

Existing Elevations
1:100



Front



Side



Rear

Proposed Elevations
1:100




Front




Side




Rear

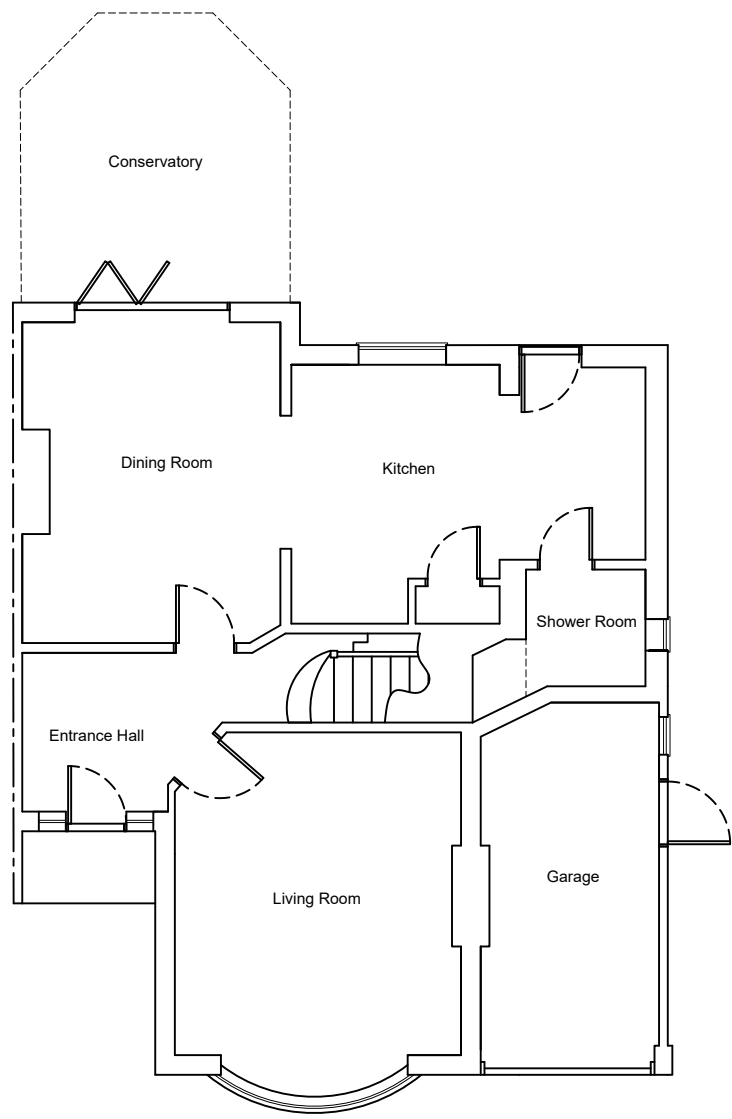


Ex. & Prop. Ground Floor Plan
1:100

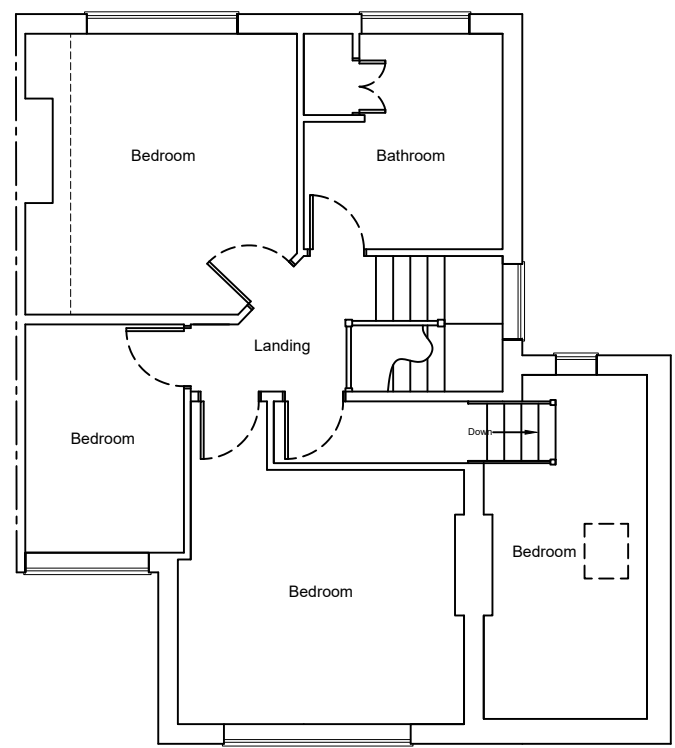


Existing First Floor Plan
1:100

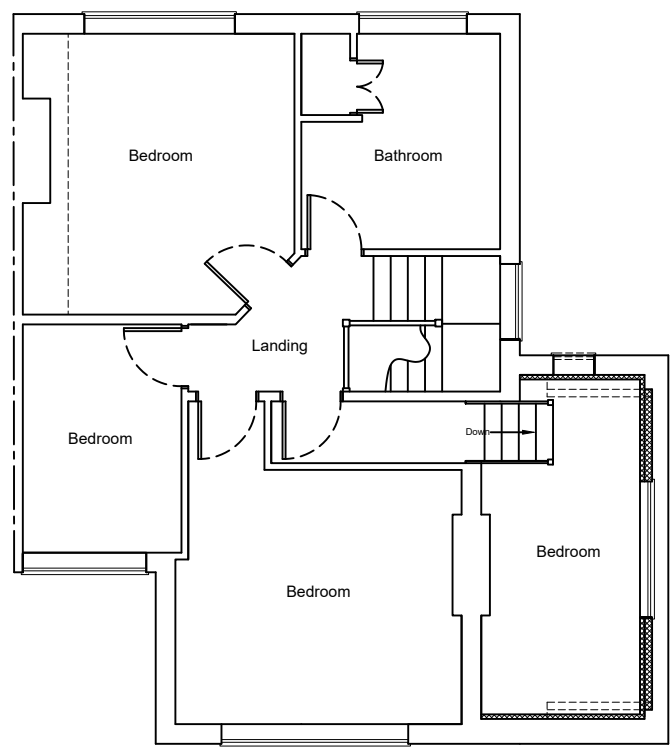

Proposed First Floor Plan
1:100

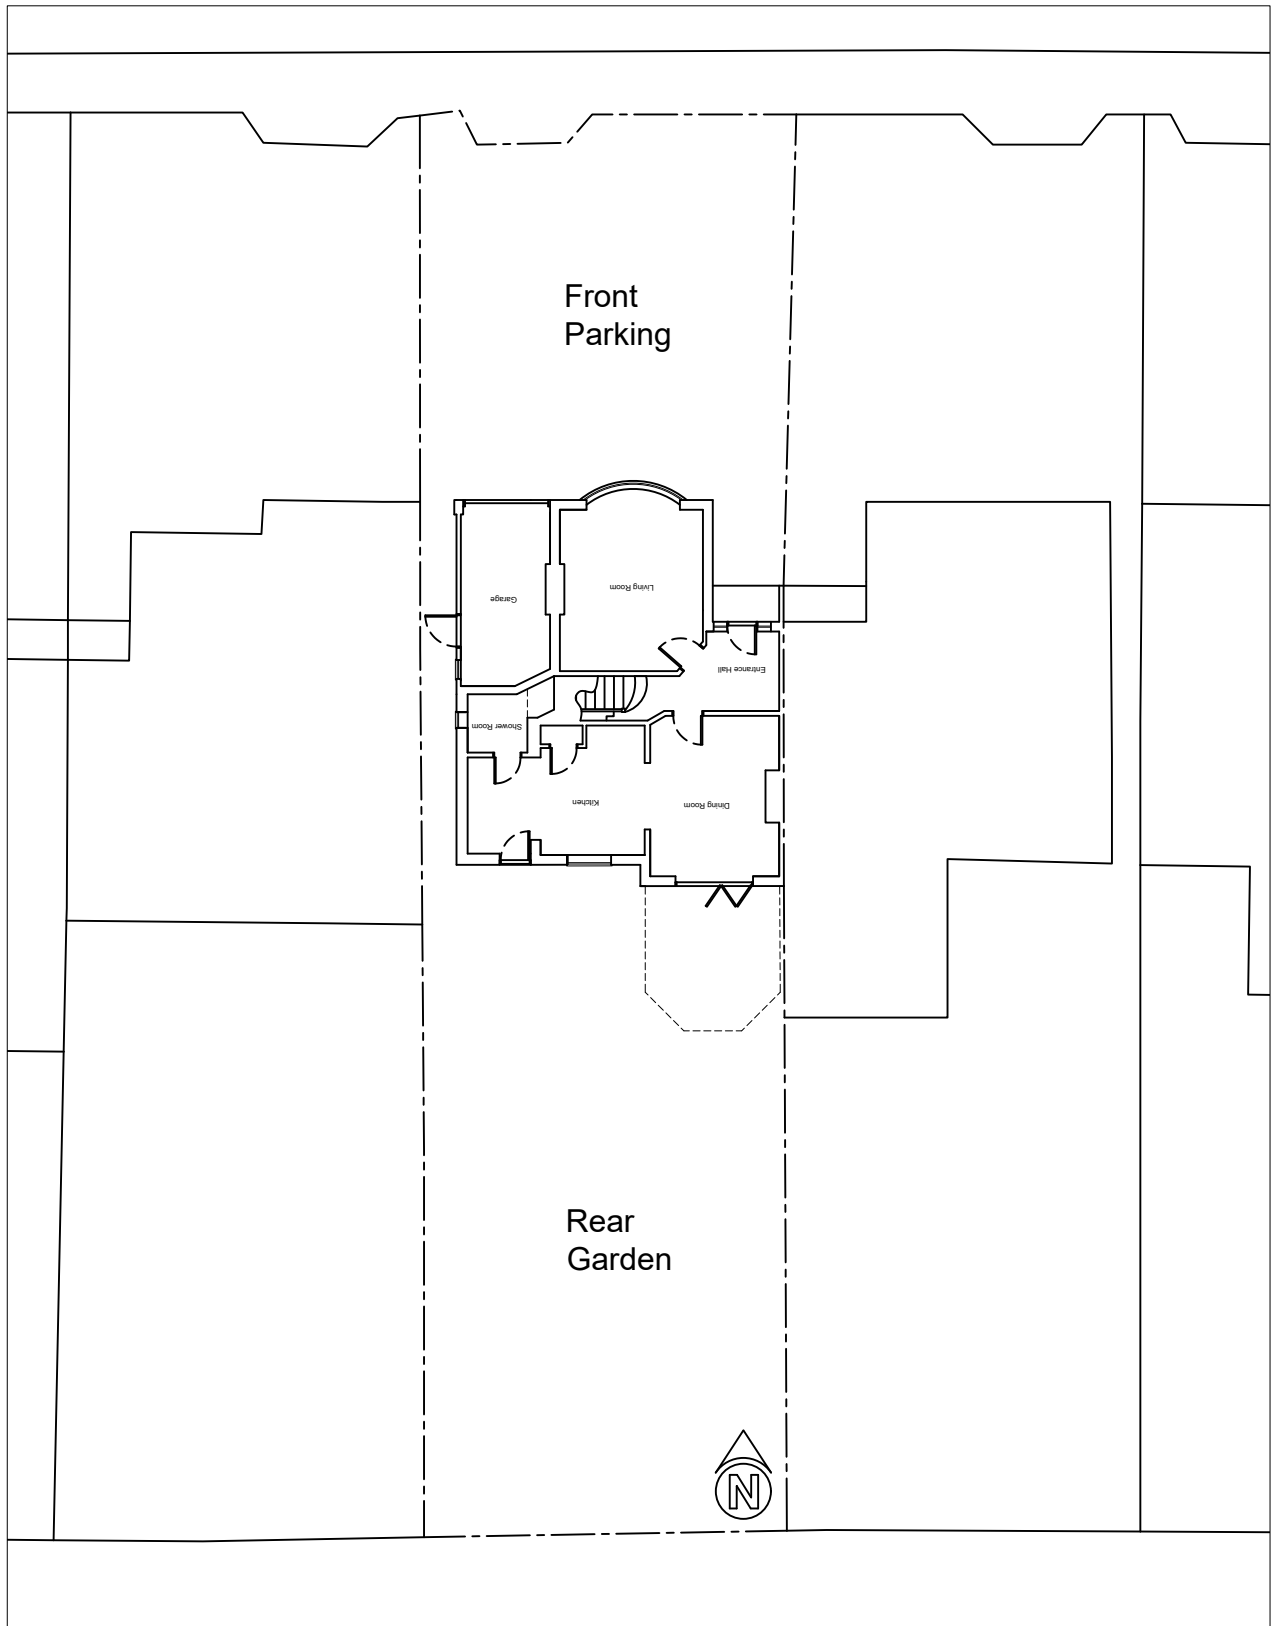

Existing & Proposed Block Plan
1:100

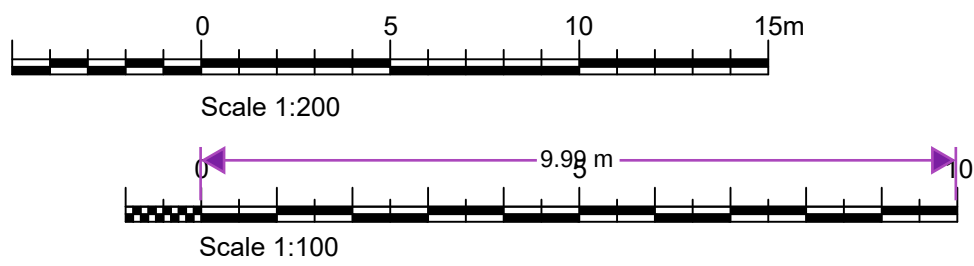

Notes.

All external materials to match the existing property.

Four Seasons Lofts Ltd.

No. Revision/Issue

Client/Project Name and Address

Mr & Mrs Bardon
44 Dennis Road
Gravesend
DA11 7NW

Proposal:

Side Elevation Dormer Installation

Drawn by:

M.Ripley

Drawing Number:

044B/P

Date:

14/05/2024

Sheet:

Scale:

1:100, 1:200 @ A1