




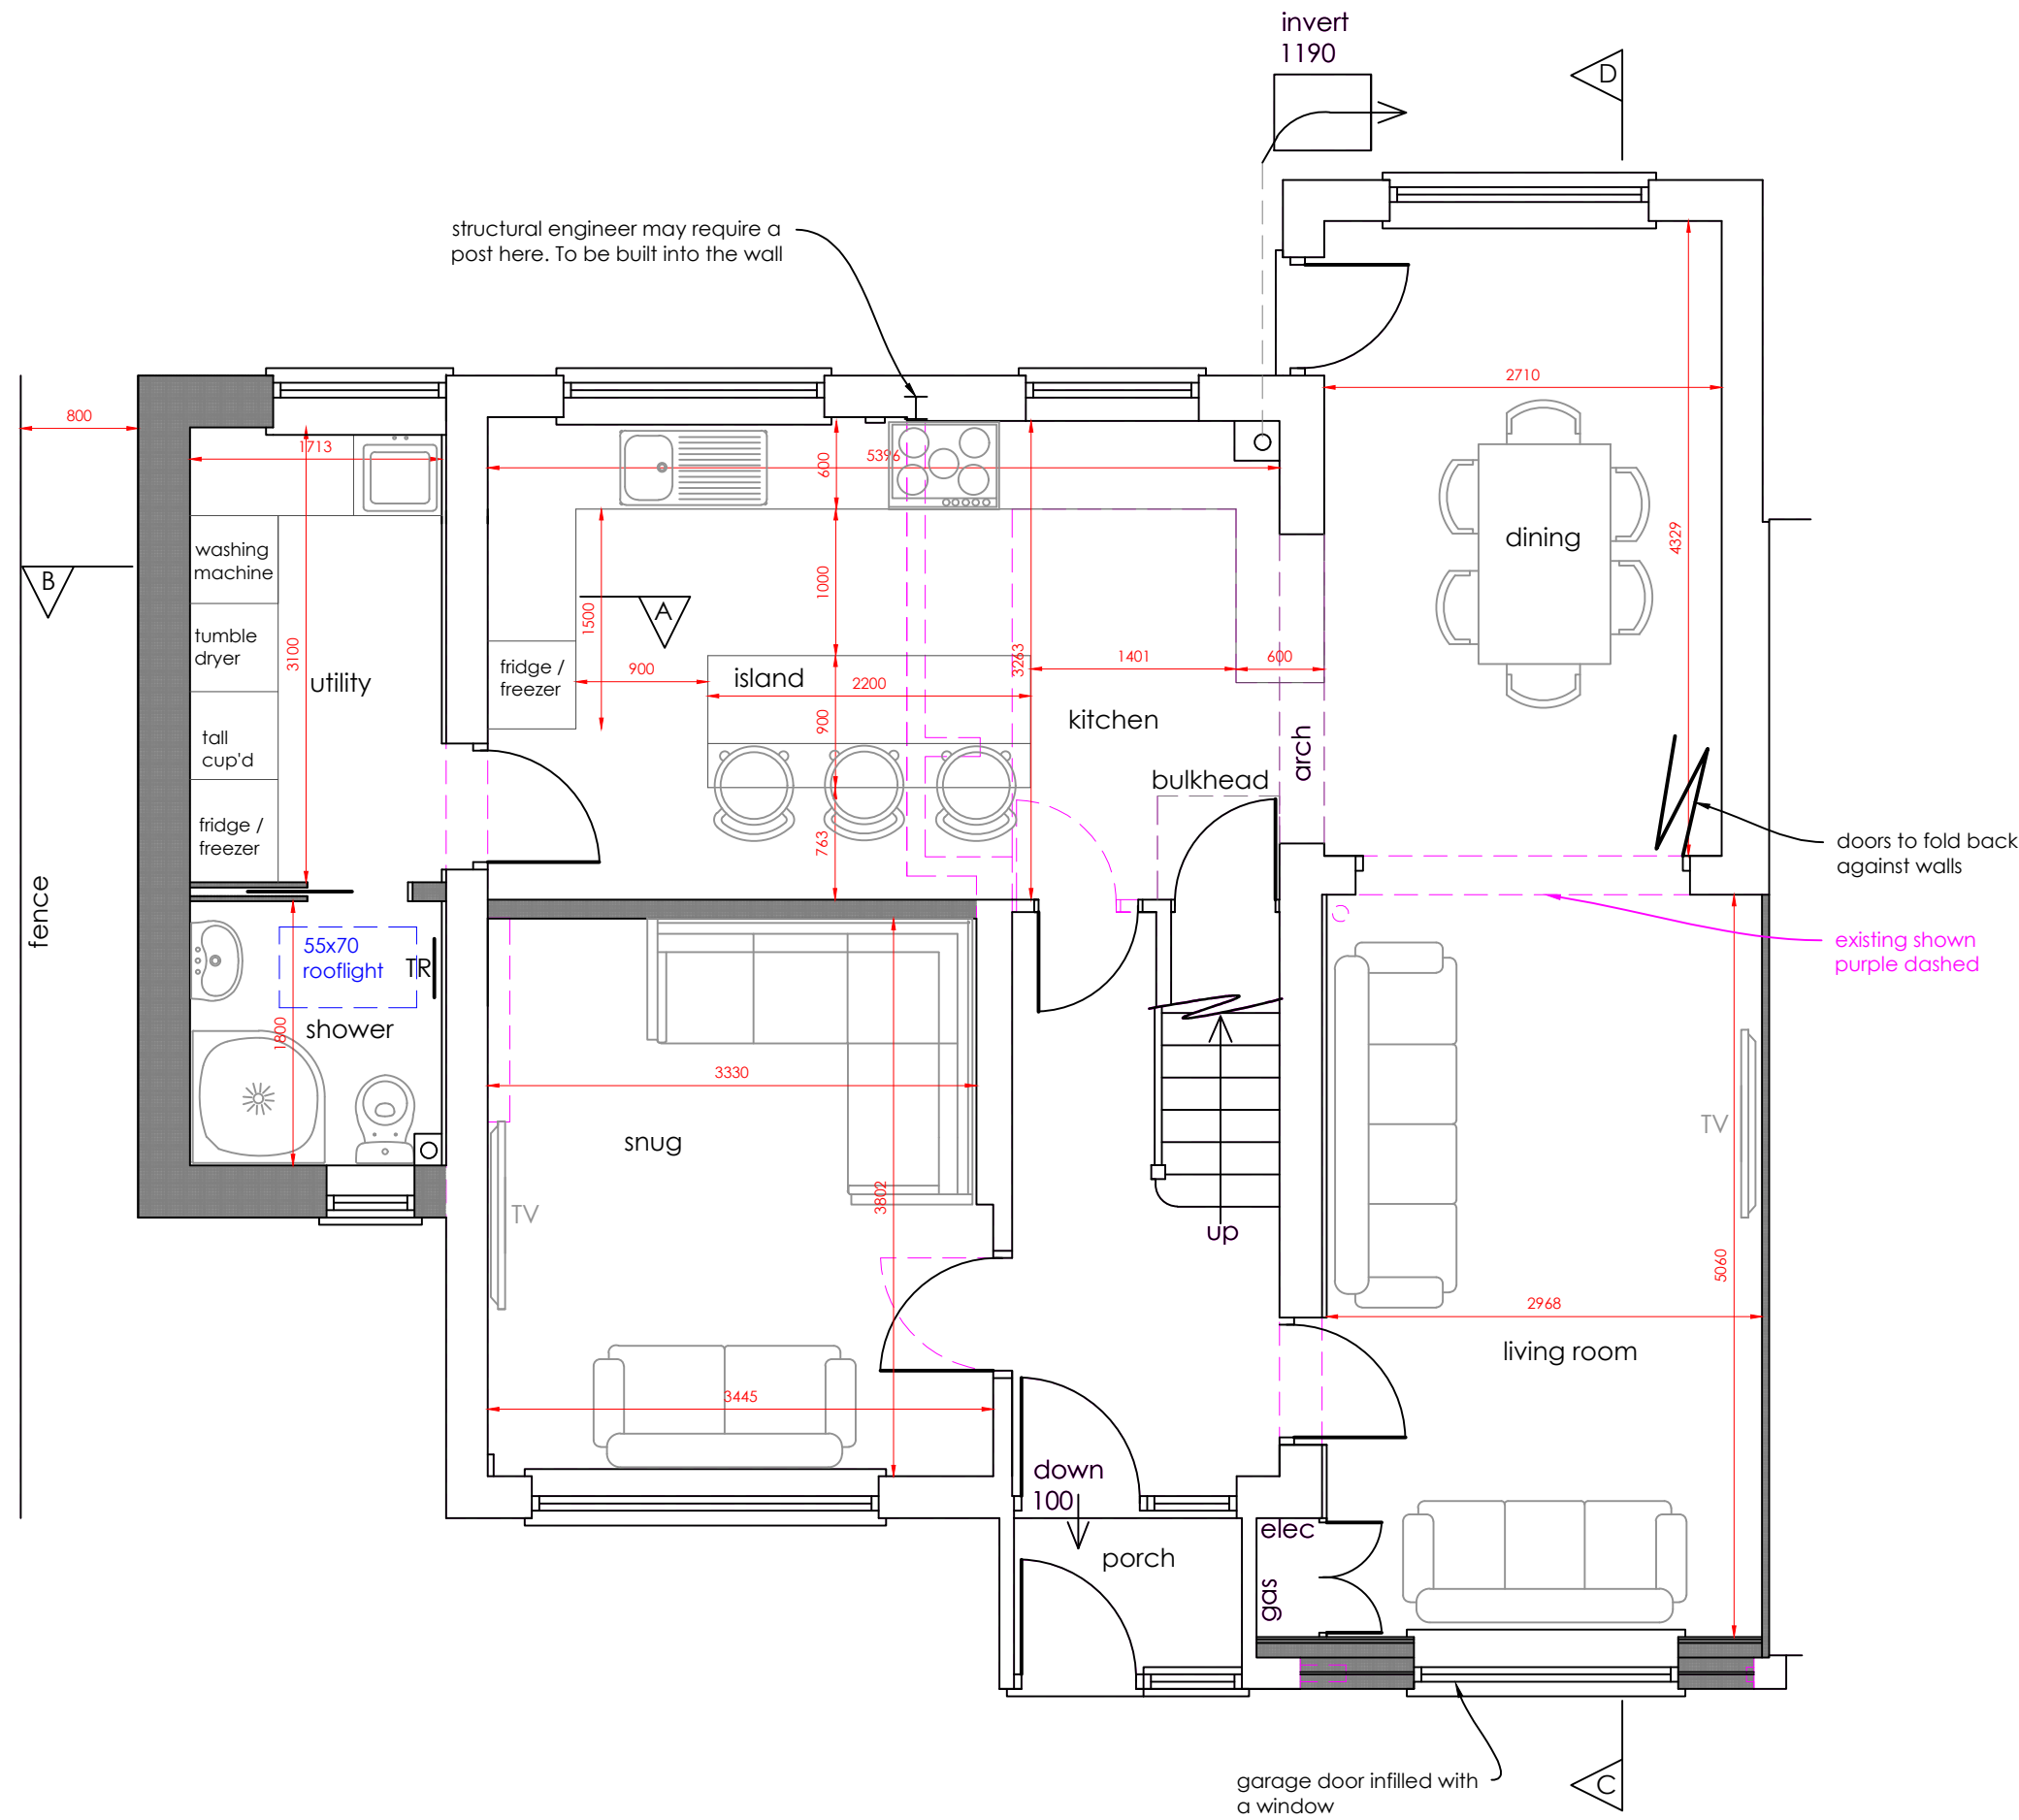



Ground floor plan
1:50

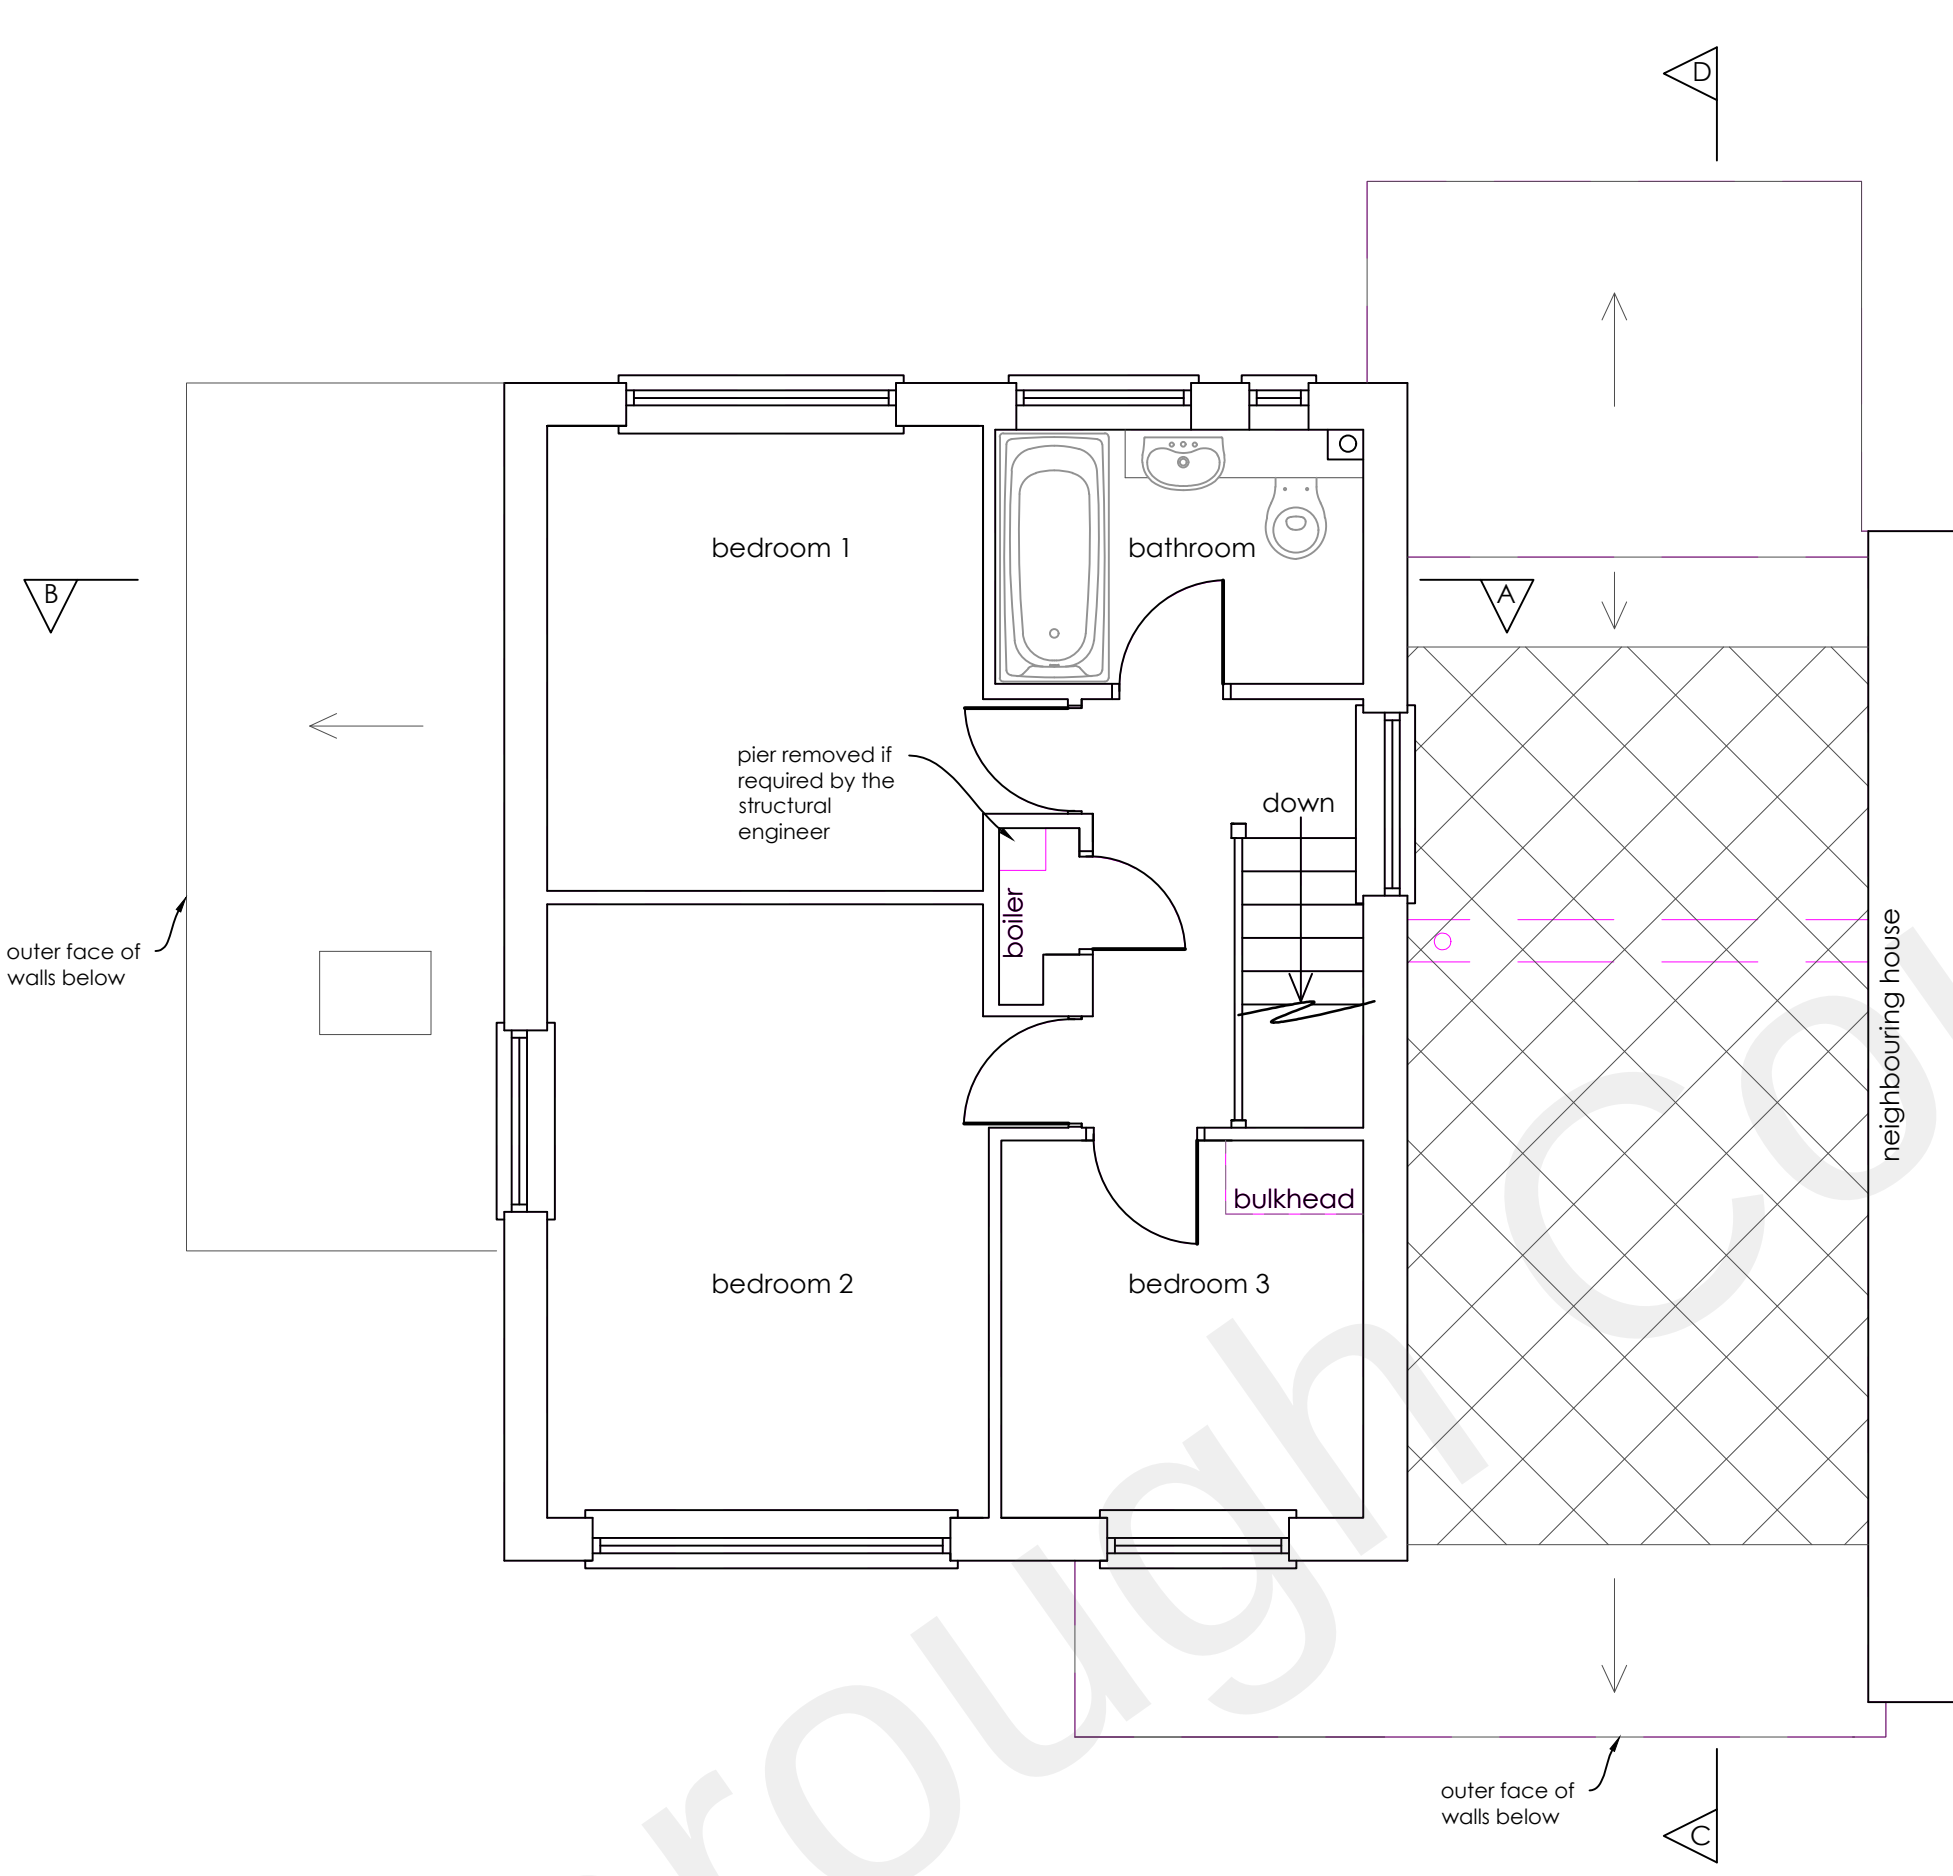


First floor plan
1:50

 

Block plan
1:500

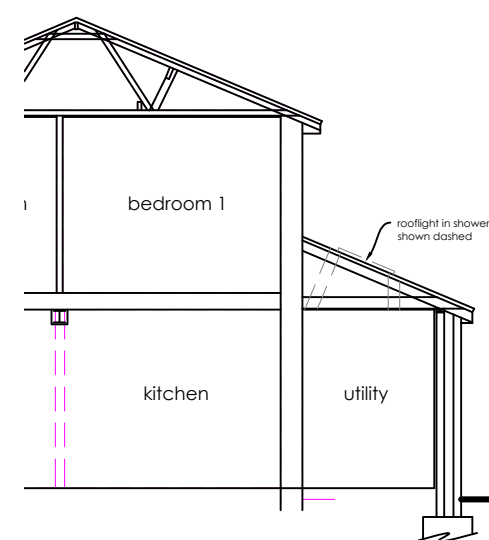 


Section A - B
1:100

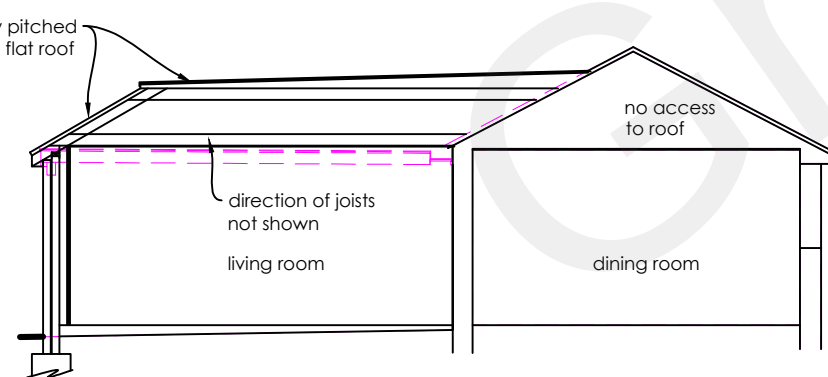


Section C - D
1:100




Front elevation
1:100

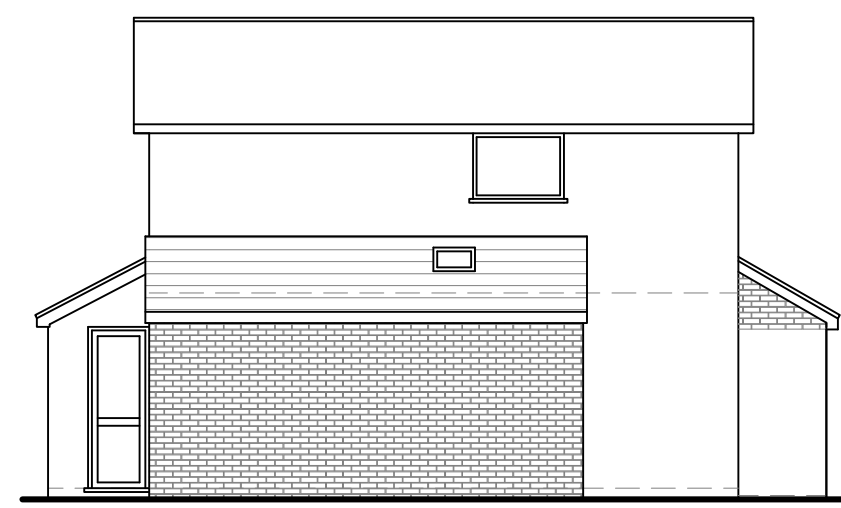

Flank elevation
1:100

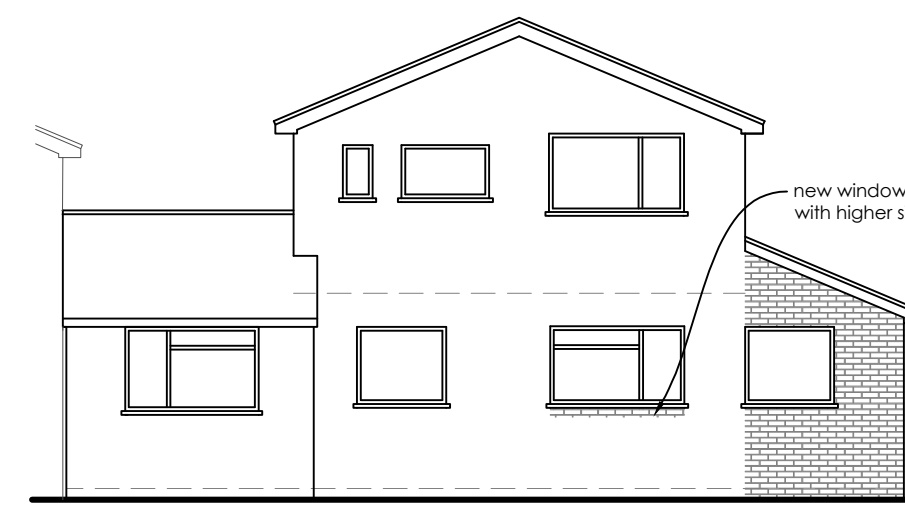

Rear elevation
1:100

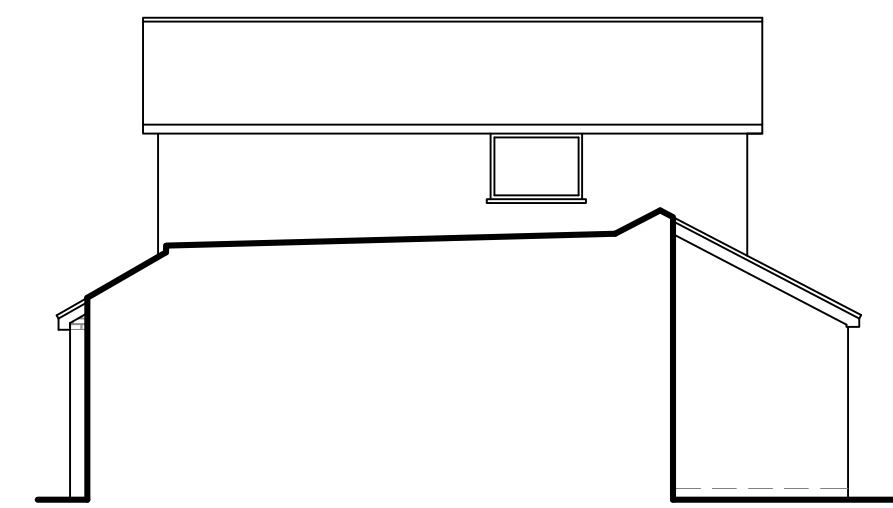

Flank elevation
1:100

Construction (Design and Management) Regulations 2015. Virtually everyone involved in a construction project has legal duties under CDM 2015. See further information at www.HSE.gov.uk

Asbestos - get your property tested. Further information and your responsibilities can be found at www.HSE.gov.uk.

These plans are for identification purposes only. Do not scale from these plans - take measurements on site. **All dimensions are approximations.** This plan is for viewing at the scales indicated only. This plan is suitable for planning permission purposes.

Revision	Description	Date
A	Kitchen layout altered	07.11.22

SAMUEL MOSS LTD
01322 408573 / 07796 454747
office@samuelmossltd.co.uk
www.samuelmossltd.co.uk

Client: Mr Grewal

Project: 46 Oaklands Road,
Gravesend, DA11 8PA

Title: Proposed plans for planning
permission

Date:	Scale:	Drawn:	Plan no:	Revision
Oct 2022	@ A1	SM	SM387.2	A