

Existing copper weathervane removed and repaired as C61; regilded as M60/190; and reinstalled.

Existing copper sheet base to weathervane removed and replaced with new copper sheet finial stem as H31/120; and gilded as M60/190.

New copper sheet roof as H31/120; and decorated as M60/144.

New cast iron Lighthouse cornice as C61/210 and 410 in 4nr castings; decorated as M60/144.

Lighthouse cast iron window lintels, mullions and cills repaired as C61 and redecorated as M60/142.


New putty fronted single glazing as L40/210.

Lighthouse cast iron plinth repaired as C61 and redecorated as M60/144; plinth comprised of 4nr castings.

Turret Plinth cast iron cornice repaired as C61 and redecorated as M60/144; cornice comprised of 8nr castings.


Turret Plinth cast iron posts, lintels and cill panels repaired as C61 and redecorated as M60/142; comprised of 8nr posts with lintel and cill castings each face.

New corrugated steel sheet infill panels as H31/137; panels decorated as M60/144.

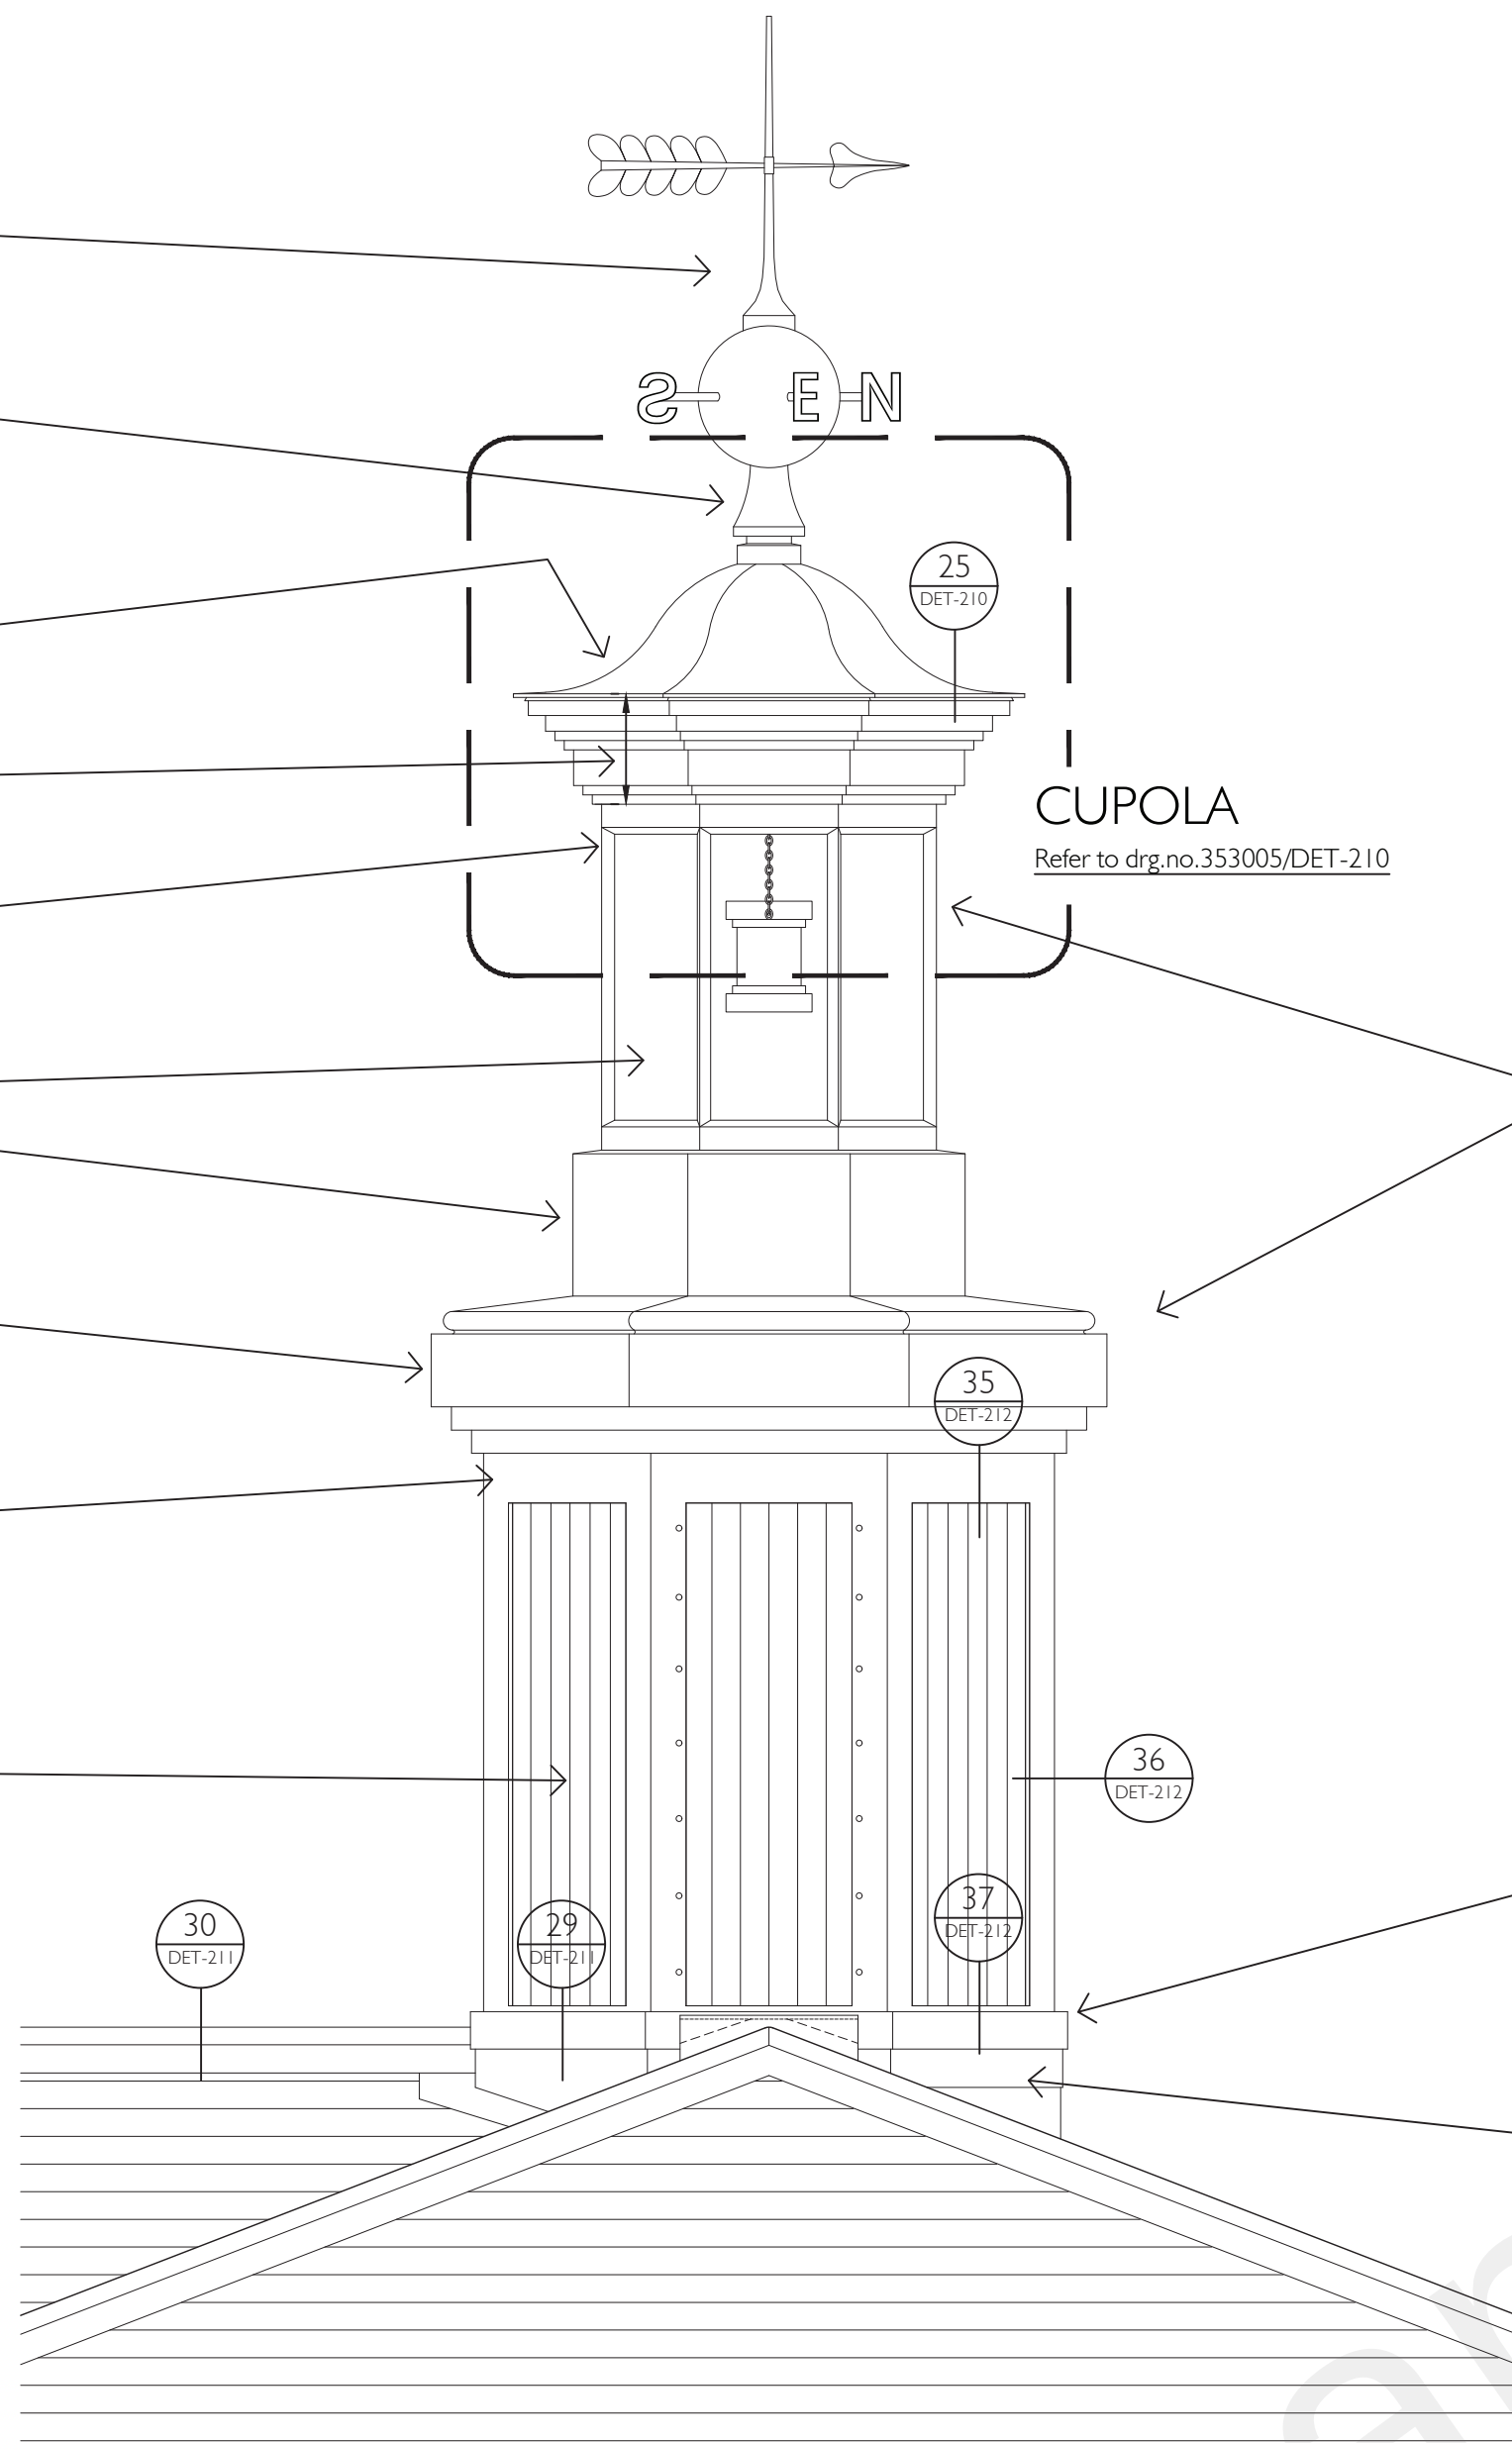

A
-
PIER HEAD LIGHT TURRET - EAST ELEVATION
PROPOSED

CUPOLA
Refer to drg.no.353005/DET-210

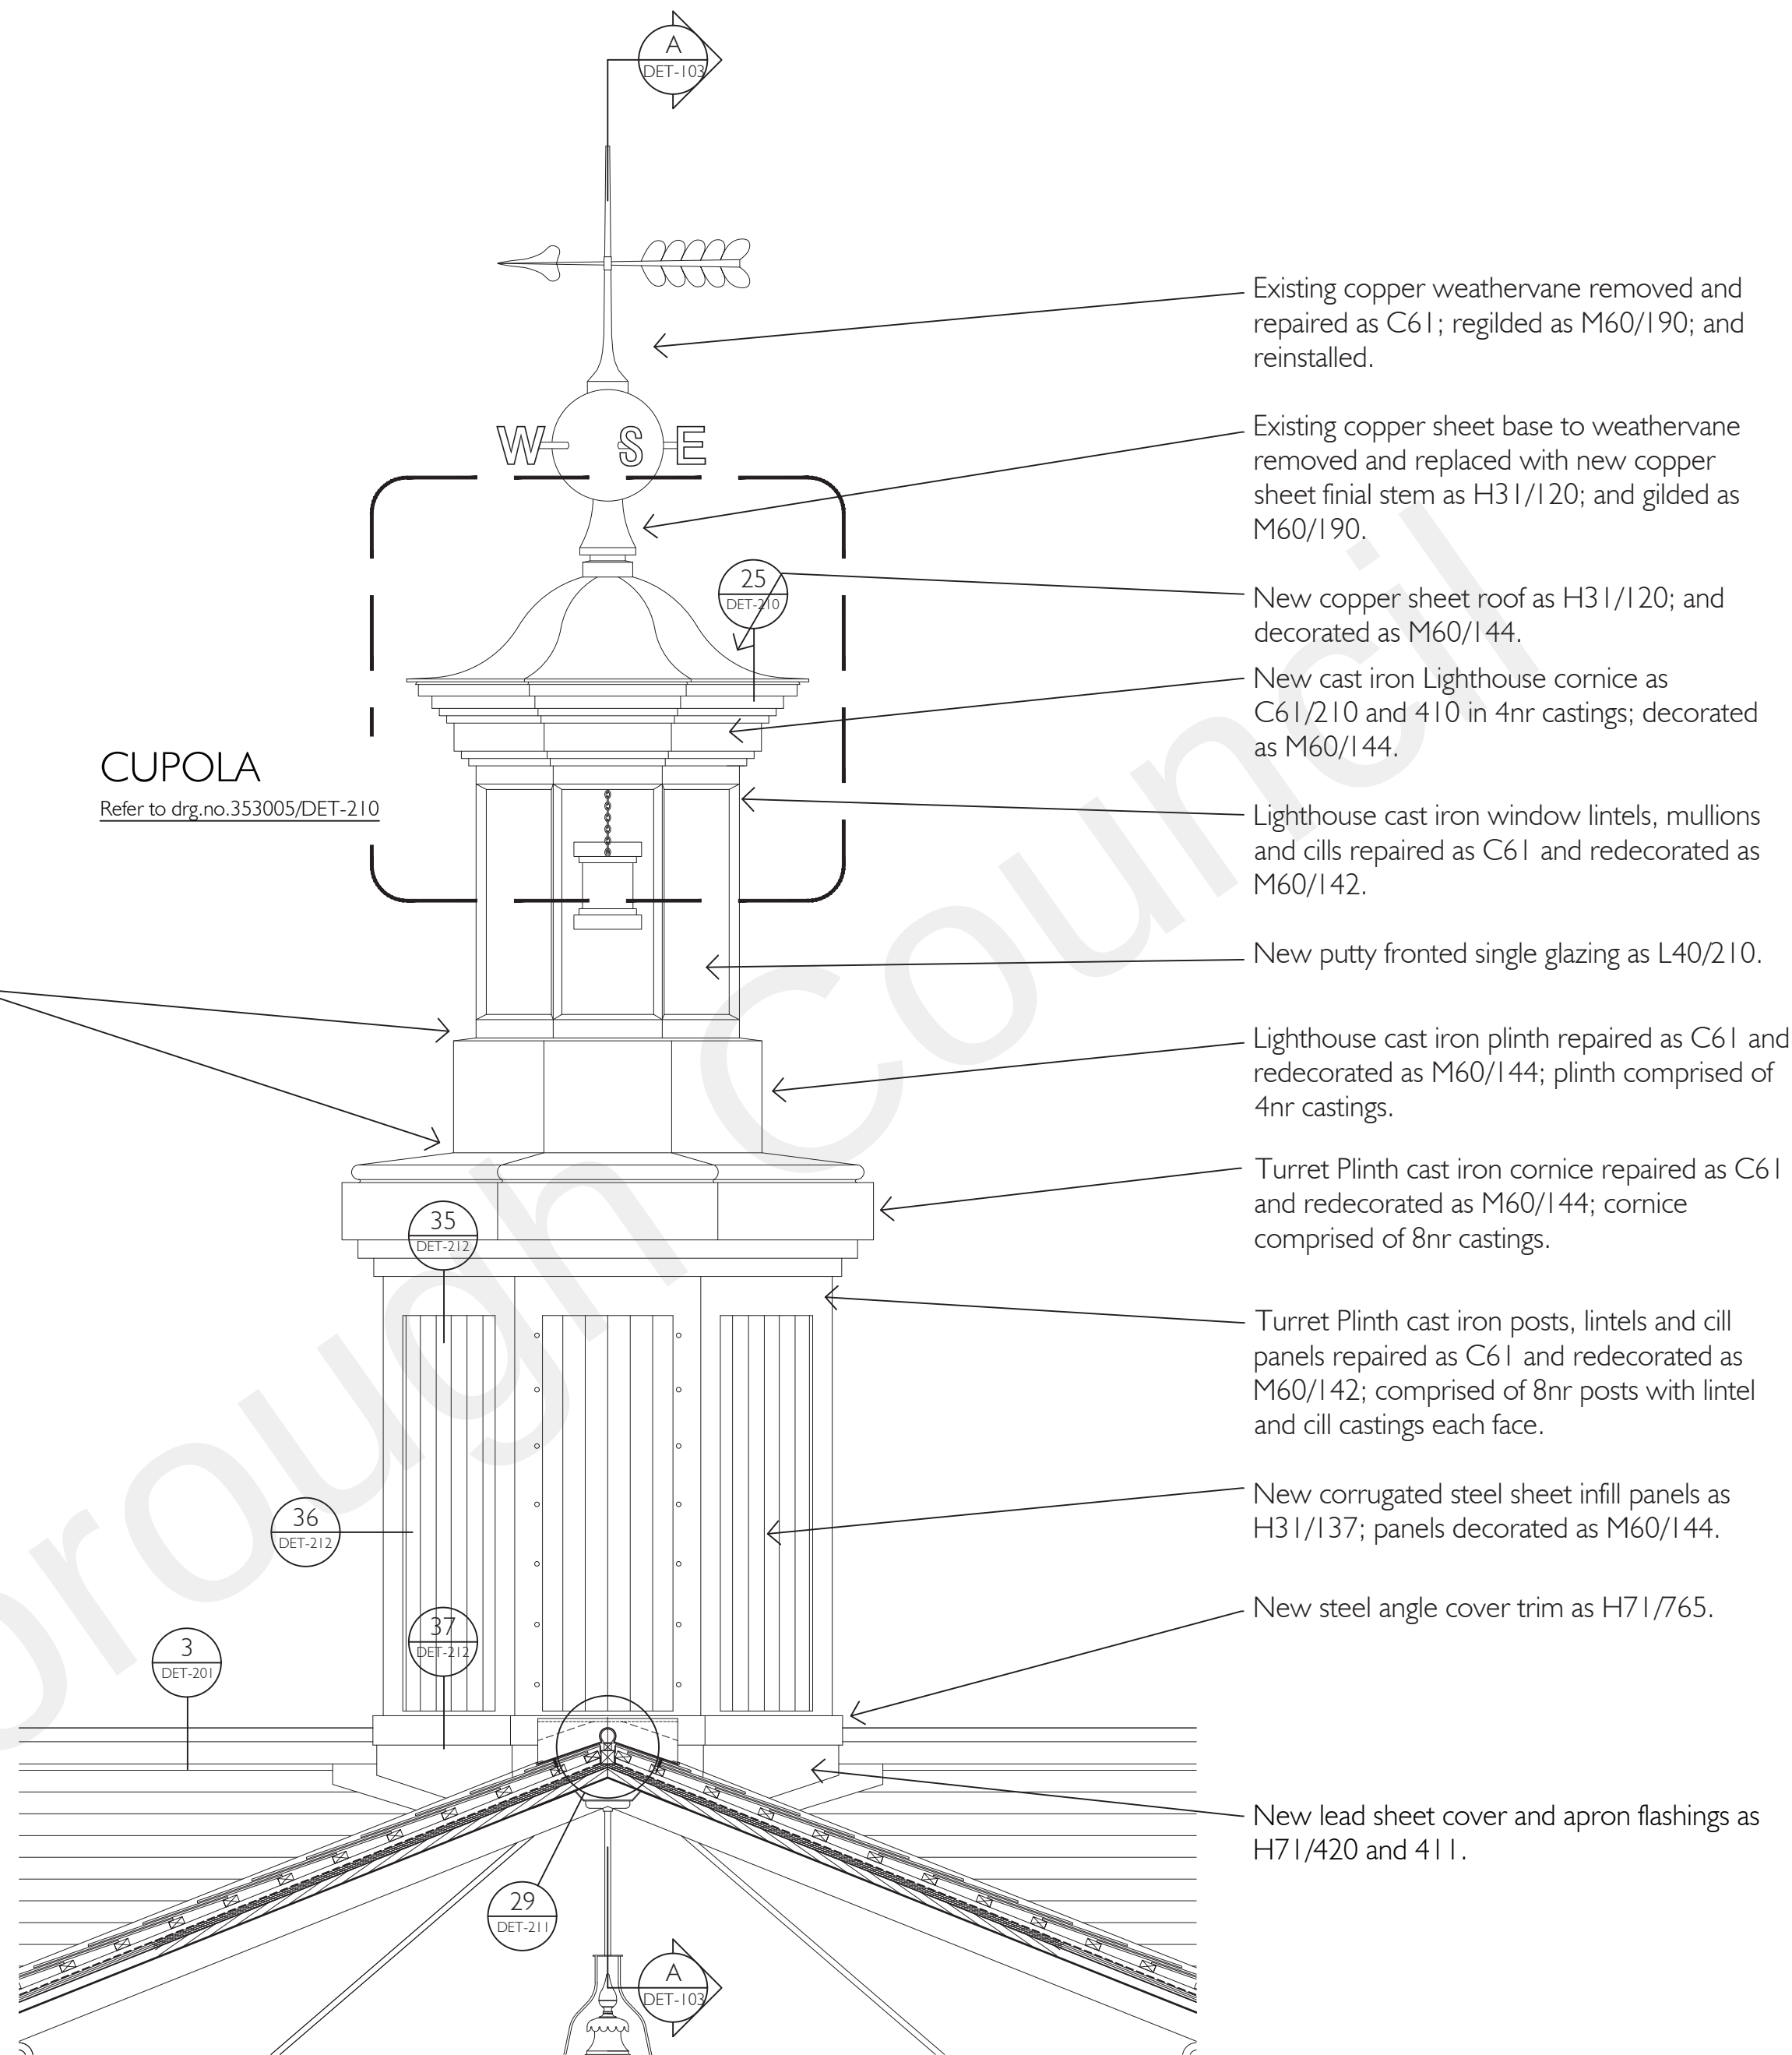

B
-
PIER HEAD LIGHT TURRET - SOUTH ELEVATION
PROPOSED

0 0.5 1 2
SCALE 1:20 (A1)
SCALE 1:40 (A3)
METRES

DO NOT SCALE DRAWINGS. THE CONTRACTOR IS RESPONSIBLE FOR CHECKING DIMENSIONS & ANY DISCREPANCY IS TO BE REFERRED TO THE ARCHITECT.

-	Issue for Tender	June 2022
REV.	AMENDMENT	DATE

THOMAS
FORD
& PARTNERS
CHARTERED
ARCHITECTS
SURVEYORS

177 KIRKDALE
SYDENHAM • LONDON • SE26 4QH
TEL 020 8659 3250 • FAX 020 8659 3146
EMAIL tfp@thomasford.co.uk

PROJECT GRAVESEND ROYAL TERRACE PIER ROOF & ASSOCIATED REPAIRS			
TITLE PIER HEAD LIGHT TURRET ELEVATIONS PROPOSED			
DRAWN SMcC	DATE JAN 2022	SCALES 1:20 @ A1	CHECKED SMcC
PROJECT REF. 353006		DWG. No. DET-102	REV -