


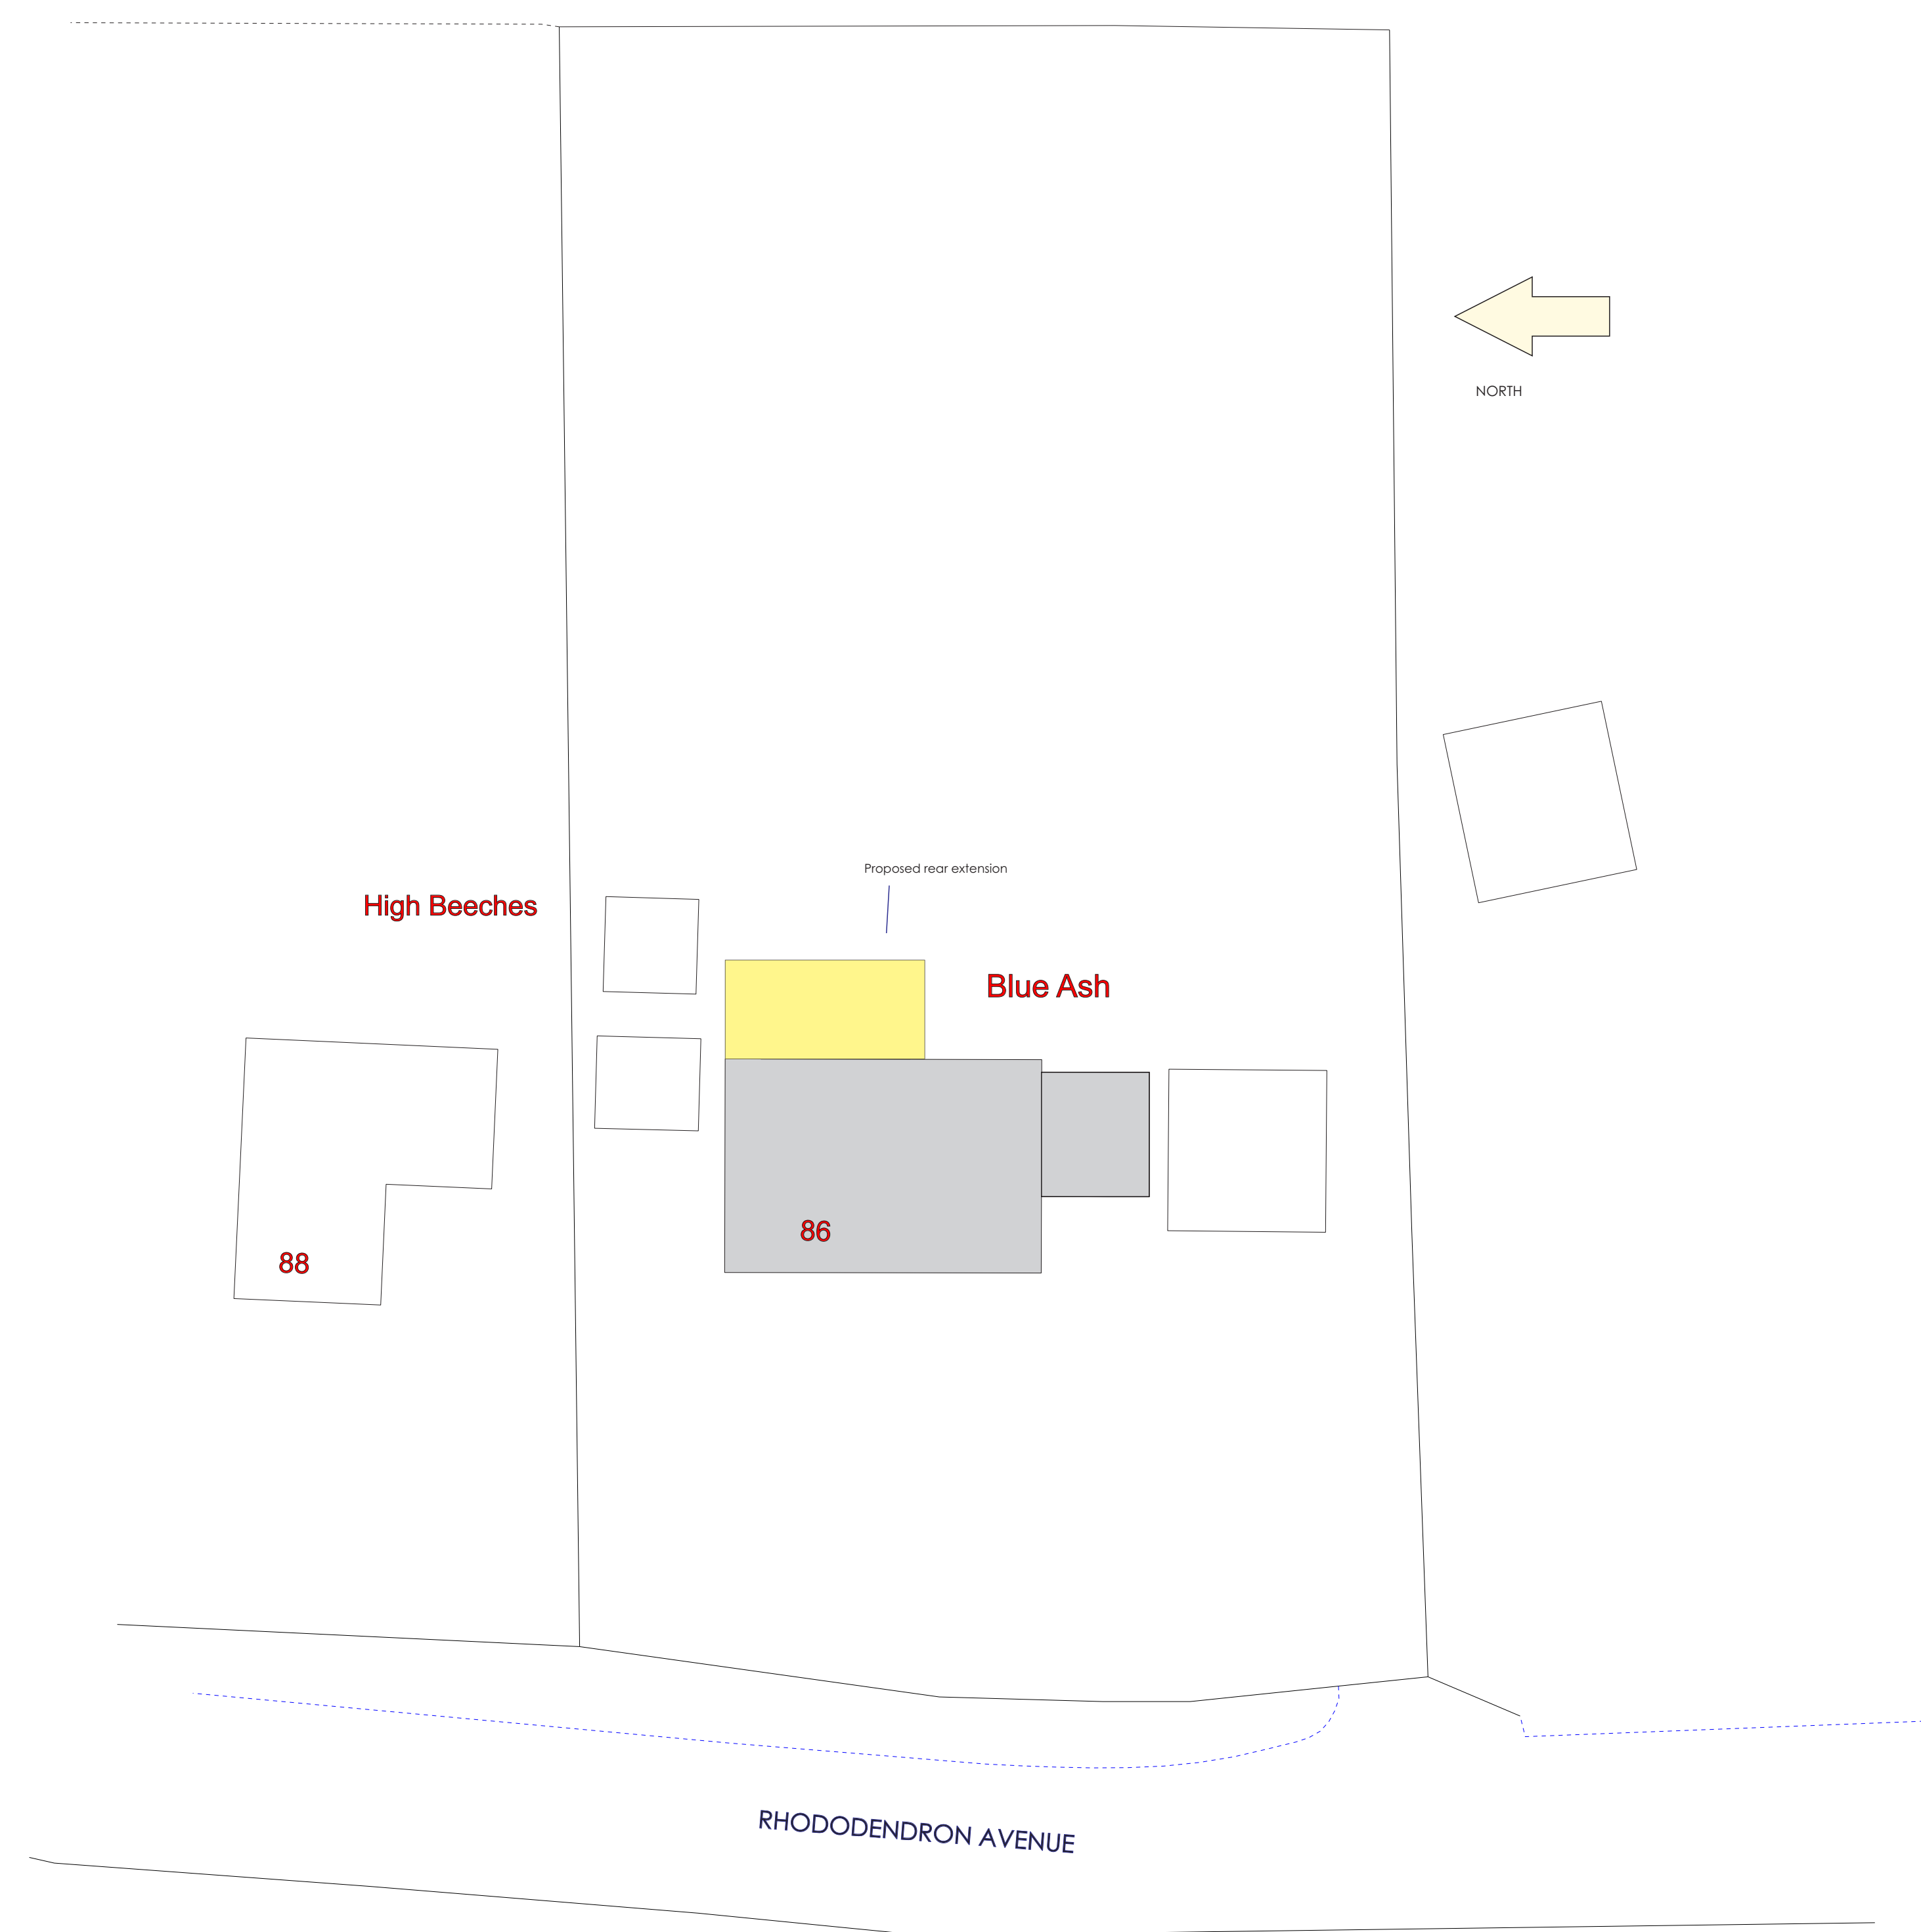

Site Plan - 1:200 PROPOSED

Address: Blue Ash Rhododendron Avenue
Culverstone Green DA130TT
Contact: Julian Roberts
Project: habitable roof area and single
storey extension
Scale: 1:200

Drawing ref:
CDHip-site diagram
Date: 25th January 2023

