




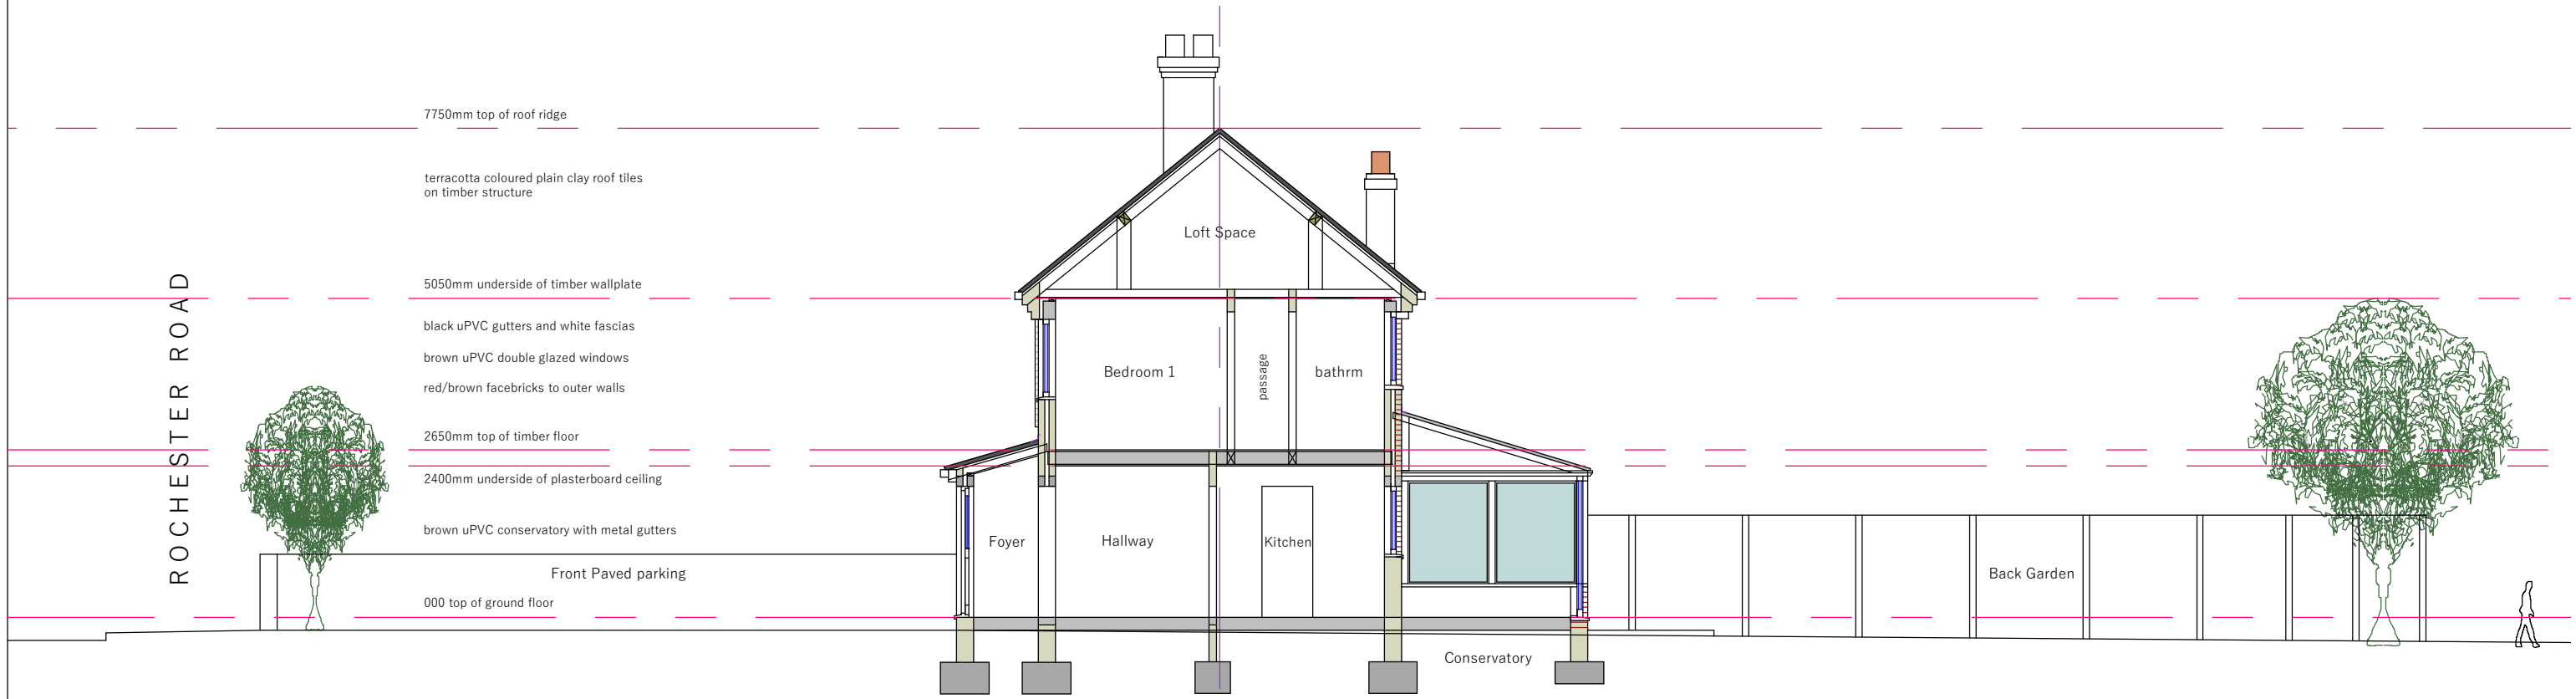

0 Section A - A
(Existing)

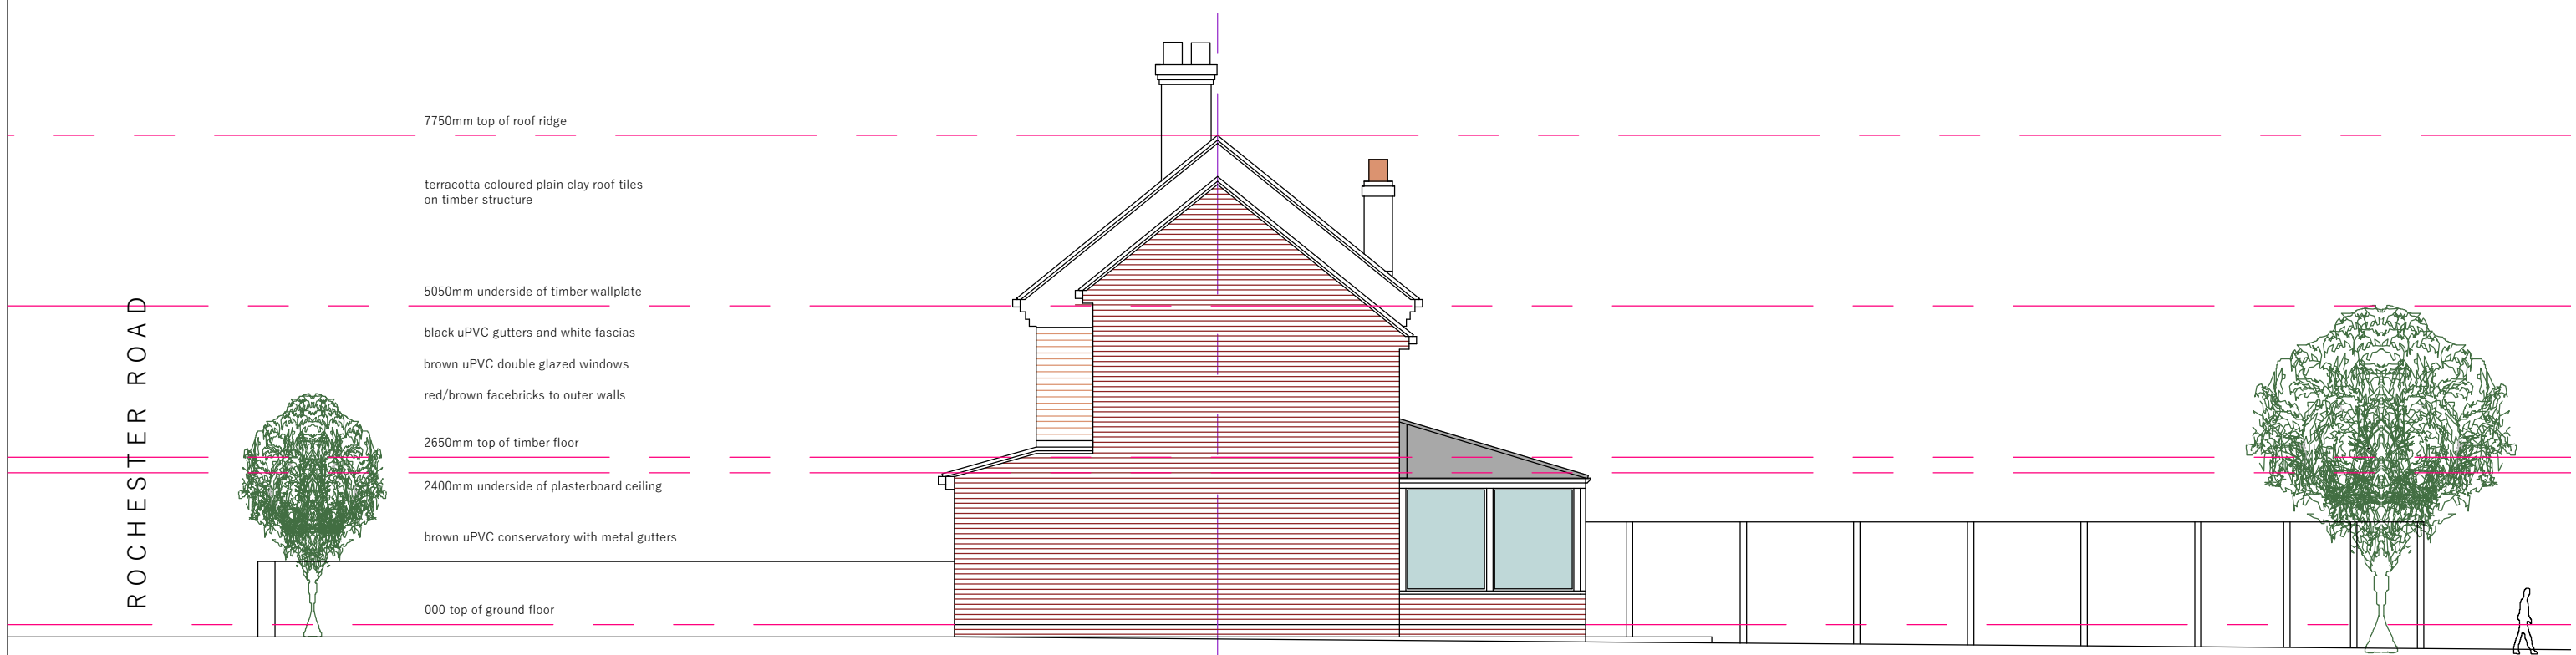


0 East Elevation

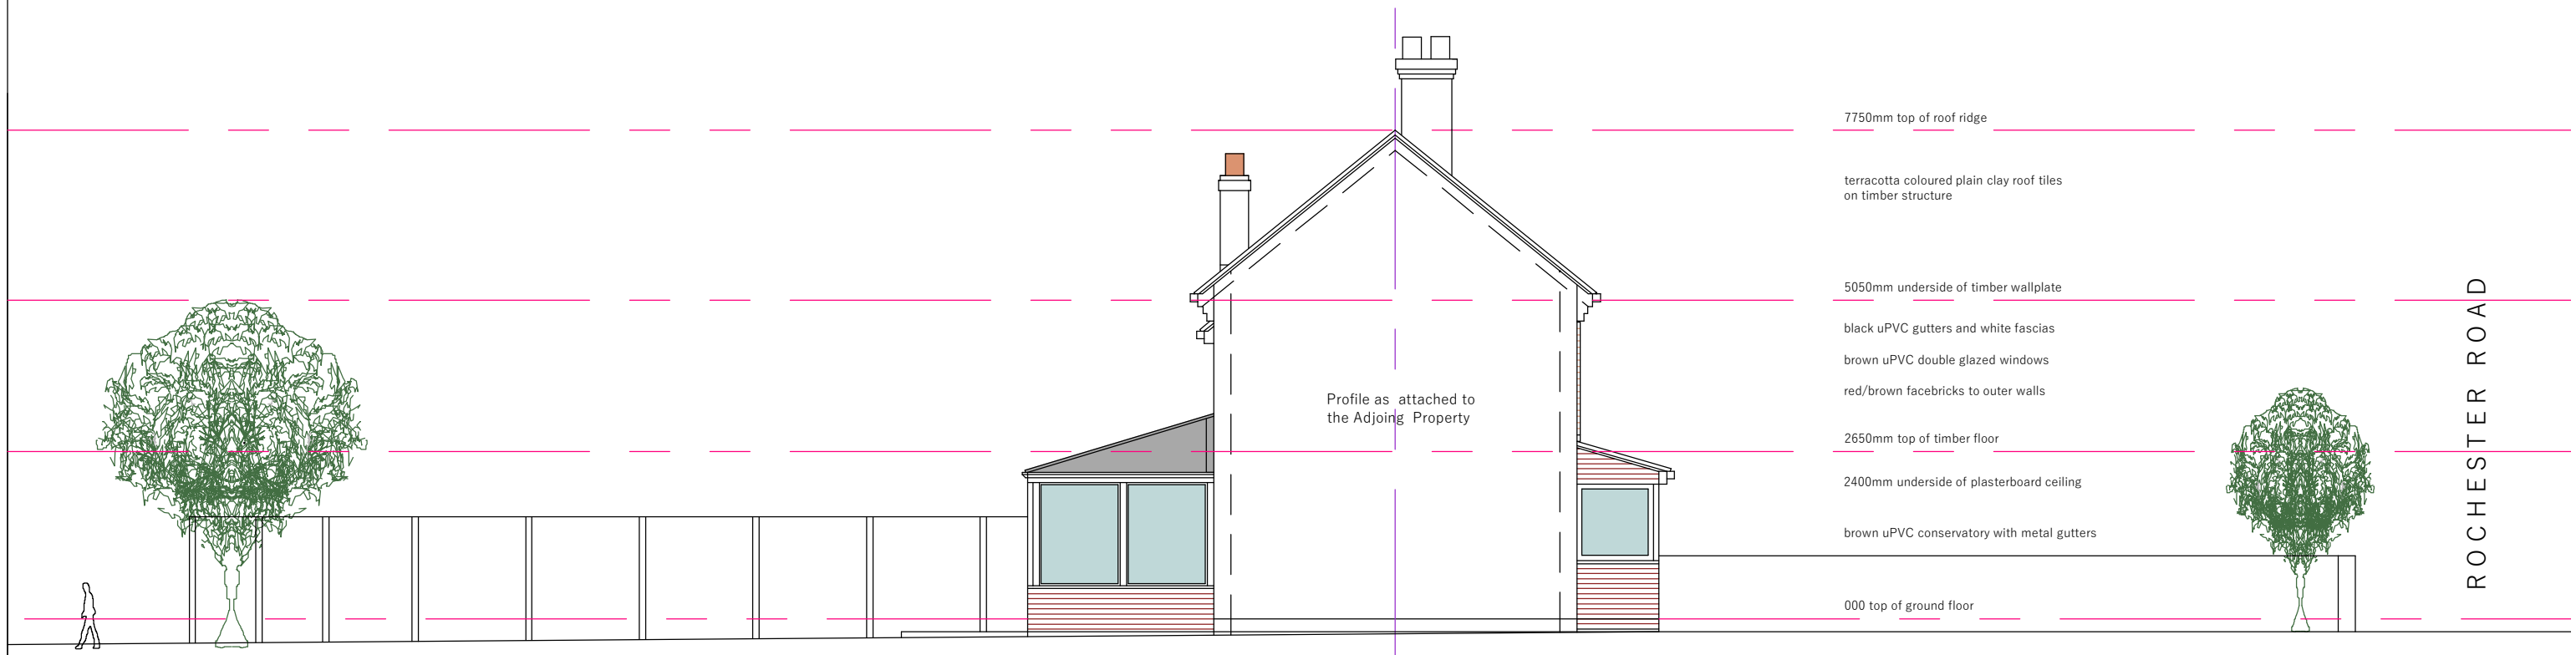

0 West Elevation

Scale 1:100

 

Existing Elevations


05

PROJECT

House Ali

PROJEK

No 253 Rochester Road, Gravesend, Kent DA12 4TW
Garage converted to habitable room & Conservatory upgrade
Various internal alterations

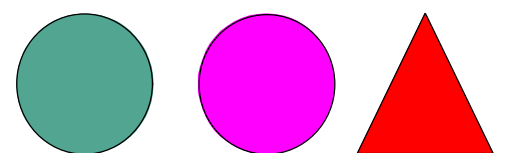

CHRISTOPHER
COWLEY AND
ASSOCIATES

079-86340719
c.cowley@tiscali.co.uk