





EXISTING REAR ELEVATION

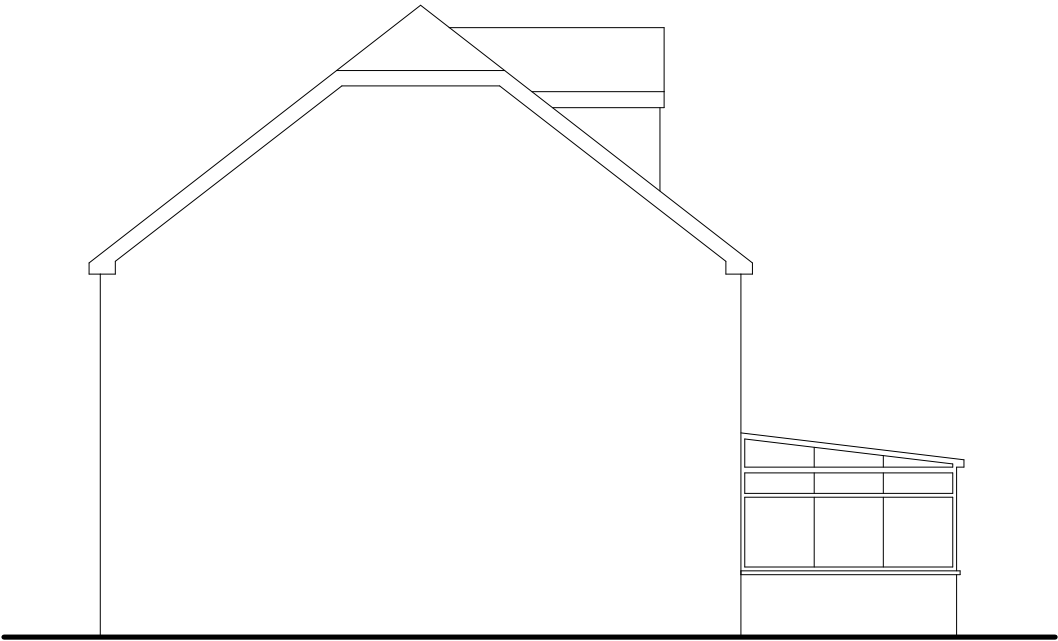


EXISTING SIDE ELEVATION



PROPOSED REAR ELEVATION

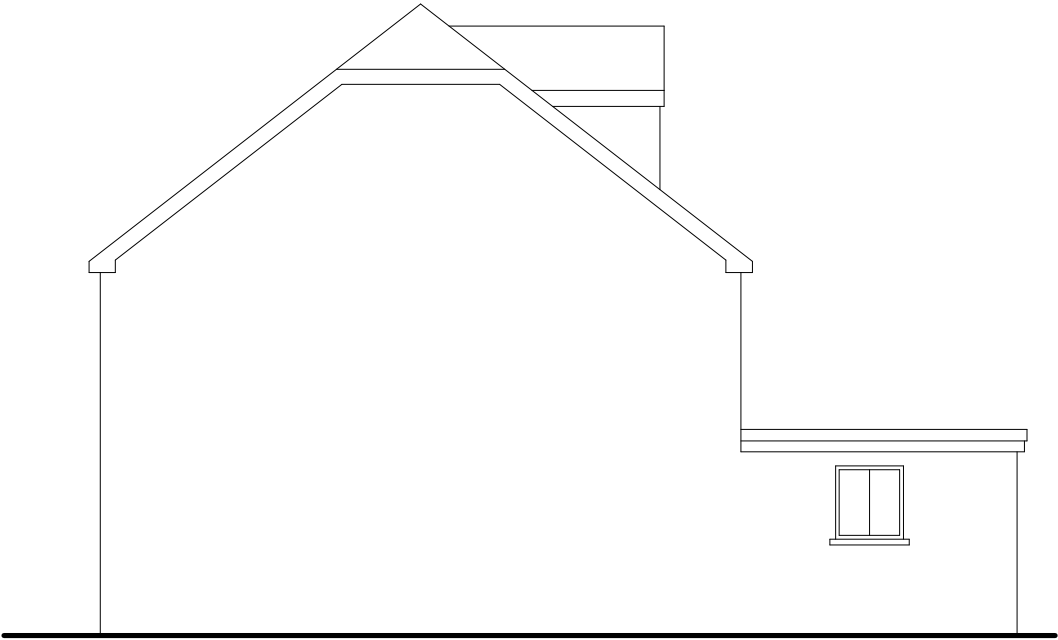

PROPOSED SIDE ELEVATION

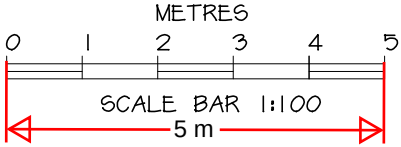

DRAFT PLANS SUBJECT TO
PLANNING & BUILDING
REGULATIONS APPROVAL
AND ALL OTHER STATUTORY
AGREEMENTS
I.E ALL PARTY WALL AND
BUILD OVER AGREEMENTS

CHURLEY & ASSOCIATES Building Surveyors Party Wall Surveyors, Property Consultants Architectural Design and Development Consultants TEL. 020 8518 5100 churleysurveys@aol.com	
CLIENT	Mr And Mrs Lasisi
TITLE	Existing & Proposed Elevations 4 Mountside Close Gravesend DA11 9FD
DRAWING No. L90851/2	SCALE 1:100 On A3
DATE JAN 26	BY TF
REVISION	
© THIS DRAWING IS COPYRIGHT AND THE PROPERTY OF CHURLEY & ASSOCIATES. IT MAY NOT BE COPIED OR DISCLOSED TO ANY THIRD PARTY FOR ANY PURPOSE EXCEPT AS AUTHORISED IN WRITING BY CHURLEY & ASSOCIATES.	