




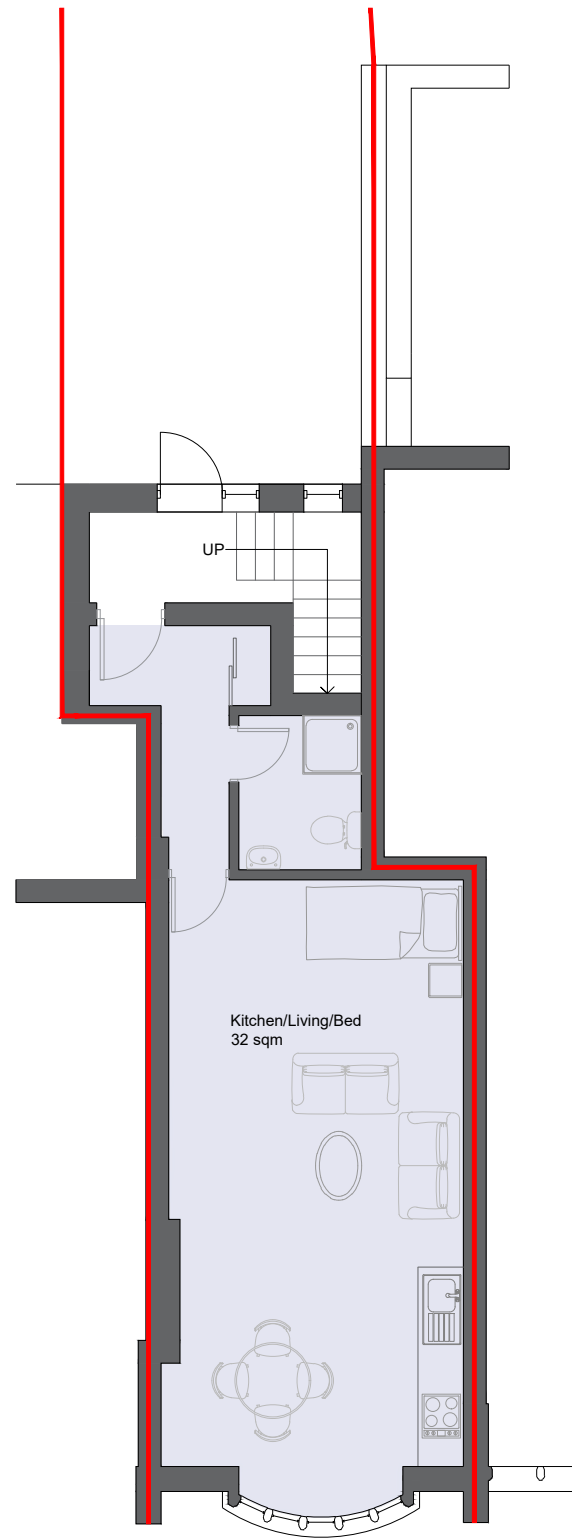

Proposed First Floor Plan

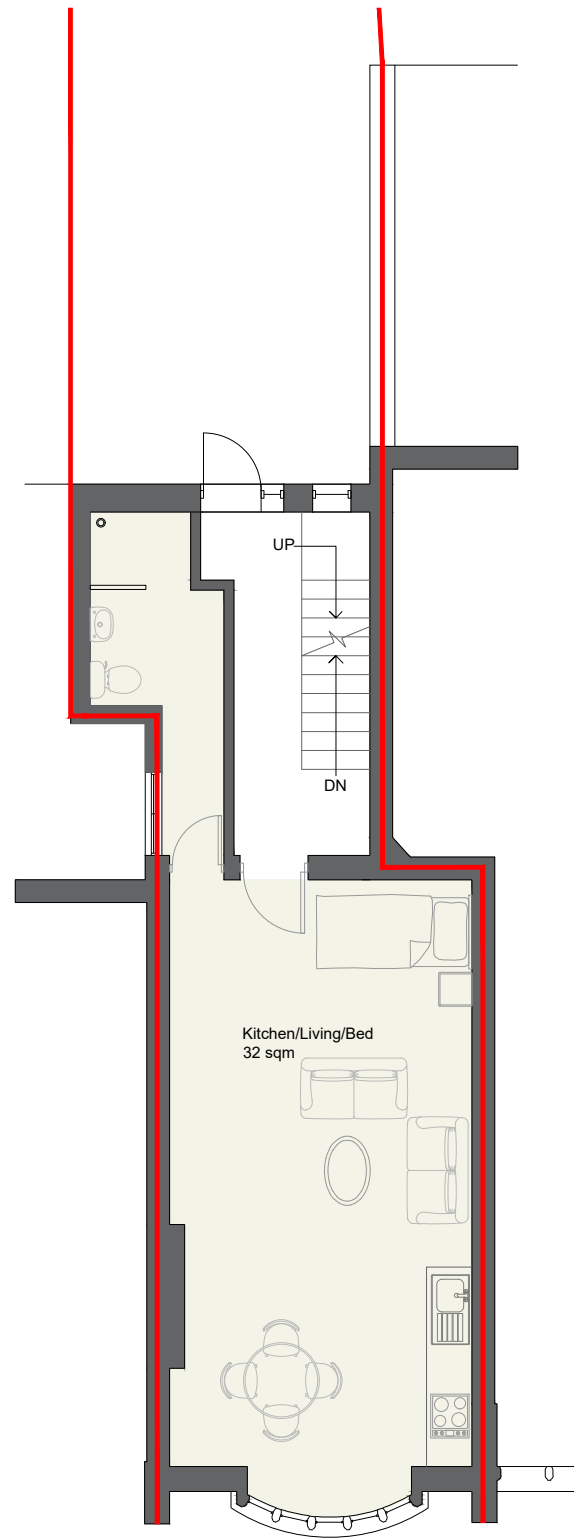

Proposed Second Floor Plan

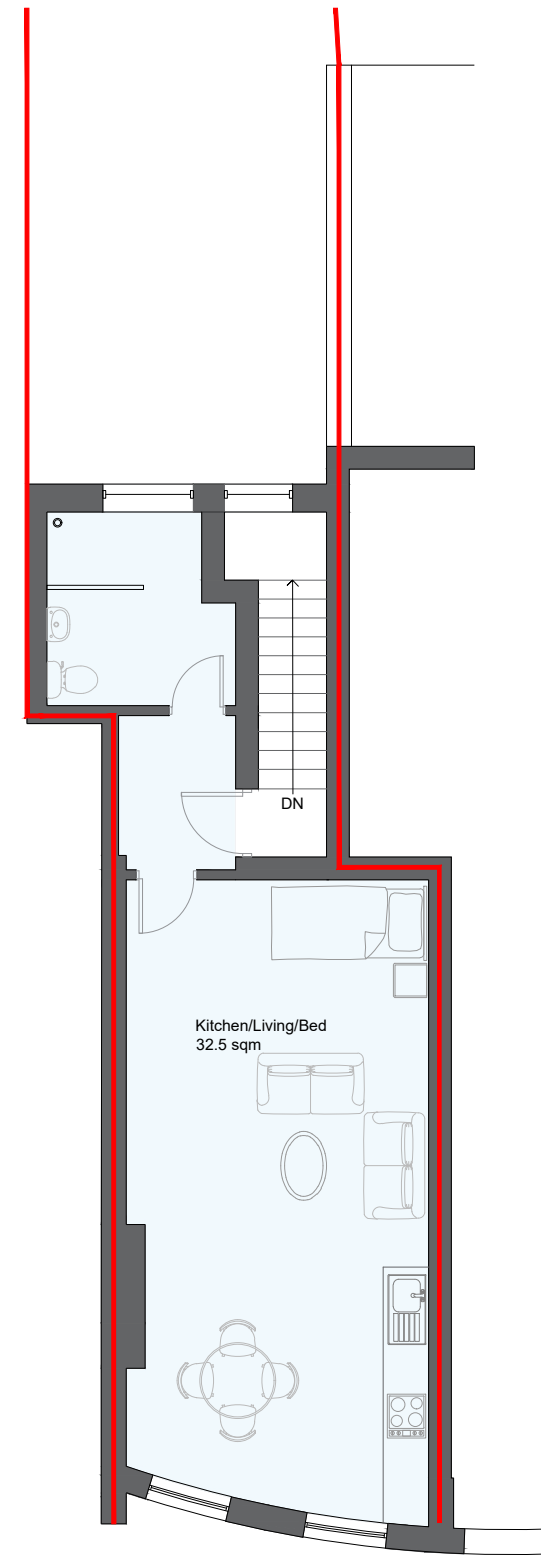

Proposed Third Floor Plan

KEY

- Flat 1 - 40 sqm
- Flat 2 - 38 sqm
- Flat 3 - 42 sqm



Site: 7 King St Gravesend DA12 2EB	Title: Proposed Floor Plans	Scale at A3:	Date:
		1:100	13/08/2024
		Drawing no.:	Revision:
		003	B