


1 Existing Site Plan

1 : 500



2 Proposed Site Plan

1 : 500

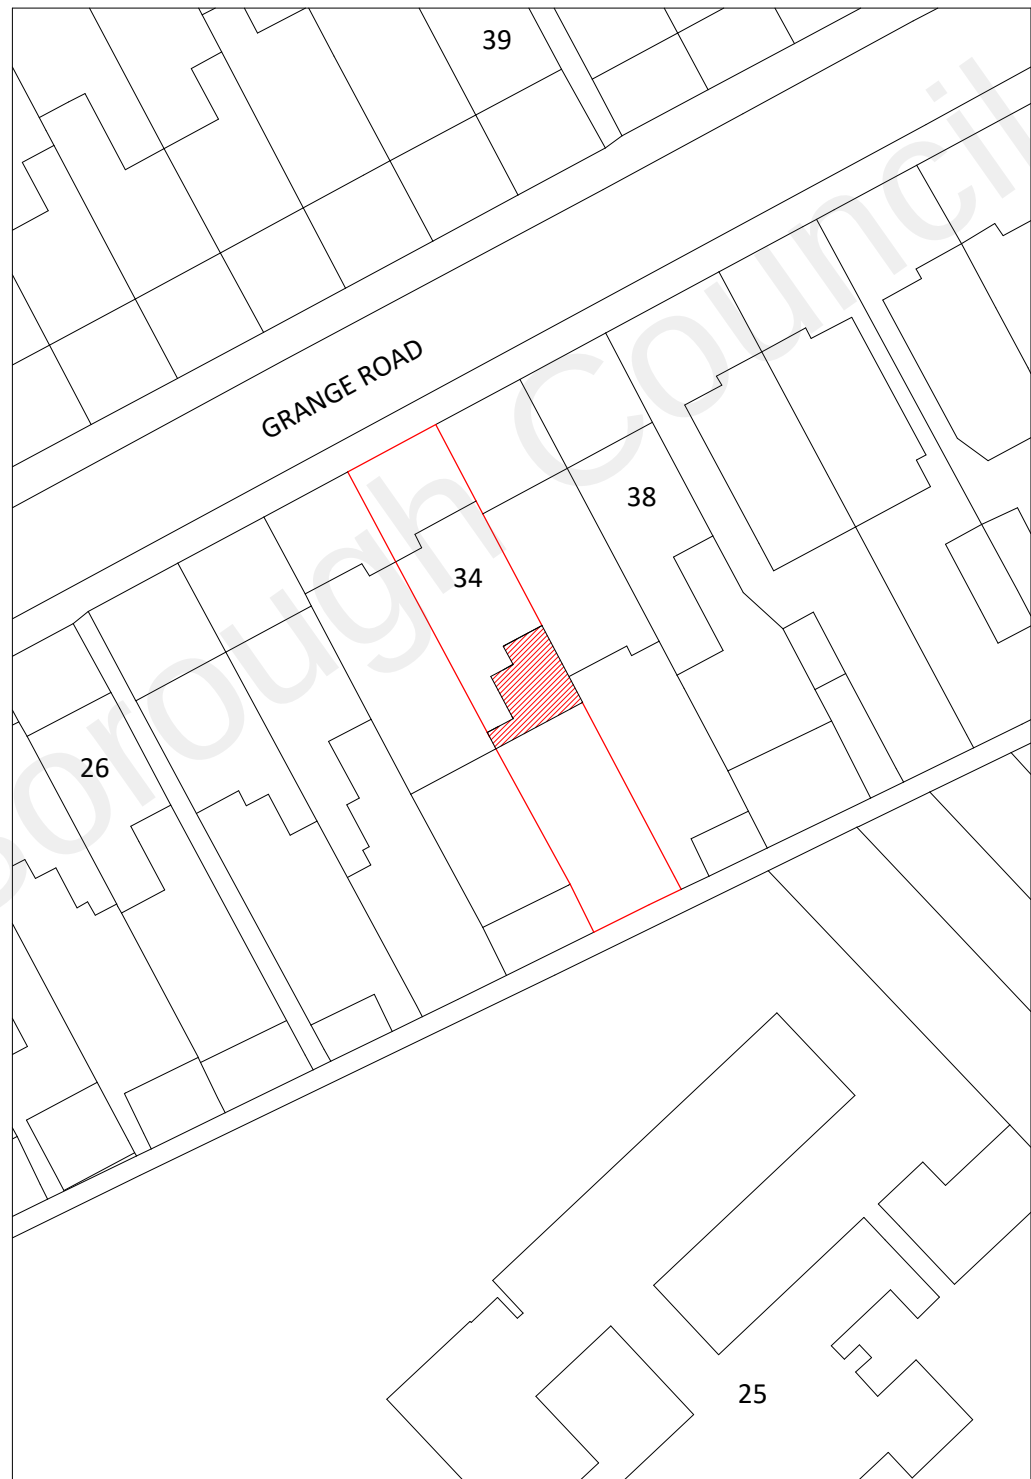

Amendments			
Rev.:	Int.:	Date:	Description:

Project:

34 Grange Road,
Gravesend,
Kent.
DA11 0EU

Title:
Planning Drawings
Existing & Proposed Site Plan 1-500

Bluelime Retail Ltd /
Bluelime Home
Design LLP. Design,
Project
Management, Build



Thames Innovation
Center, Veridion
Way, Veridion Park,
Erith, Kent DA18 4AL

Tel: 01322 521026

34 Grange Road
Proposed ground floor rear
extension

Drawn by:	Scale:	@A3	Date:
M.J.G	1 : 500		28/10/2022

Drawing number:	Rev:
BL/DRG/2485/ 02	

Do not scale from this drawing. Dimensions to be checked on site.

5 0 5 10 15 20 25
SCALE 1:500 m