



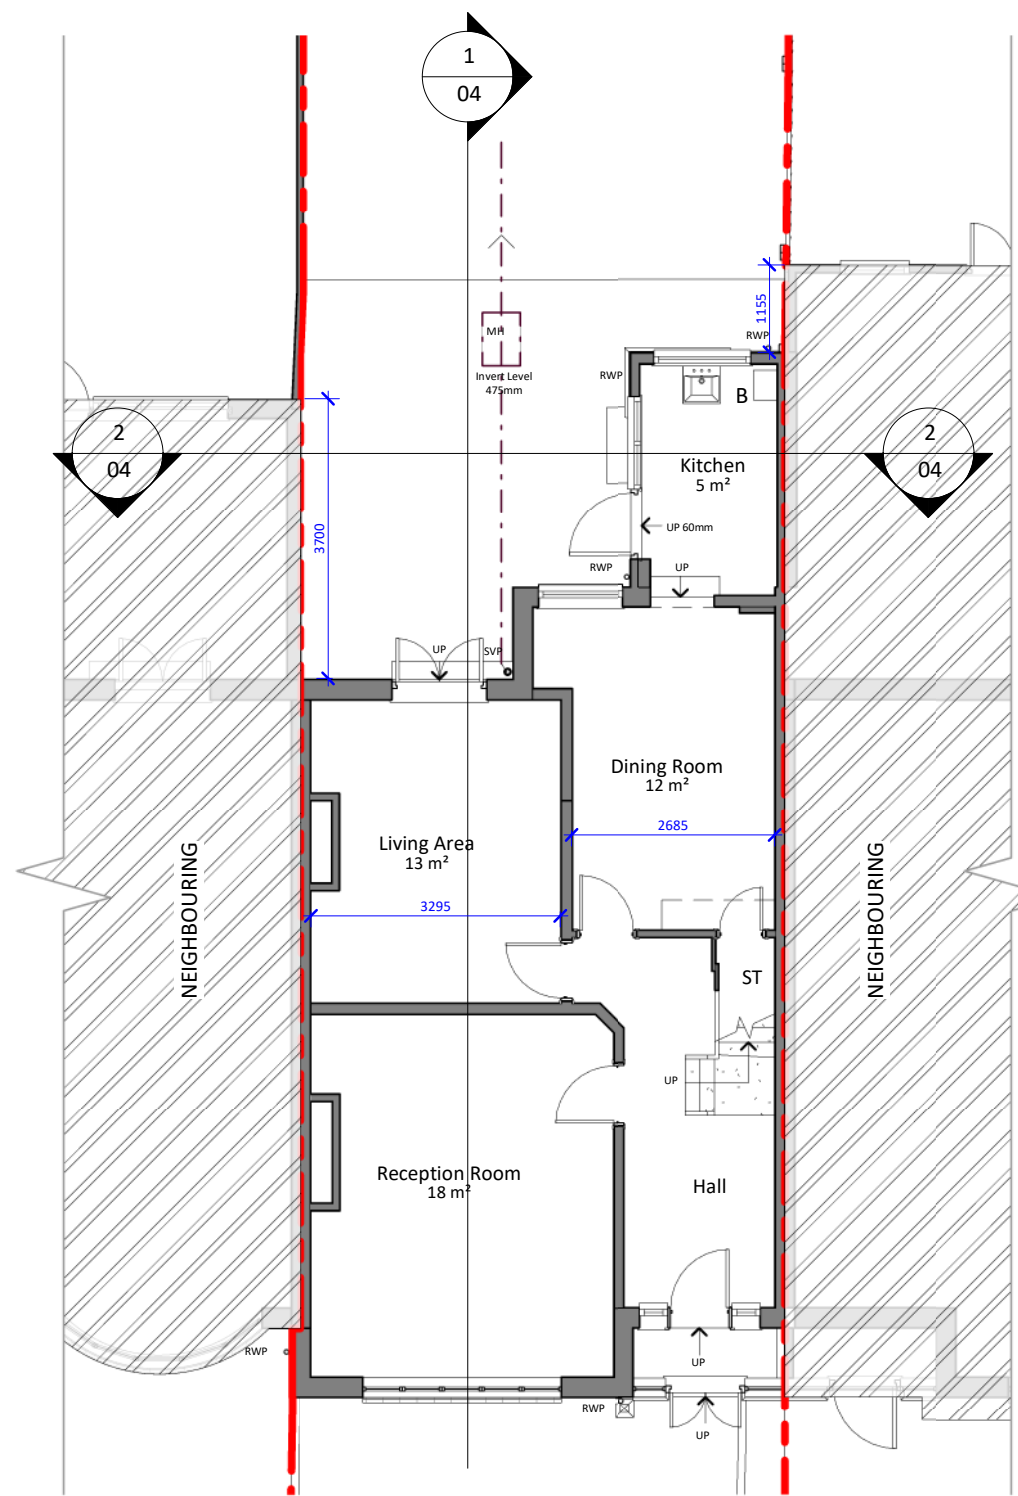


1 Existing Ground Floor
1 : 100

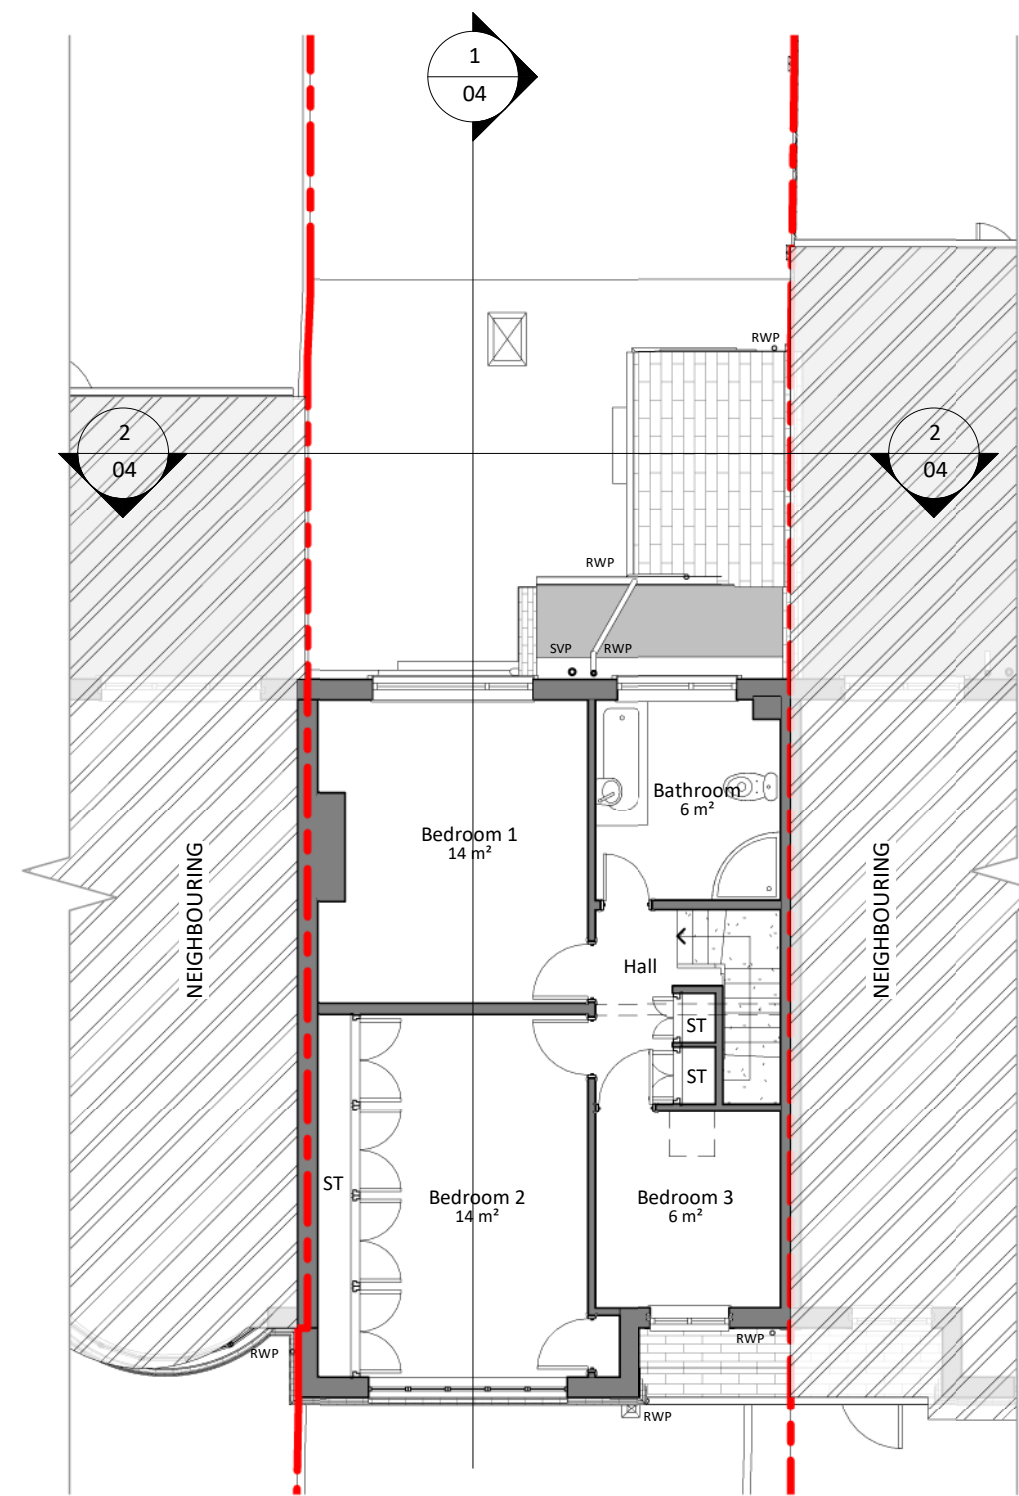


2 Existing First Floor
1 : 100



4 Existing Front Elevation
1 : 100

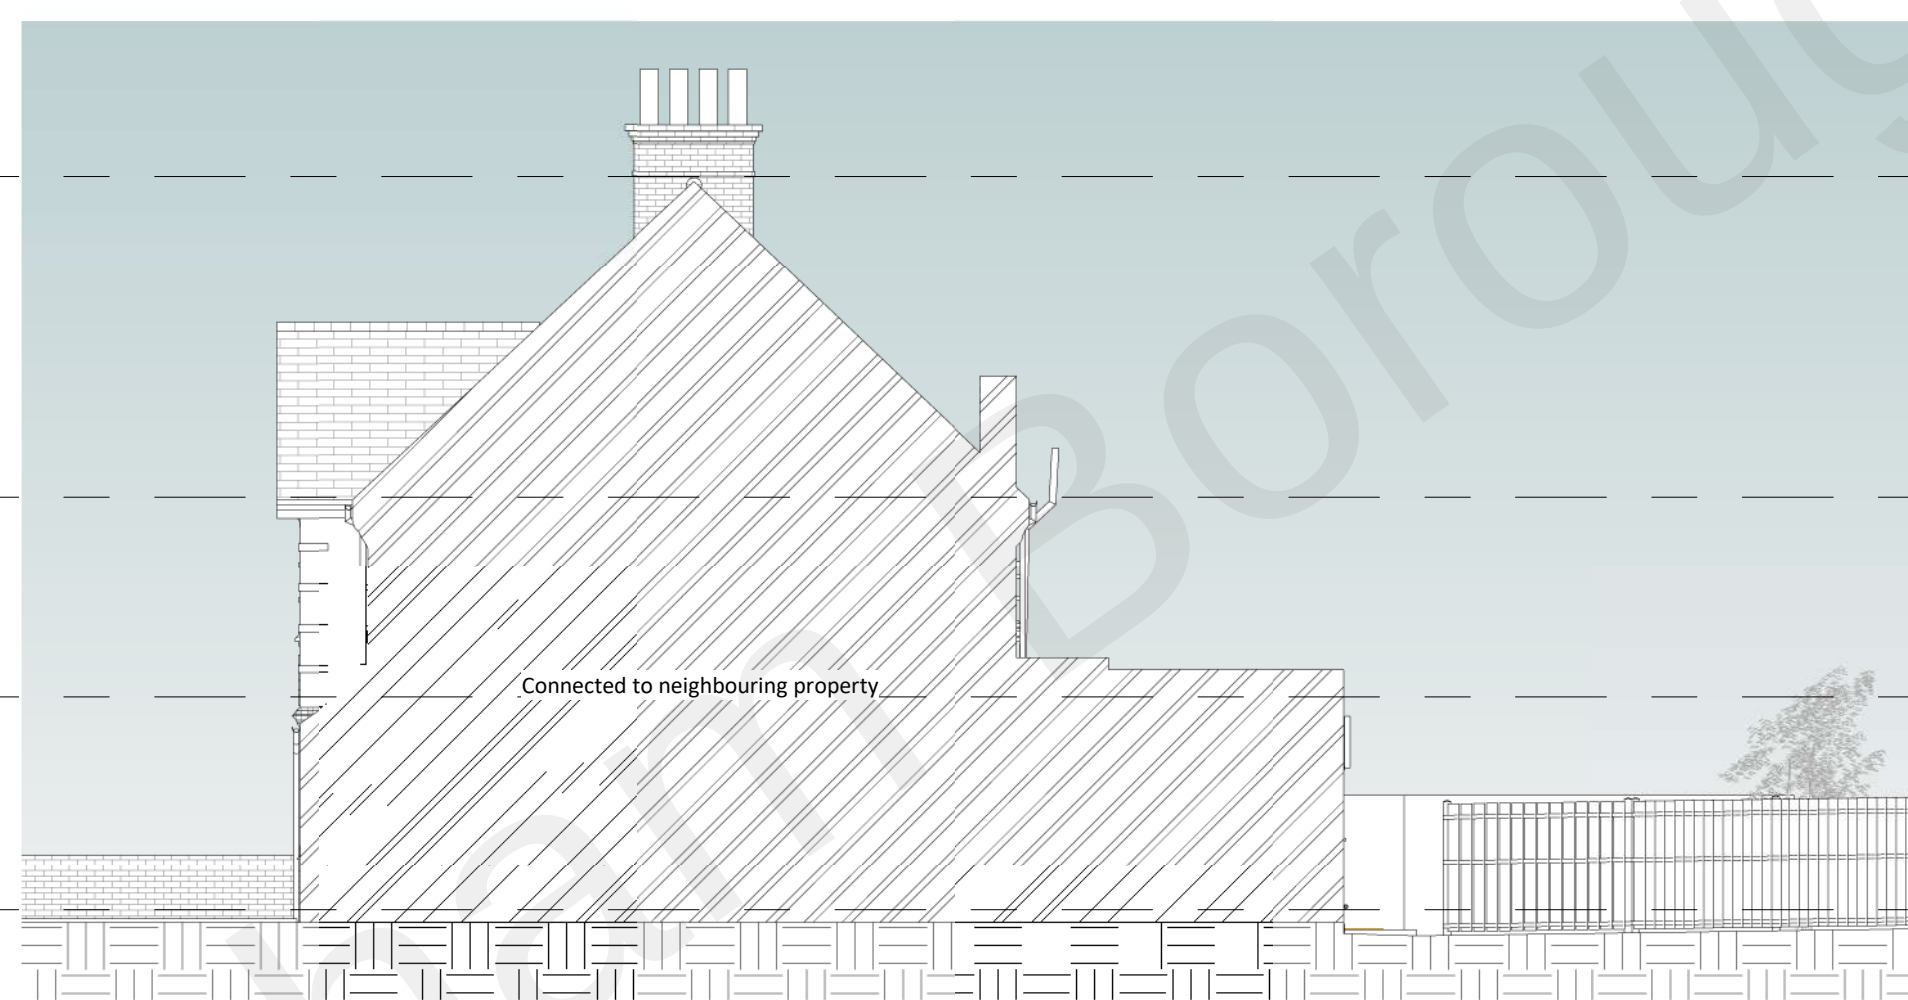


5 Existing Right Elevation
1 : 100

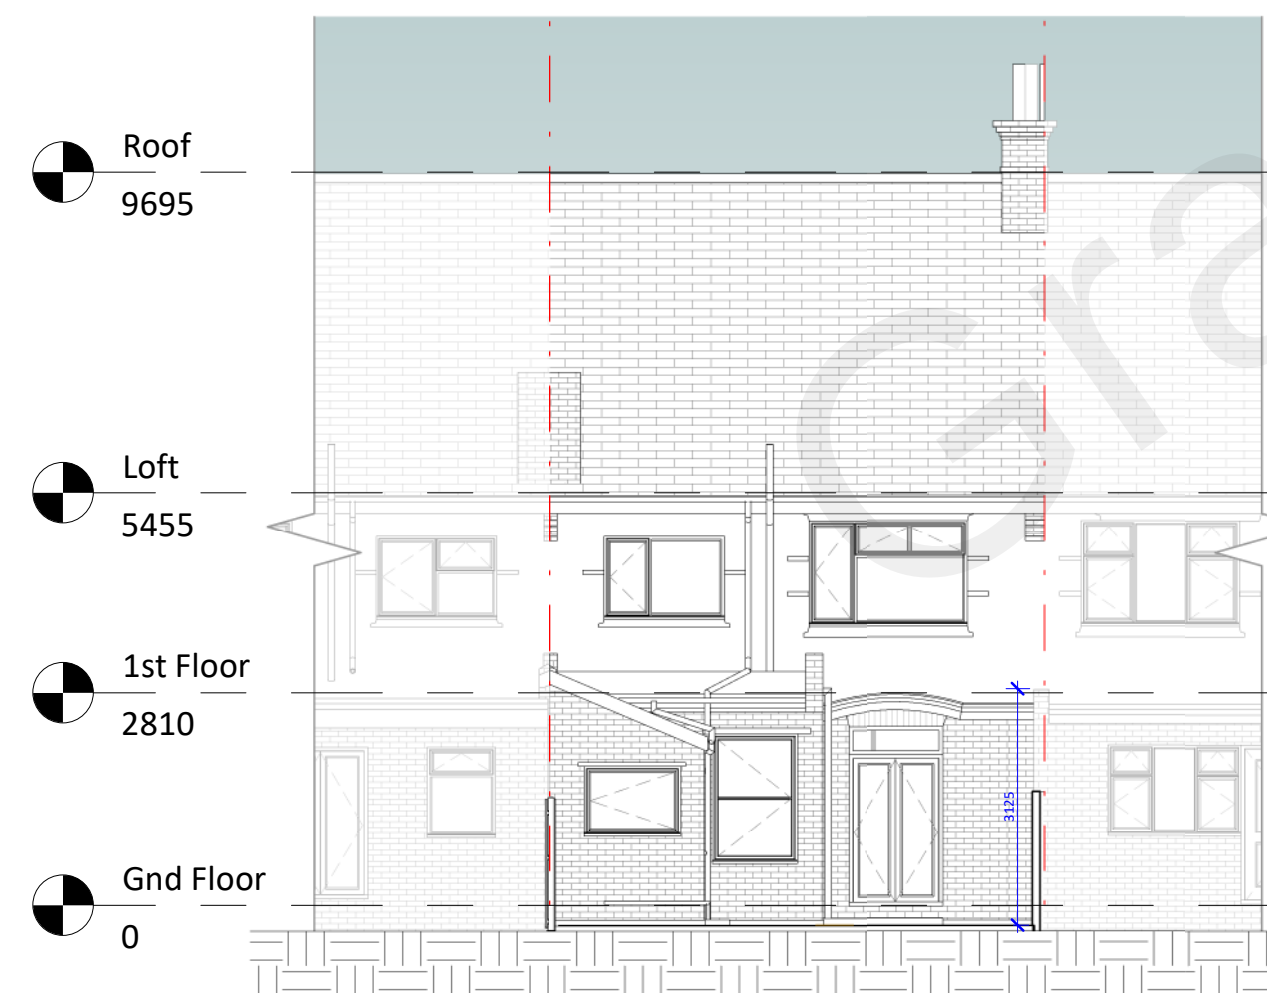

6 Existing Rear Elevation
1 : 100




7 Existing Left Elevation
1 : 100

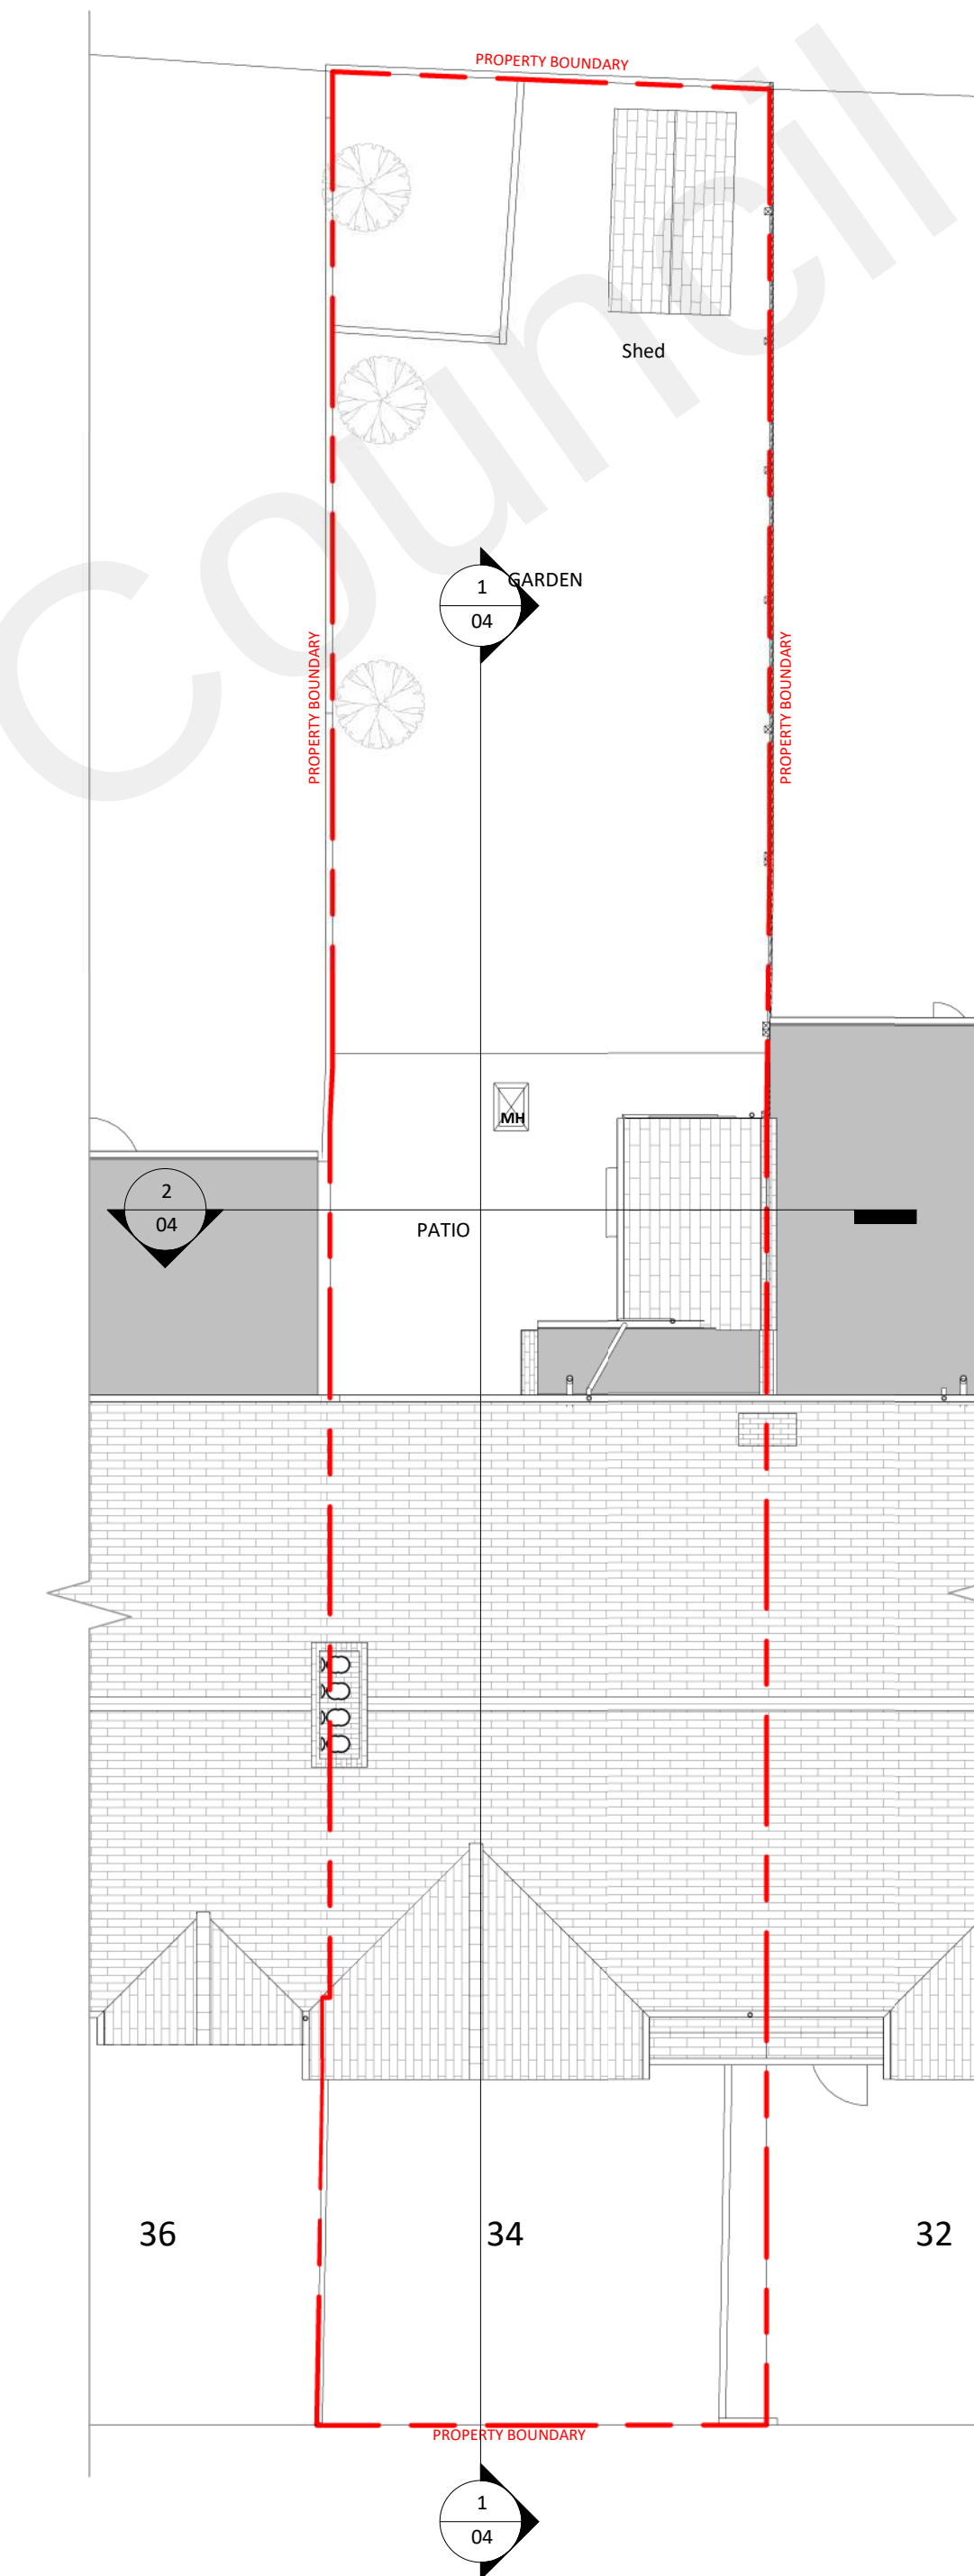

3 Existing Site
1 : 100

© This drawing is the property of Bluelime Retail Ltd who retain the sole copyright of its contents & it may not be reproduced in part or in whole without written permission

- DRAINAGE STORM NEW
- DRAINAGE STORM EXISTING REMOVED
- DRAINAGE FOUL NEW
- DRAINAGE FOUL EXISTING
- DRAINAGE FOUL EXISTING REMOVED
- DRAINAGE COMBINED NEW
- DRAINAGE COMBINED EXISTING
- DRAINAGE COMBINED EXISTING REMOVED

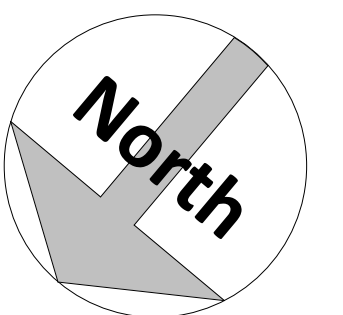

Amendments :			
Rev	Date	By	Description
Project :			
34 Grange Road, Gravesend, Kent. DA11 0EU			
Title :			
Planning Drawings Existing Plans & Elevations			
Bluelime Retail Ltd / Bluelime Home Design LLP. Design, Project Management, Build			
Thames Innovation Center, Veridion Way, Veridion Park, Erith, Kent DA18 4AL			
Tel: 01322 521026			
34 Grange Road Proposed ground floor rear extension			
Drawn by :	Scale :	@ A1	Date :
M.J.G	1 : 100		28/10/2022
Drawing number :		Rev :	
BL/DRG/2485/ 03			
Do not scale from this drawing. Dimensions to be checked on site.			