

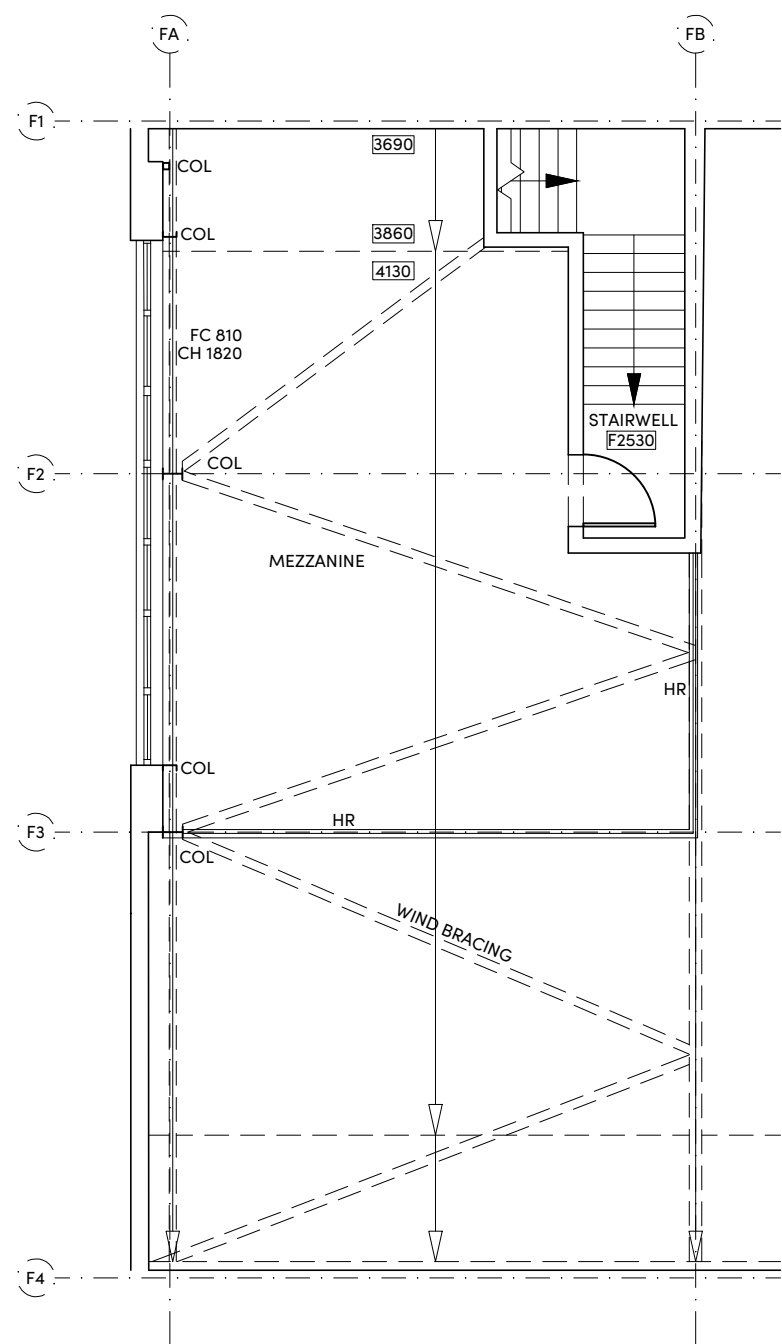


 

EXISTING MEZZANINE FLOOR PLAN
GIA: 65.5 SQ M - 705 SQ FT

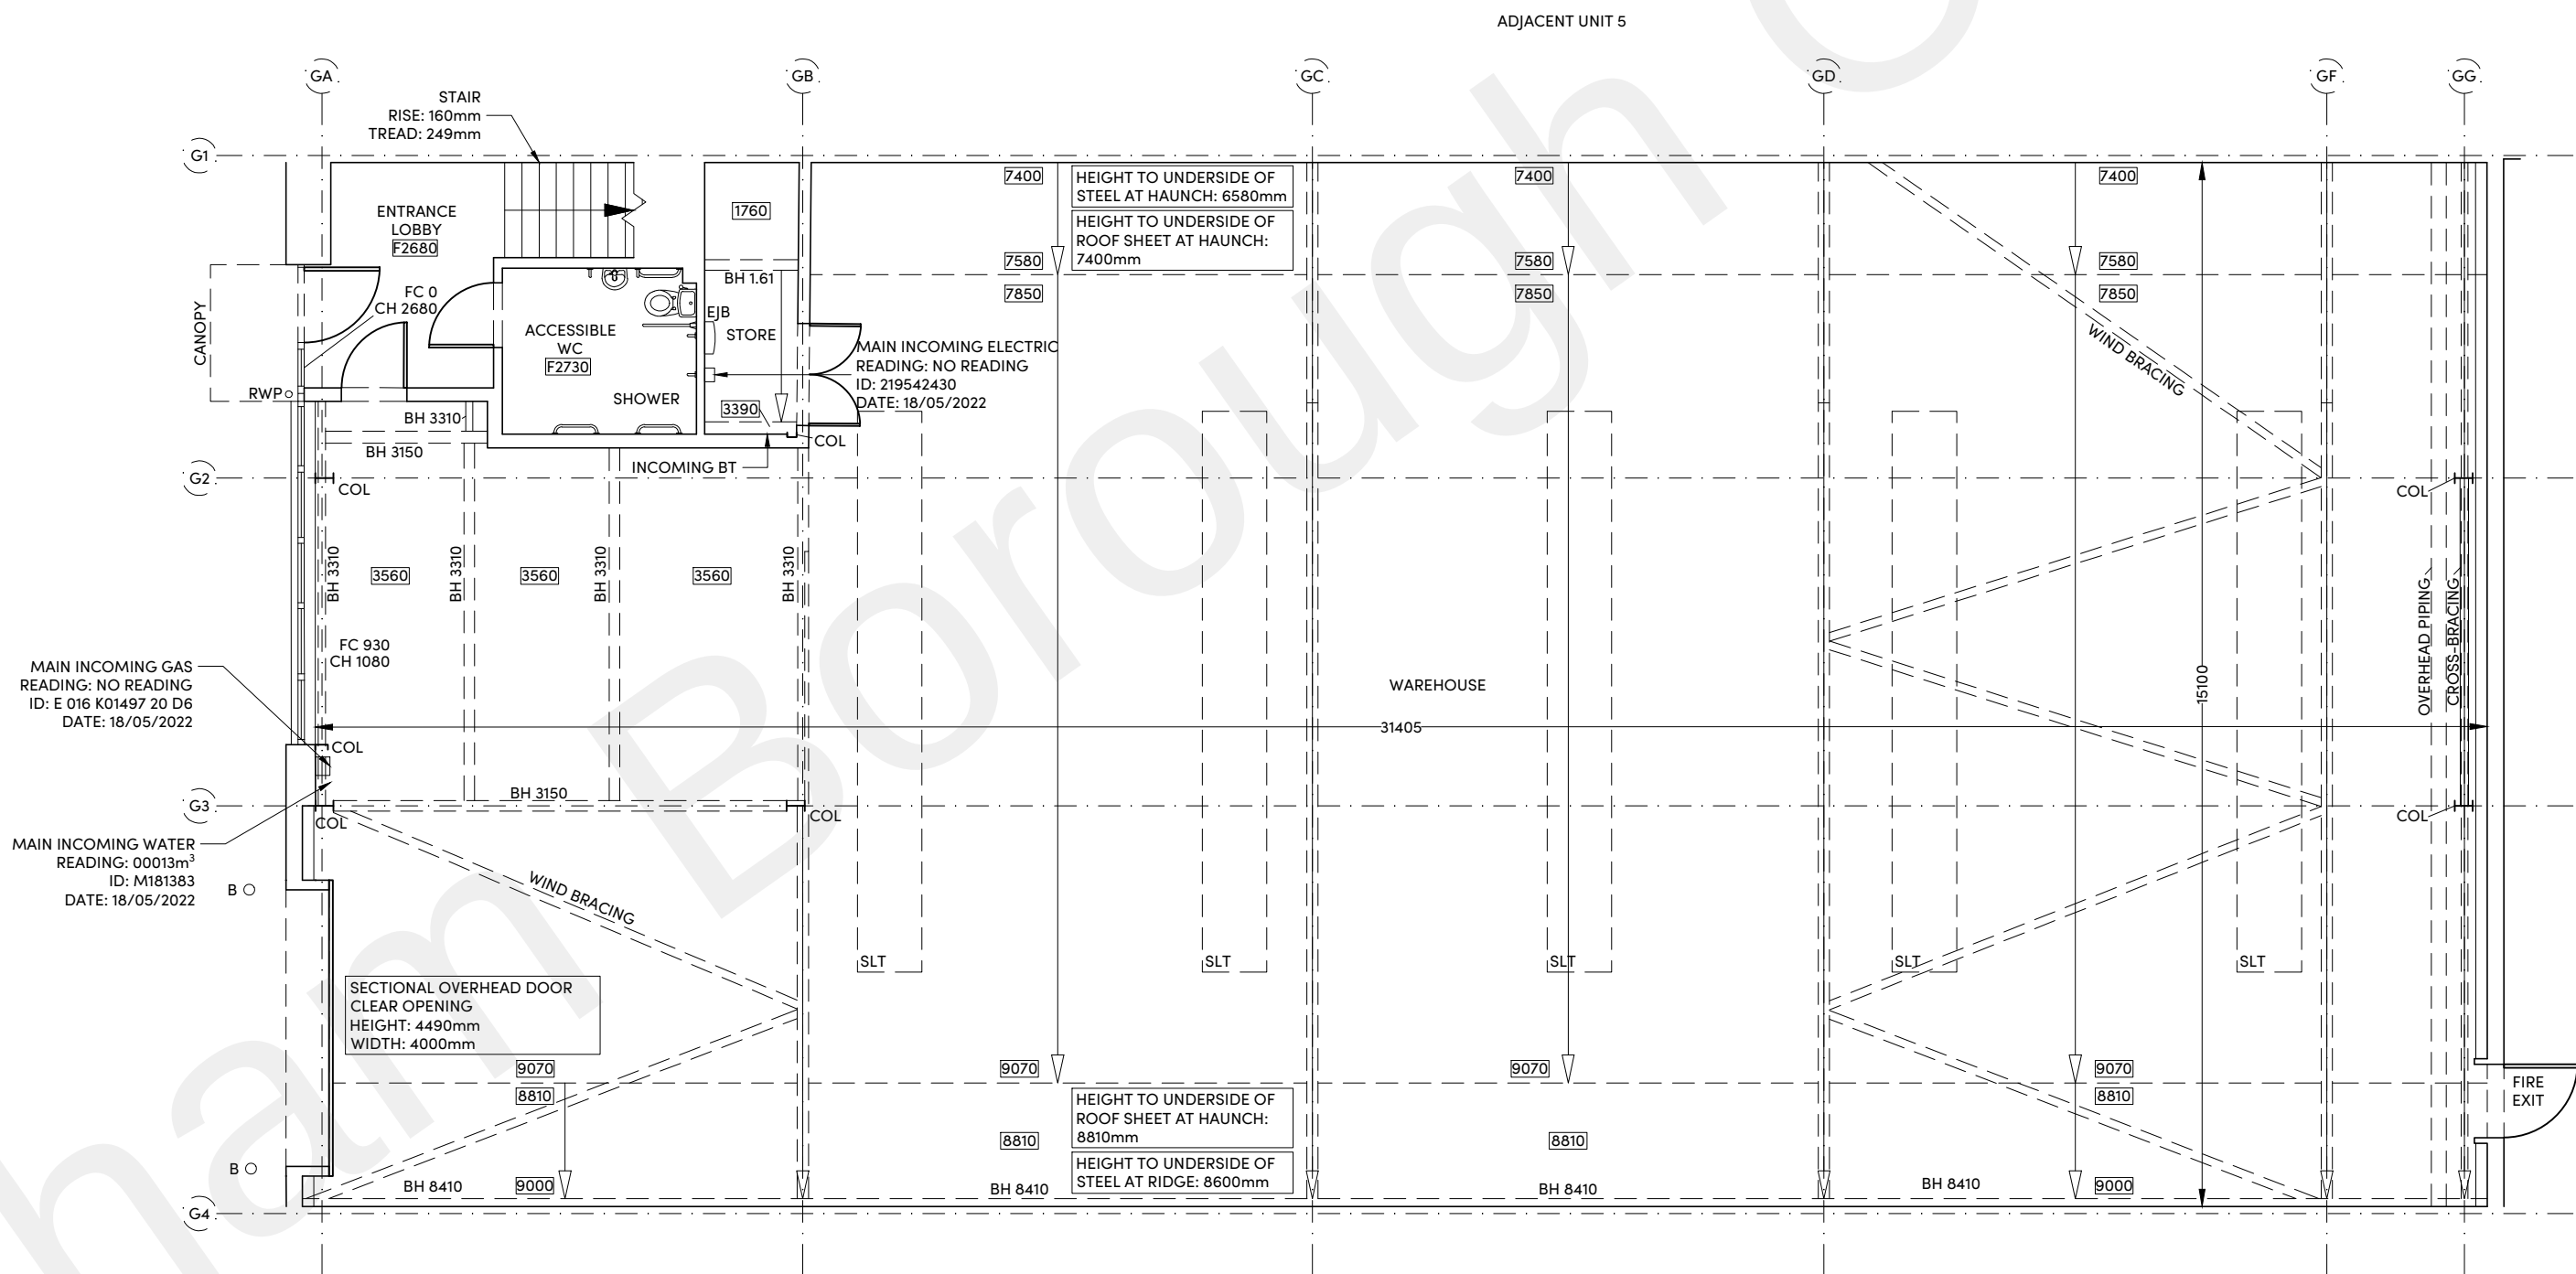

EXISTING GROUND FLOOR PLAN
GIA: 473.6 - 5,098 SQ FT

NOTES

- 1) ALL DIMENSIONS TO BE CHECKED ON SITE AND NOT SCALED FROM THIS DRAWING.
- 2) HOLLIS SHALL BE INFORMED IN WRITING OF ANY DISCREPANCIES.
- 3) ALL DIMENSIONS ARE IN MILLIMETRES ONLY.

KEY

A	Alarm	HB	Hand Basin
A/C	Air Conditioner	HR	Handrail
AH	Arch Height	IC	Inspection Cover
AL	Arch Level	IRF	Iron Railing Fence
ASH	Arch Spring Height	JB	Junction Box
ASL	Arch Spring Level	L	Light
ATM	Automated Teller Machine	LB	Line Bar
B	Bulford	Max	Maximum
BGP	Break Glass Point	Min	Minimum
BH	Floor To Beam Height	O/H	Overhead
BT	Brick	OSB	Open Boarded Fence
BW	Brick Retaining Wall	OSB	Obstruction Survey Bench Mark
BSL	Beam Soffit Level	P	Post
BW	Brick Wall	PL	Plasterboard
BWF	Barbed Wire Fence	PPF	Post and Rail Fence
CBF	Cable Banded Fence	PS	Post and Wire Fence
CCTV	Closed Circuit Television	PS	Post and Wire Fence
CH	Call To Hand Height	R	Rail
Chy	Chimney	RD	Recessed Door Mat
CL	Compartmented Iron Fence	R	Rail
CL	Cover Level	RSD	Roller Shutter Door
CLF	Chain Link Fence	RJG	Roller Shutter Door
Col	Column	RWP	Rain Water Pipe
CONC	Concrete	SB	Sign Board
CAF	Cable on Wall	SBM	Site Bench Mark
CPS	Concrete Paving Slabs	SC	Shop Cock
Cap	Capitulum	SF	Security Fence
DH	Door Height	SH	Spring Height
DP	Down Pipe	SP	Skight
D/C	Drainage Channel	SO	Smoke Outlet
DH	Door Height	SP	Sign Post
EB	Electrical Junction Box	SS	Security Sensor
EG	Electricity Meter	T	Telephone
EGG	Electrical Switchgear	TBM	Temporary Bench Mark
FA	Fire Alarm	TW	Top Of Wall
FB	Fire Alarm	Typ	Typical
FC	Floor To Ceiling Height	UTL	Unable To Lift
FE	Fire Extinguisher	V	Vent Pipe
FHR	Fire Hose Reel	VCP	Vehicle Charging Point
FL	Floor Level	W	Window
FL	Floor Level	WCL	Window Cill Level
FL	Floor Level	W	Window
G	Gully	WH	Water Heater
GC	Gas Cock	WH	Water Heater
GM	Gas Meter	WH	Water Heater
GV	Gas Valve	WH	Water Heater
h	Height		

FLOOR PLAN

3200	FLOOR TO SOFFIT HEIGHT
F2500	FLOOR TO FALSE CEILING HEIGHT
STAIR ARROW (POINTS UP)	STAIR ARROW (POINTS UP)
STRUCTURAL OVERHEAD SLOPE (POINTS UP)	STRUCTURAL OVERHEAD SLOPE (POINTS UP)
ROOF SLOPE (POINTS DOWN)	ROOF SLOPE (POINTS DOWN)
FAN	FAN
APPROXIMATE SIZE AND LOCATION OF ROOF LIGHTS	APPROXIMATE SIZE AND LOCATION OF ROOF LIGHTS
APPROXIMATE SIZE AND LOCATION OF LIGHTING	APPROXIMATE SIZE AND LOCATION OF LIGHTING
HIGH LEVEL AIR HEATER	HIGH LEVEL AIR HEATER
ROOF VENT	ROOF VENT

REVISIONS

REV	DATE	AMENDMENTS	INITIAL

THIS DRAWING IS FOR THE FOLLOWING PURPOSE ONLY:
PRELIMINARY ☐ TENDER ☐ CONSTRUCTION ☐
SKETCH ☐ MEASURED SURVEY ☒ CONTRACT ☐

TITLE
EXISTING FLOOR PLANS

CLIENT

HOWDEN JOINERY
PROPERTIES LIMITED

PROJECT NAME

UNIT 4, TRADE CITY
COLDHARBOUR ROAD
GRAVESEND
DA11 8AB

HOLLIS
The Lexicon
10-12 Mount Street
Manchester
M2 5NT

T +44 161 832 7031
W hollisglobal.com

DATE	19.05.2022	DRAWN BY	NH
SCALE	1:100 @A1	CHECKED	PJH

DRAWING NUMBER

116299-101-Existing Floor Plans