


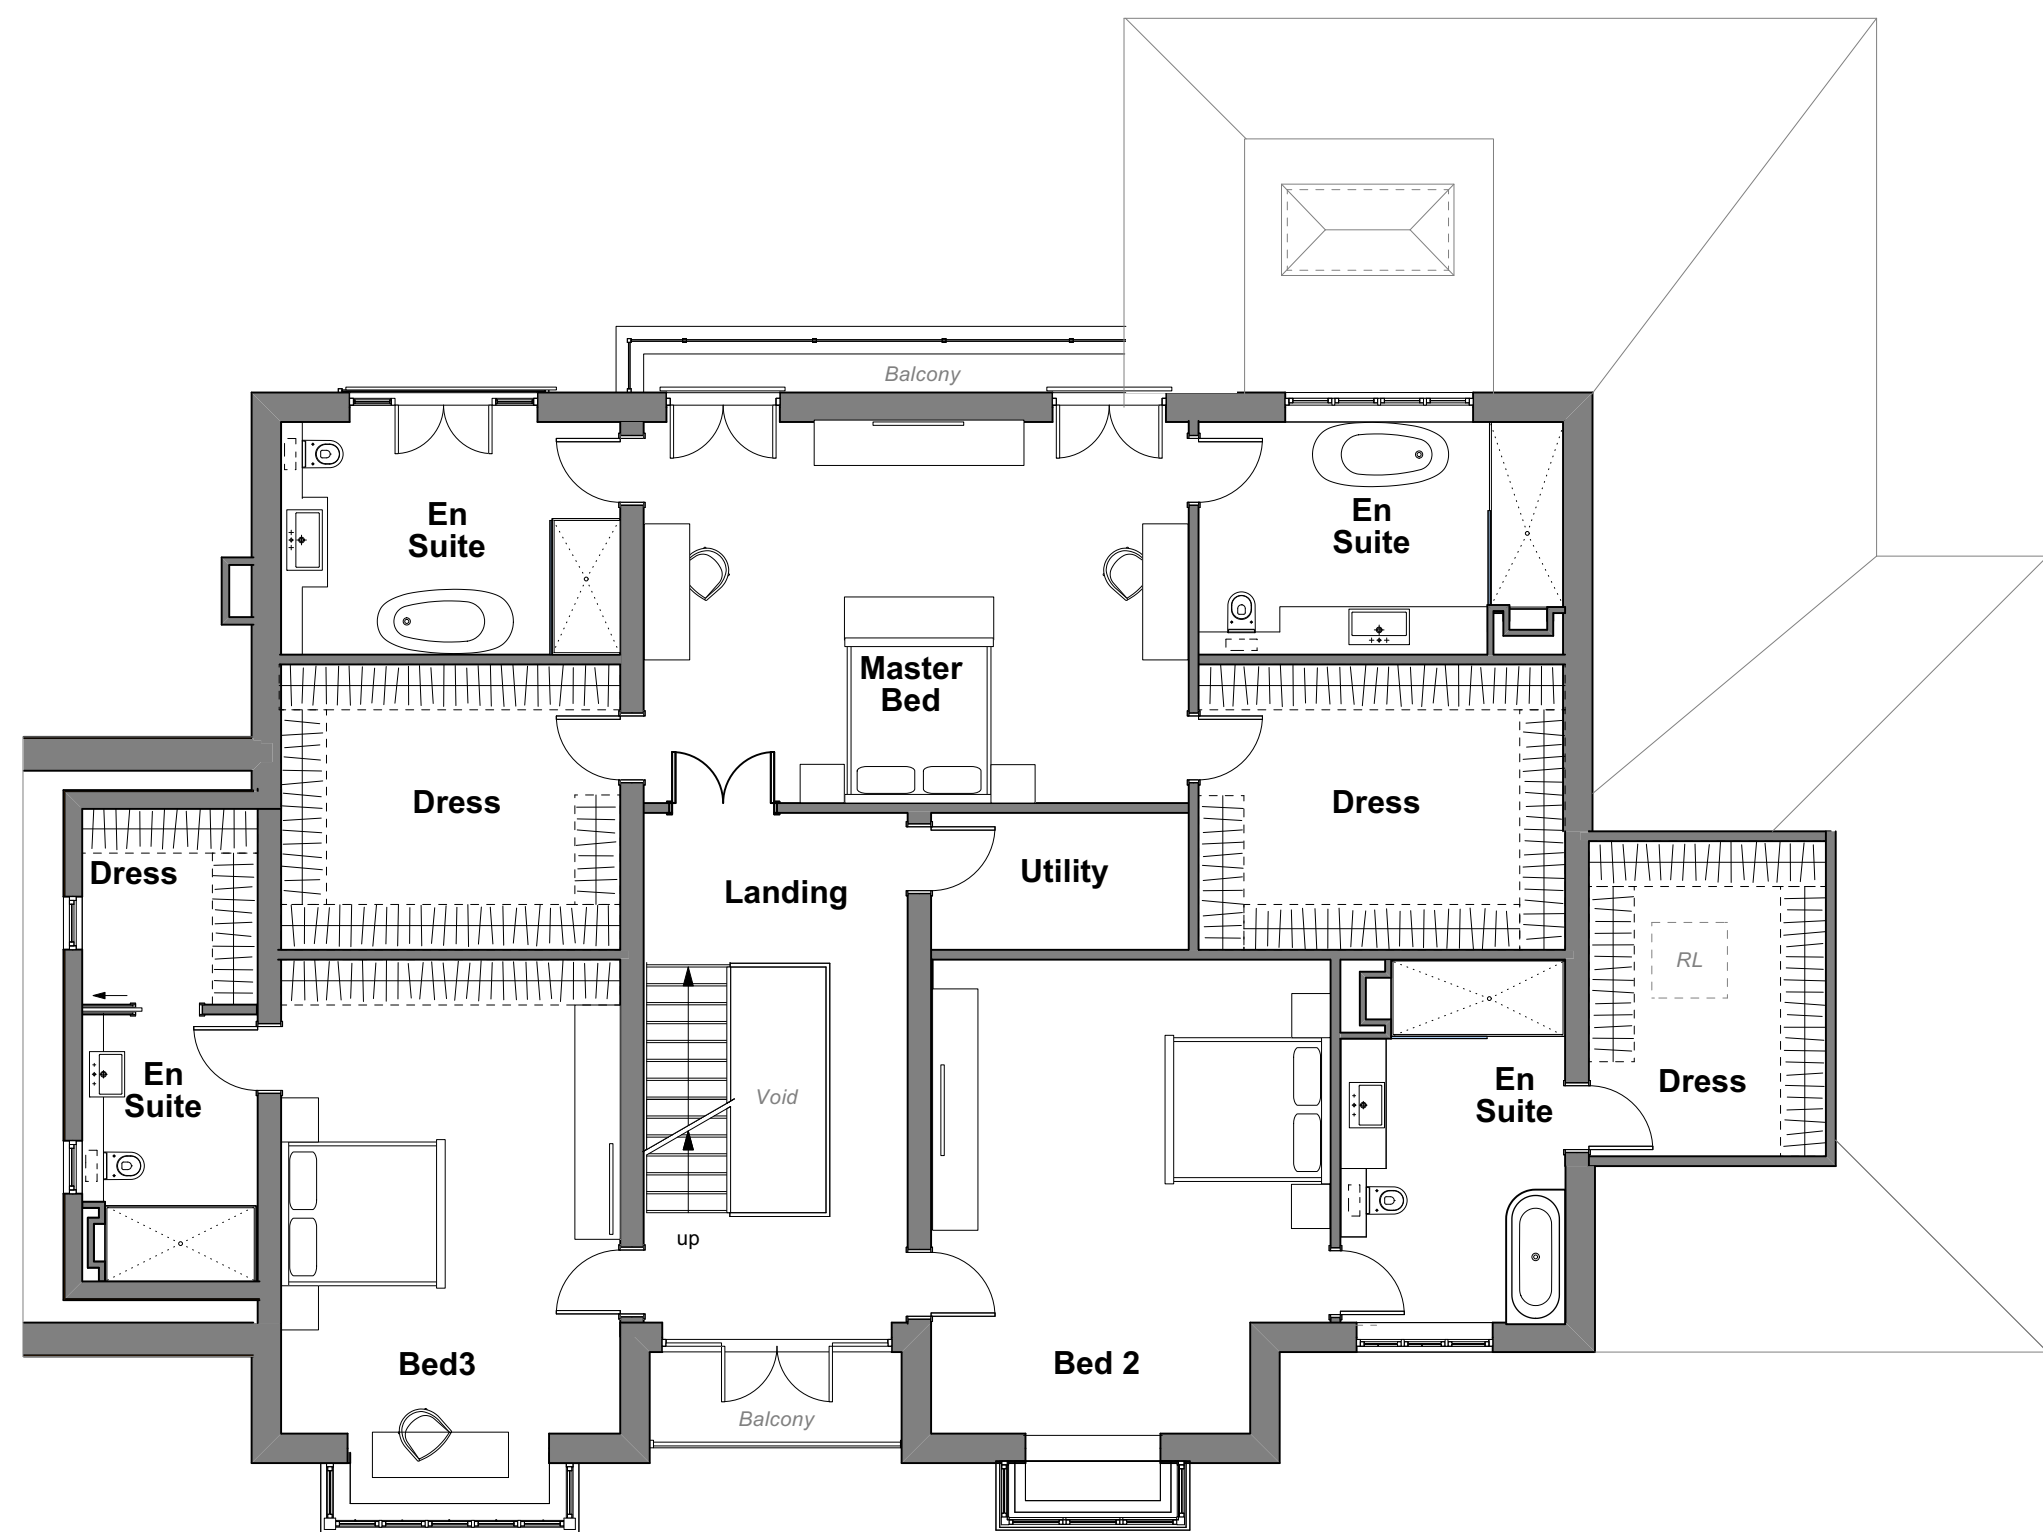


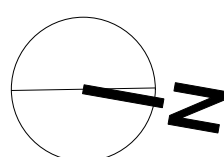

FIRST FLOOR PLAN
Scale: 1:100

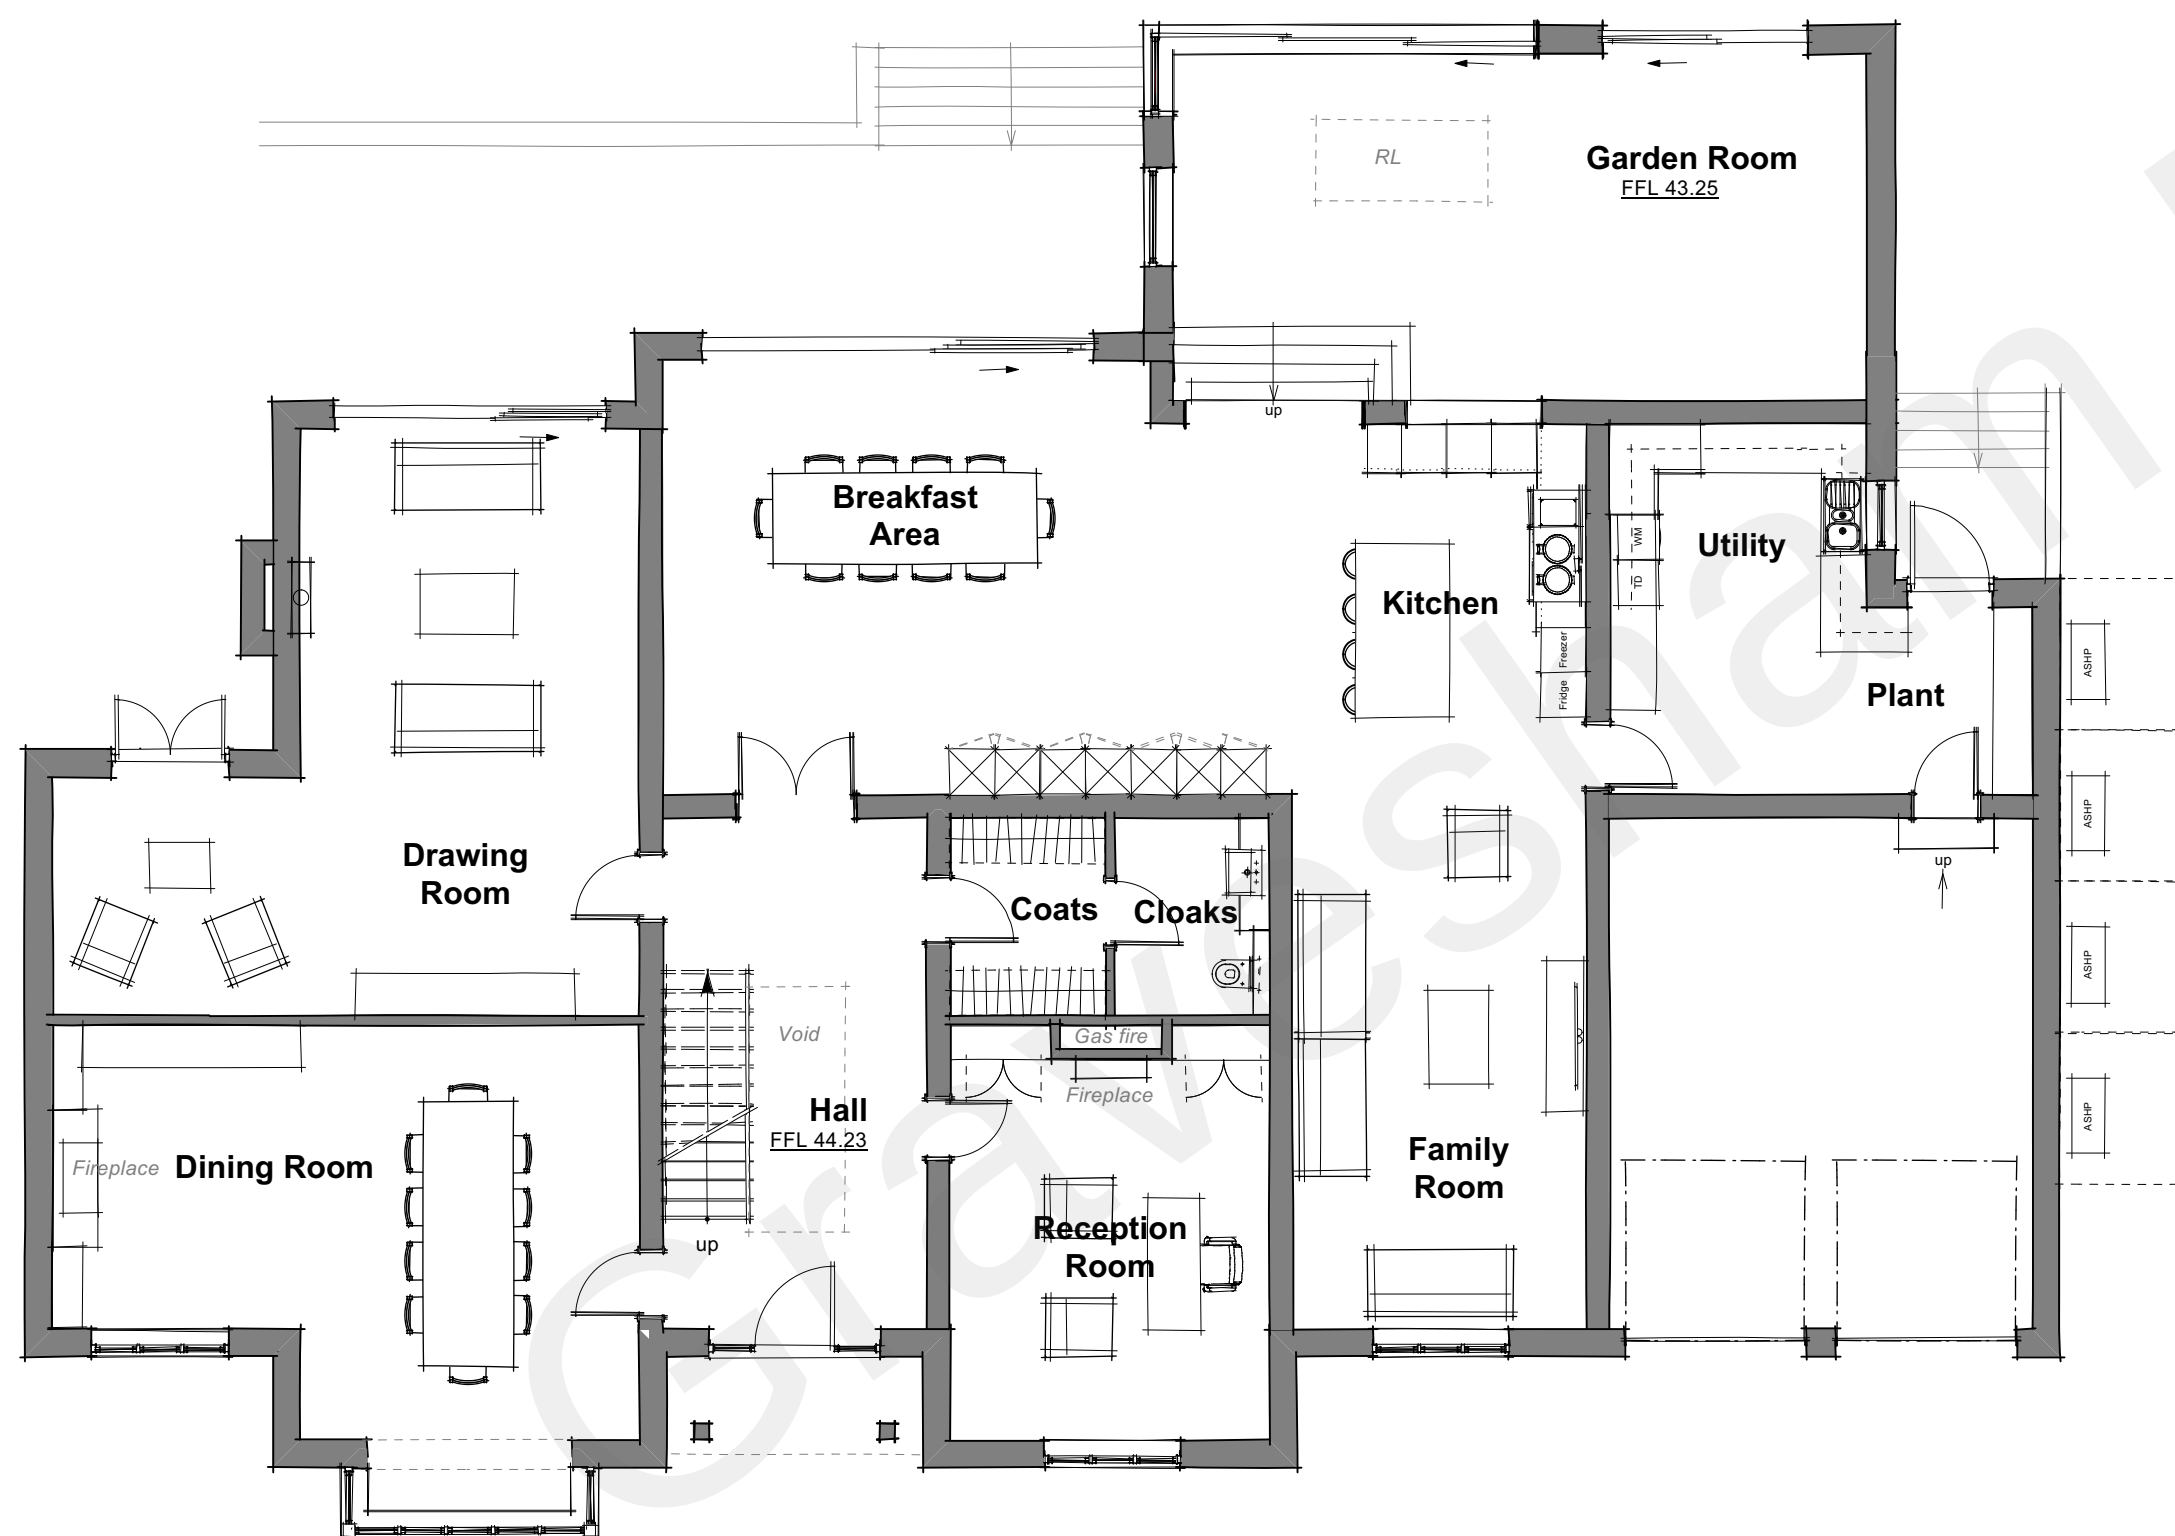

GROUND FLOOR PLAN
Scale: 1:100

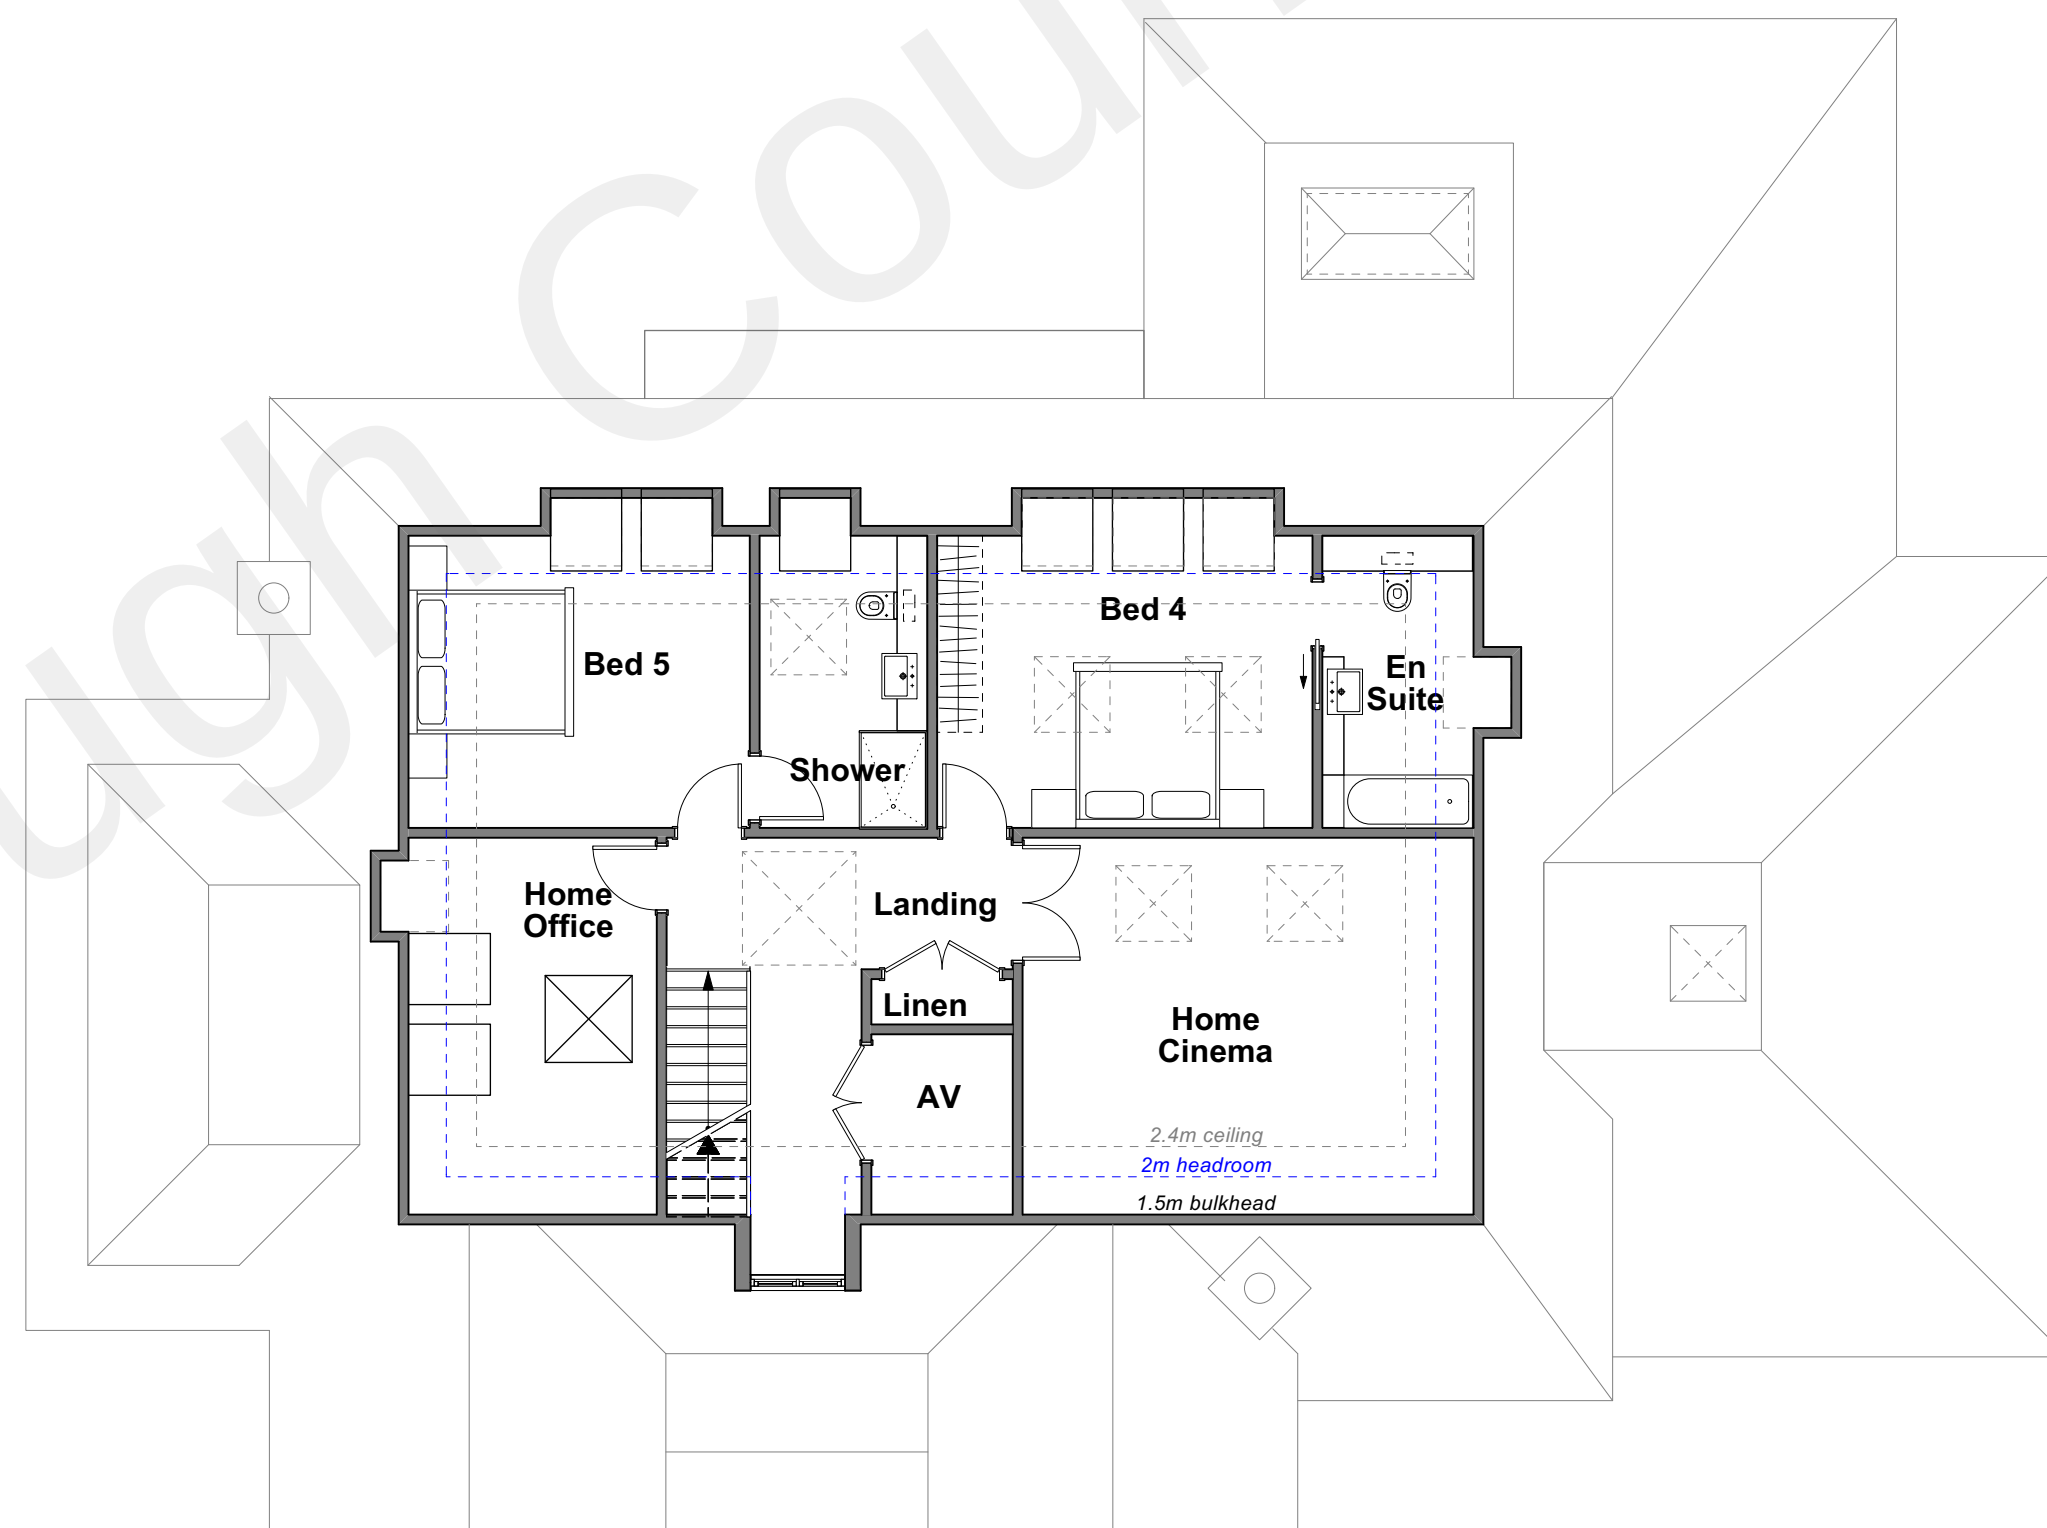

SECOND FLOOR PLAN
Scale: 1:100



No.	Date:	Revision Notes:	Initials:	Notes:	dparchitects design planning architecture RIBA CIAT DP Architects The Old Brewery Tap, 3 Shadym Street, Worthington, Oxfordshire, OX60 5BU Tel: 01491 613 066 Email: mail@dparchitects.co.uk Client MR DAVID BRADDON Project RESIDENTIAL DEVELOPMENT 245 SINGLEWELL ROAD GRAVESEND KENT DA11 7RN				
G	23/05/2022	Dimensions added.	EG			Drawing	PROPOSED PLANS		
H	27/05/2022	Amended to most recent clients comments	EG			Scale 1:100 @A1	Dwg No.	21 DBSR PE01	K
I	16/06/2022	AC units added	EG			Drawn EG			
J	27/10/2022	Amended to the most recent PA comments	EG			Date 11/08/21	Status	PLANNING	
K	31/10/2022	ASHP relocated	EG						