


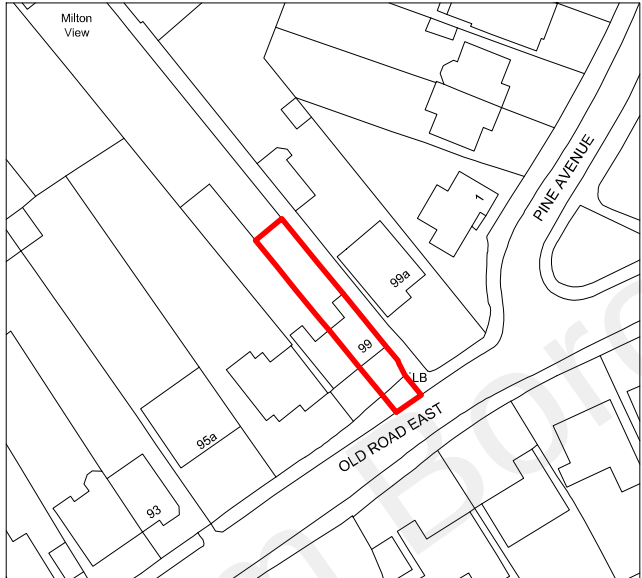

Ordnance Survey, (c) Crown Copyright 2020. All rights reserved. Licence number 100022432

SITE PLAN SCALE 1:1250



SAHOTA ARCHITECTURAL SERVICES			
CLIENT		Ambareen Estates LTD	
SITE		99 Old Road East Gravesend Kent DA12 1NX	
DRAWING TITLE		Site plan & parking survey	
SCALE		1:1250 @ A3	
DATE	October 2021	DRAWING NO.	21/03/02

Do not scale working dimensions from this drawing