
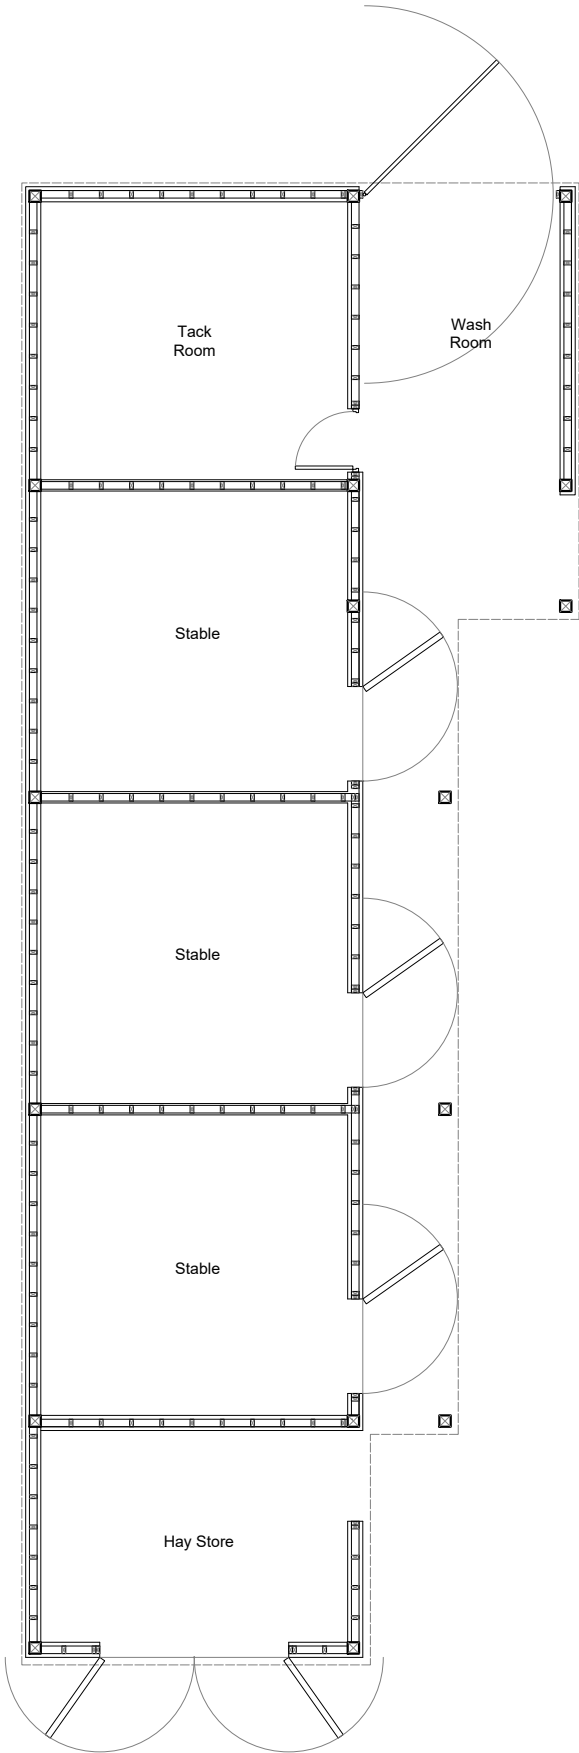


 

Stables - Tudor Cottage.dwg
OS LICENCE NO. 100 022432
Contractors must verify all dimensions on site prior to commencement of works.
DO NOT scale from this drawing. **FOR PLANNING PURPOSES ONLY.** Drawing to be read in accordance with other schematic documentation. It is the responsibility of the client/employer to instruct a suitably qualified specialist to conform with the requirements of the current CDM, 2015 Regulations. Client/employer to appoint a principal designer/contractor, as required under the HSE legal requirements. Refer to www.hse.gov.uk for further guidance. © Drawings and designs are copyright of Bloomfields and must not be copied without prior consent.

Notes:

Issued for Review and Comment

Revision:	Rev By:	Checked By:
A. 16.12.2025	RB	JB
B. 17.12.2025	RB	JB



01892 831 600
www.bloomfieldsltd.co.uk
drawing@bloomfieldsltd.co.uk

Client:

Booth

Project:

Proposed Stables

Site Address:

Tudor Cottage

Scale:

1:100 @ A3

Drawn By:

RB

Date:

16.12.2025

Checked By:

JB

Drawing Title:

Proposed Floor Plan

St: | Job No: | Drawing No: | Rev:

/ .1707.060.B

