


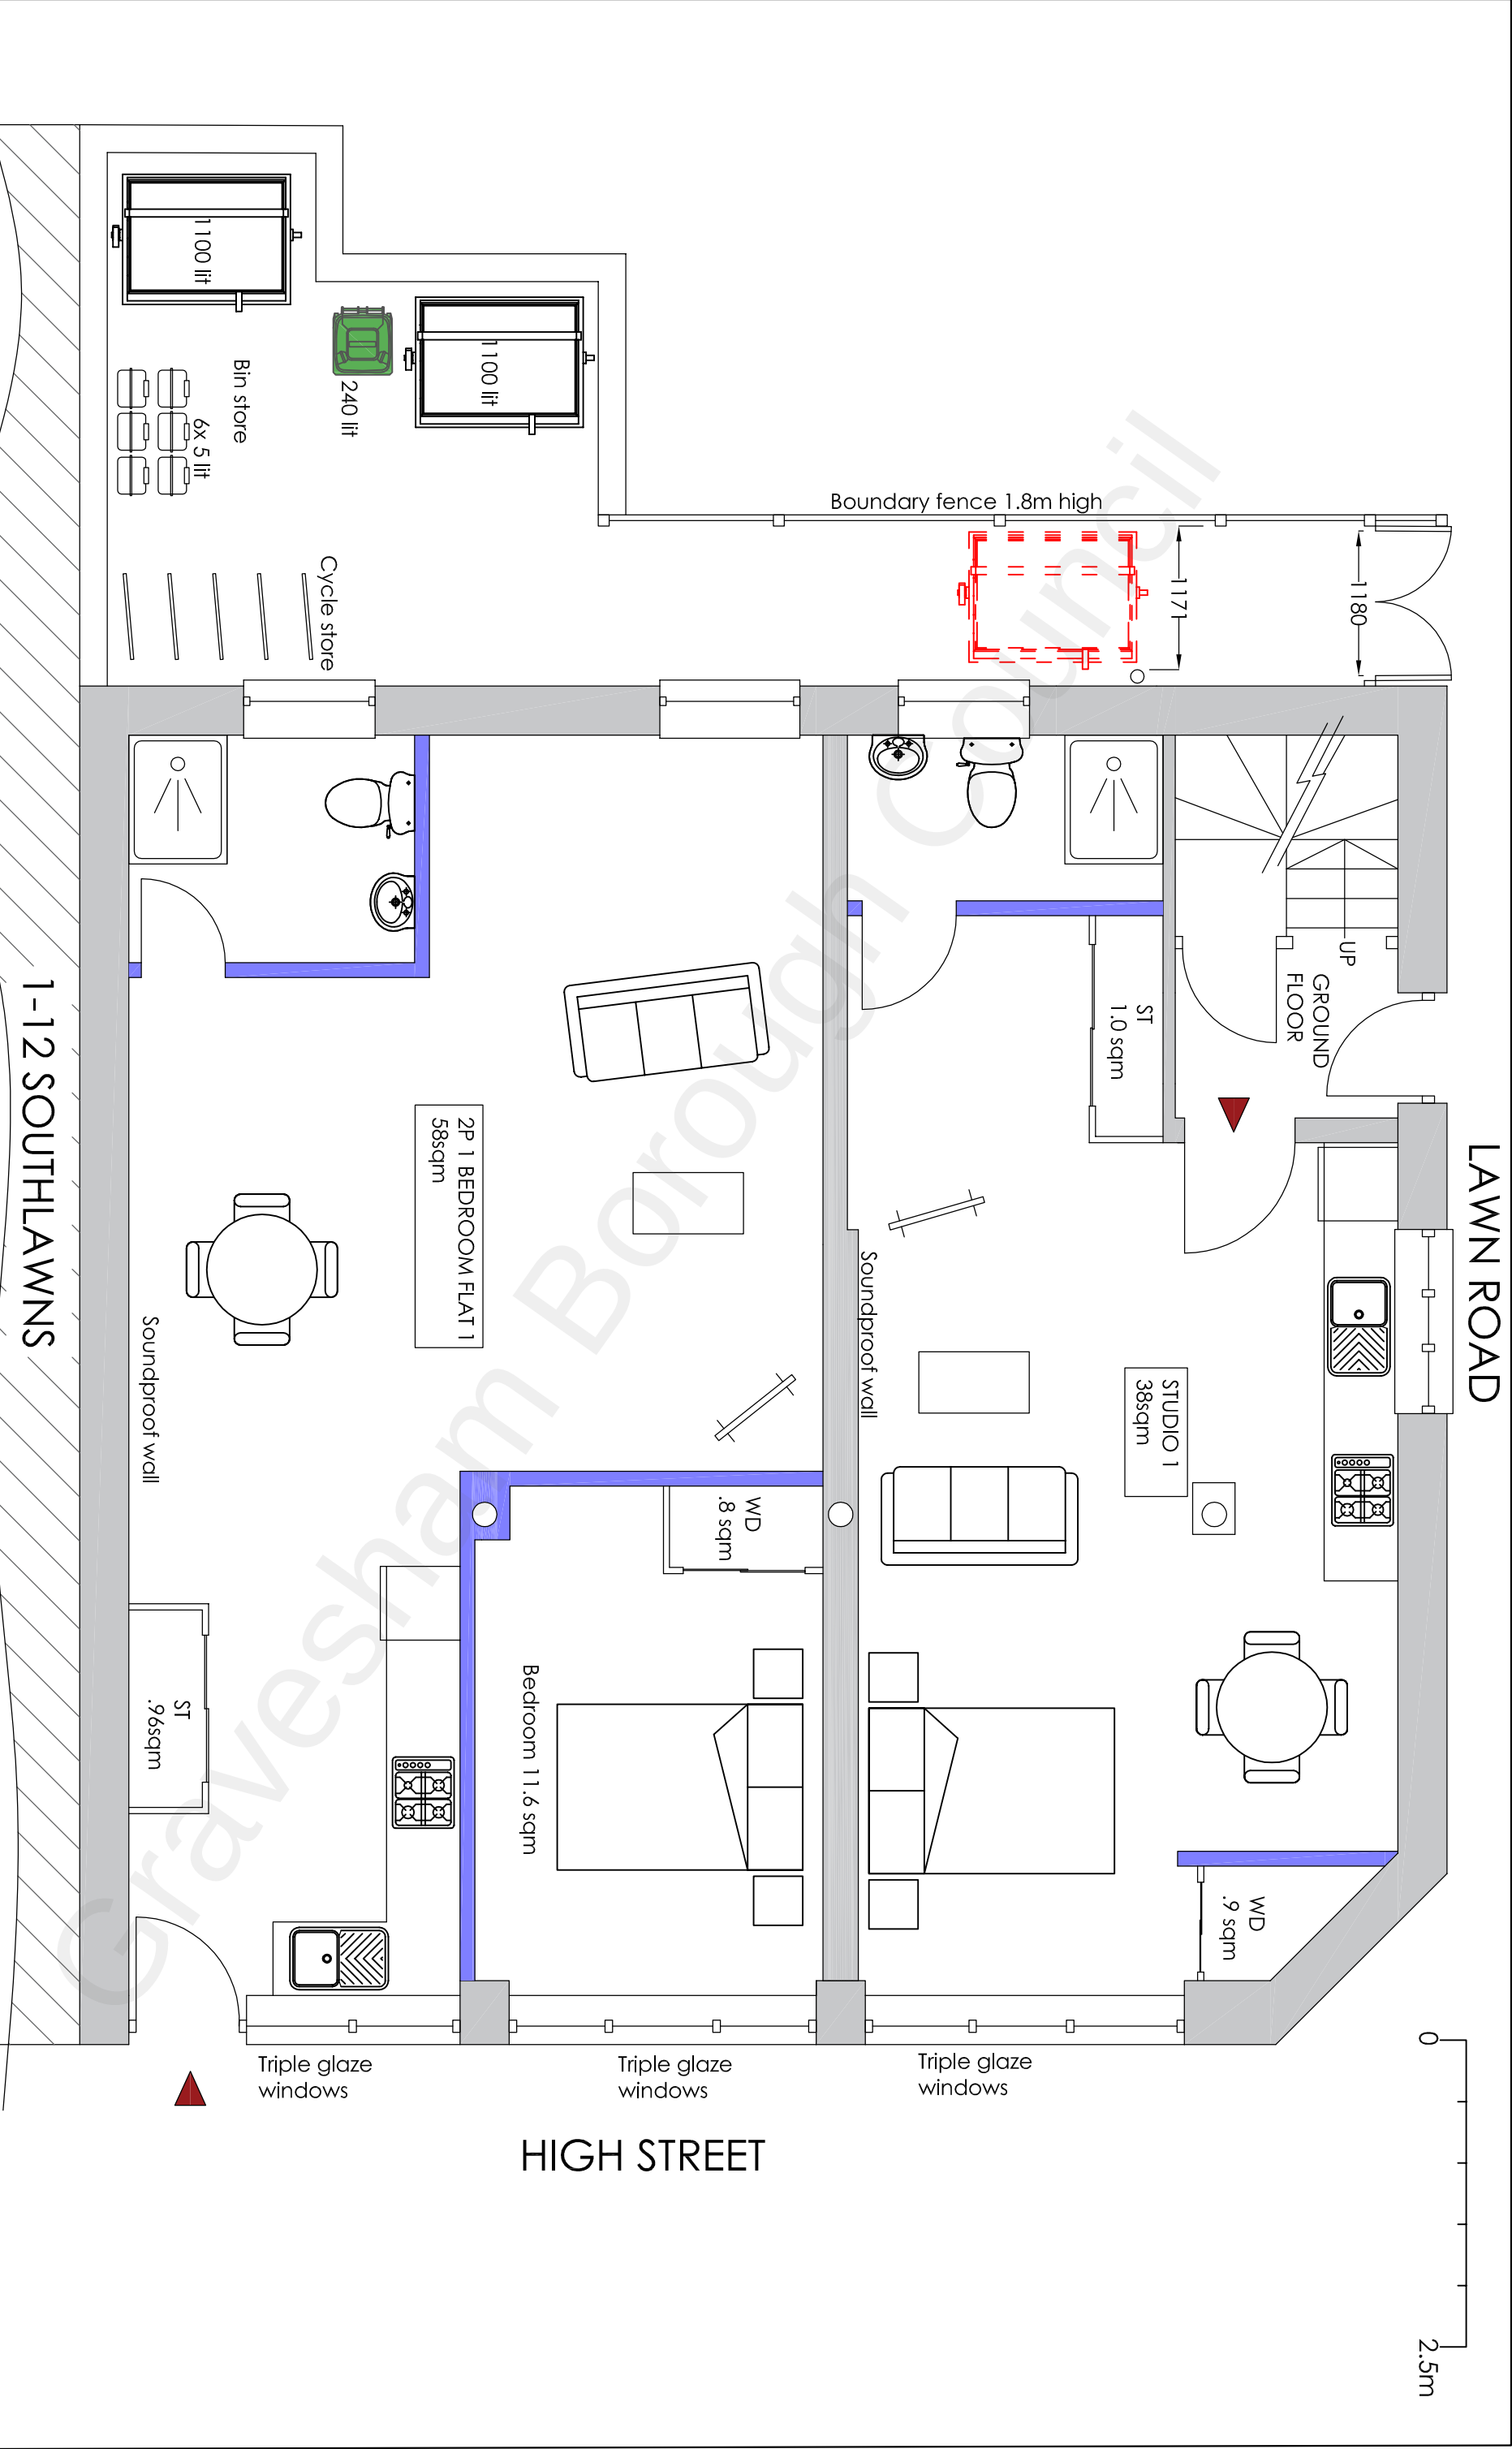

|               |  |                                                                 |  |   |  |
|---------------|--|-----------------------------------------------------------------|--|---|--|
| Project       |  | Edinburgh Castle High Street Northfleet Gravesend Kent DA11 9HB |  | Proposed Change of Use From PH / HMO into 3 x Studio Flats, 3 x One Bedroom Flats, Remove One Chimney, Internal Alterations and Remove Redundant Vertical Ladder and Telecom's equipment |  |
| Drawing Title |  | Proposed Ground Floor Plan                                      |  | Rev   |  |
|               |  | Description                                                     |  | Date   |  |
|               |  | H Channa                                                        |  | Drawn HC   |  |
|               |  | Picarroons Maidstone Road Platt Kent TN15 8LB                   |  | Date Nov 22   |  |
|               |  | Tel: 07828277909 E-mail: hbchanna@tiscali.co.uk                 |  | Scale 1:50   |  |
|               |  |                                                                 |  | Drawing No. EC/A3/O1   |  |