


LAWN ROAD

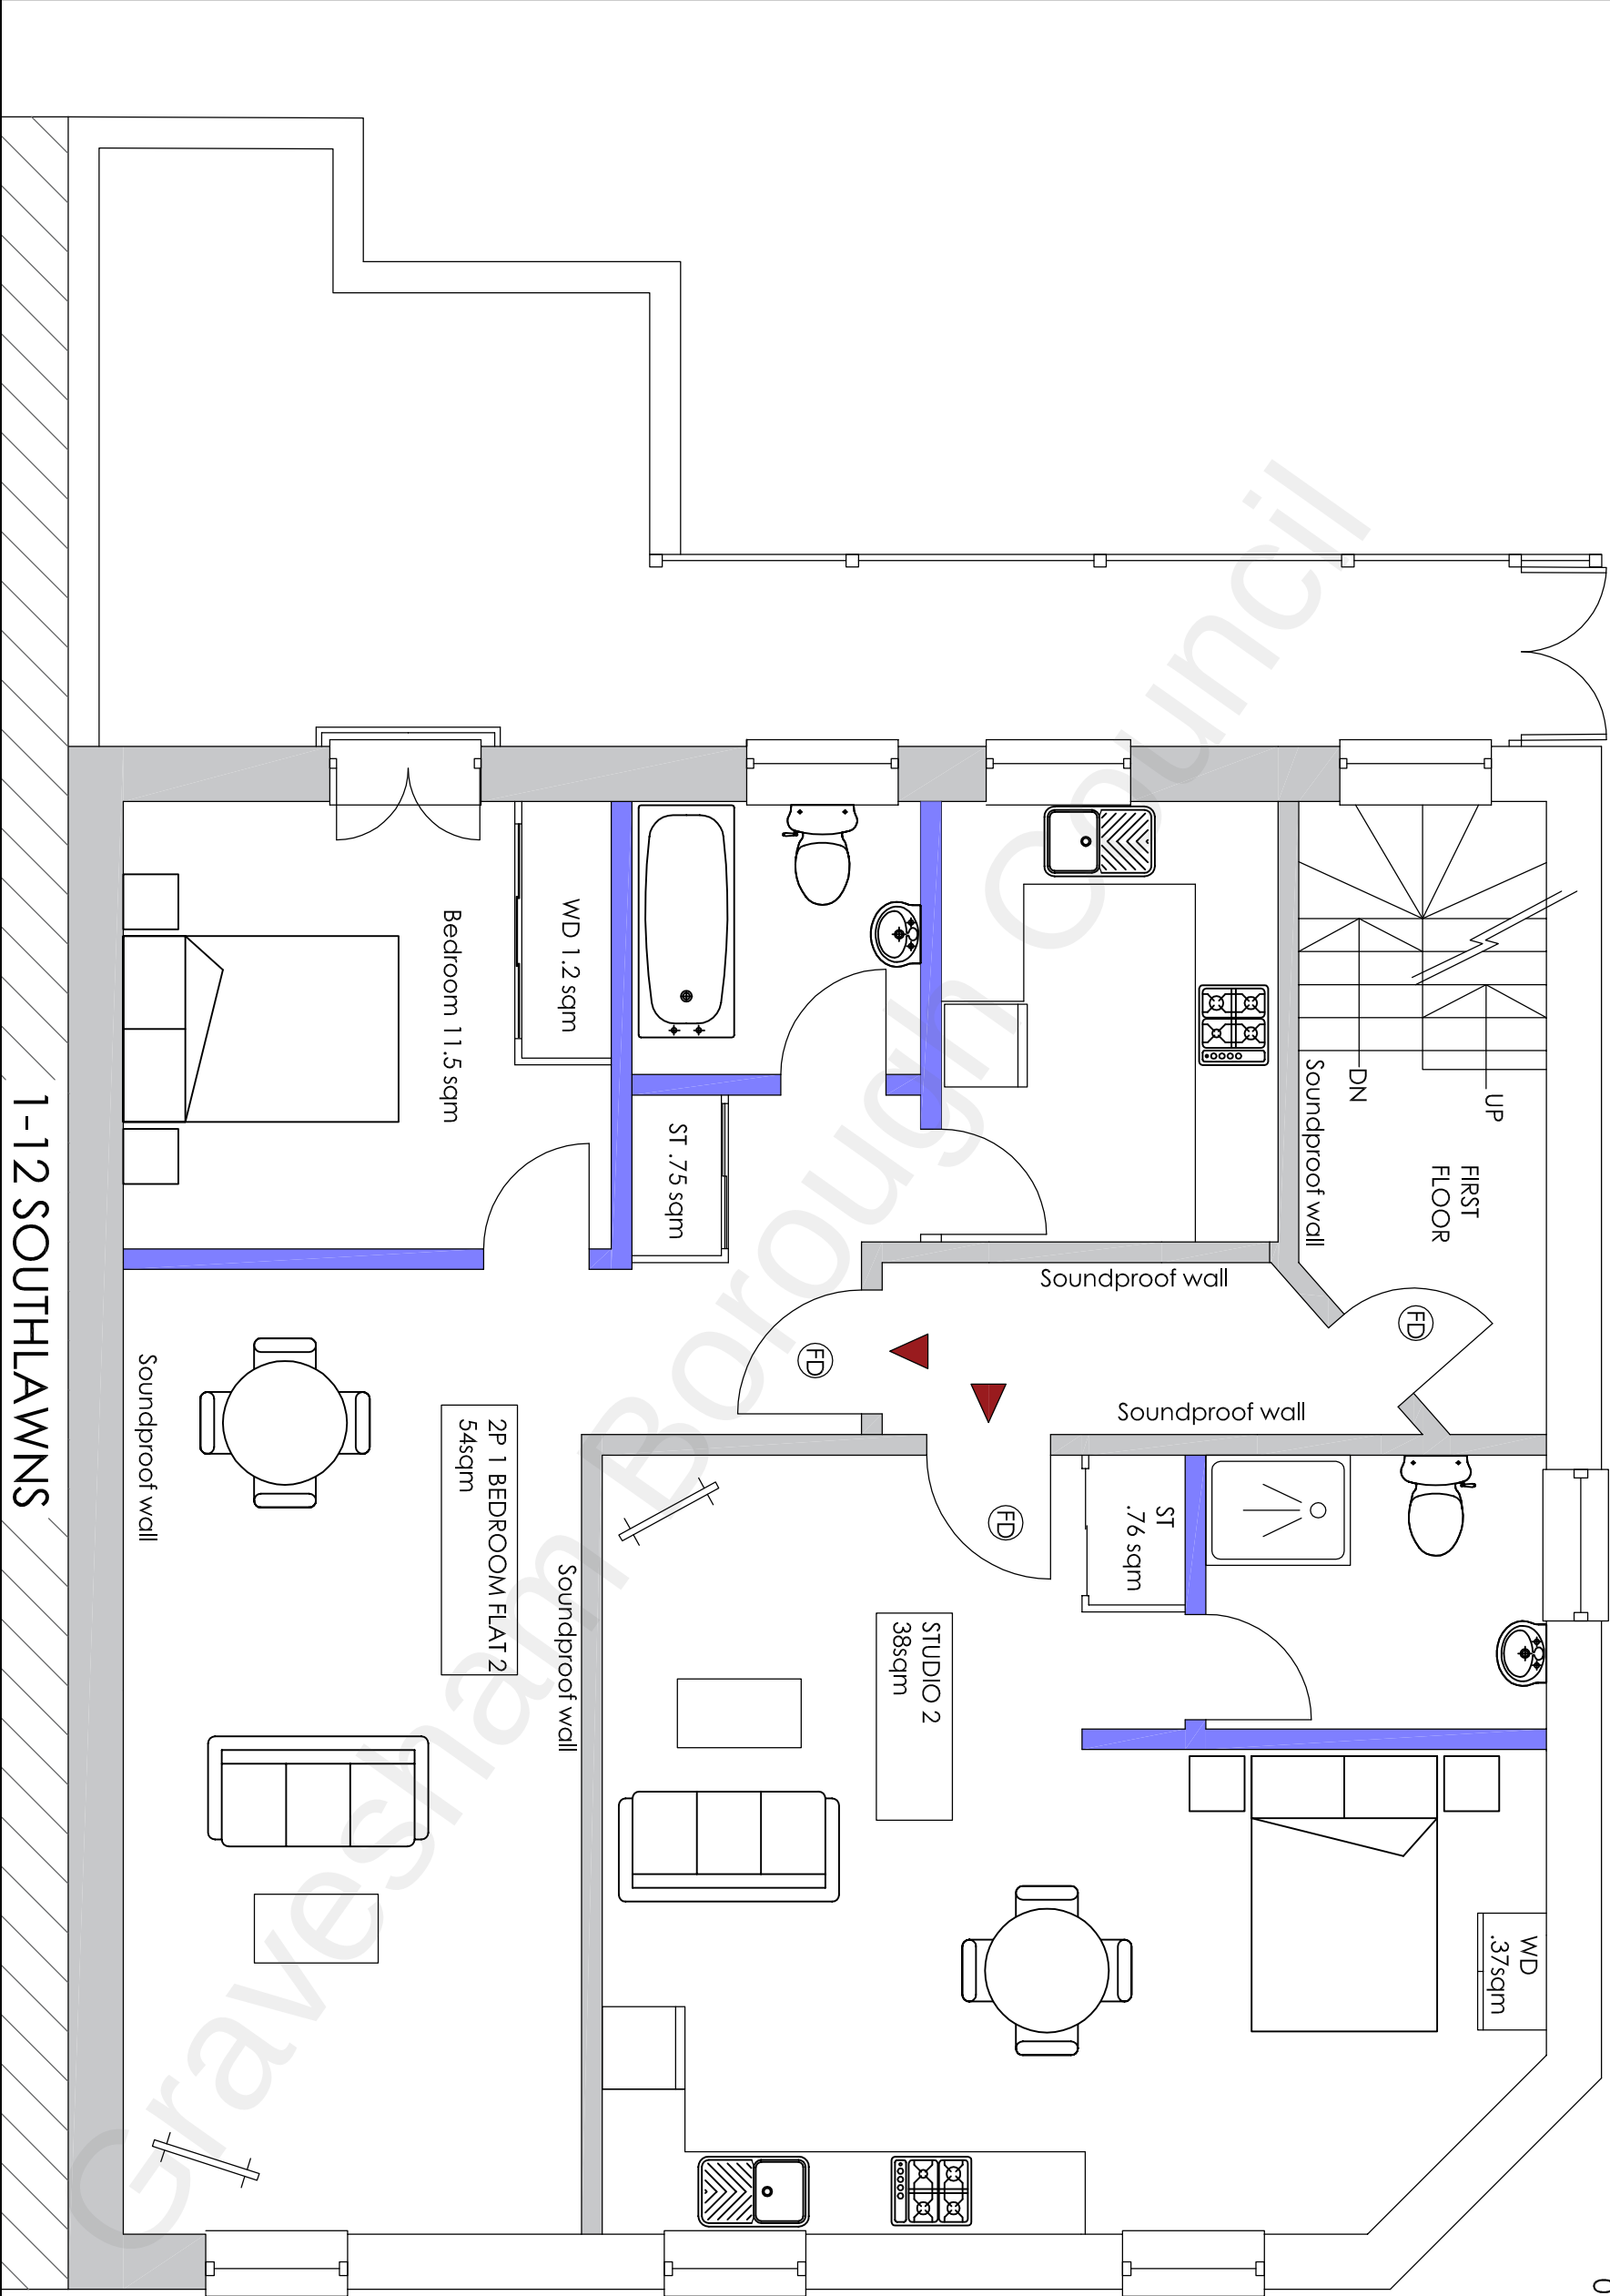

1-12 SOUTHLAWNS

HIGH STREET

Project		Edinburgh Castle High Street Northfleet Gravesend Kent DA11 9HB		Proposed Change of Use From PH / HMO into 3 x Studio Flats, 3 x One Bedroom Flats, Remove One Chimney, Internal Alterations and Remove Redundant Vertical Ladder and Telecom's equipment	
Drawing Title		Proposed First Floor Plan		Rev	
Description		Date		Drawn	
Date		Scale		Drawing No.	
HC		Nov 22		1:50	
EC/A3/O2		EC/A3/O2		EC/A3/O2	

H Channa

Picaroons Maidstone Road Platt Kent TN15 8LB

Tel: 07828277909 E-mail: hchanna@tiscali.co.uk