


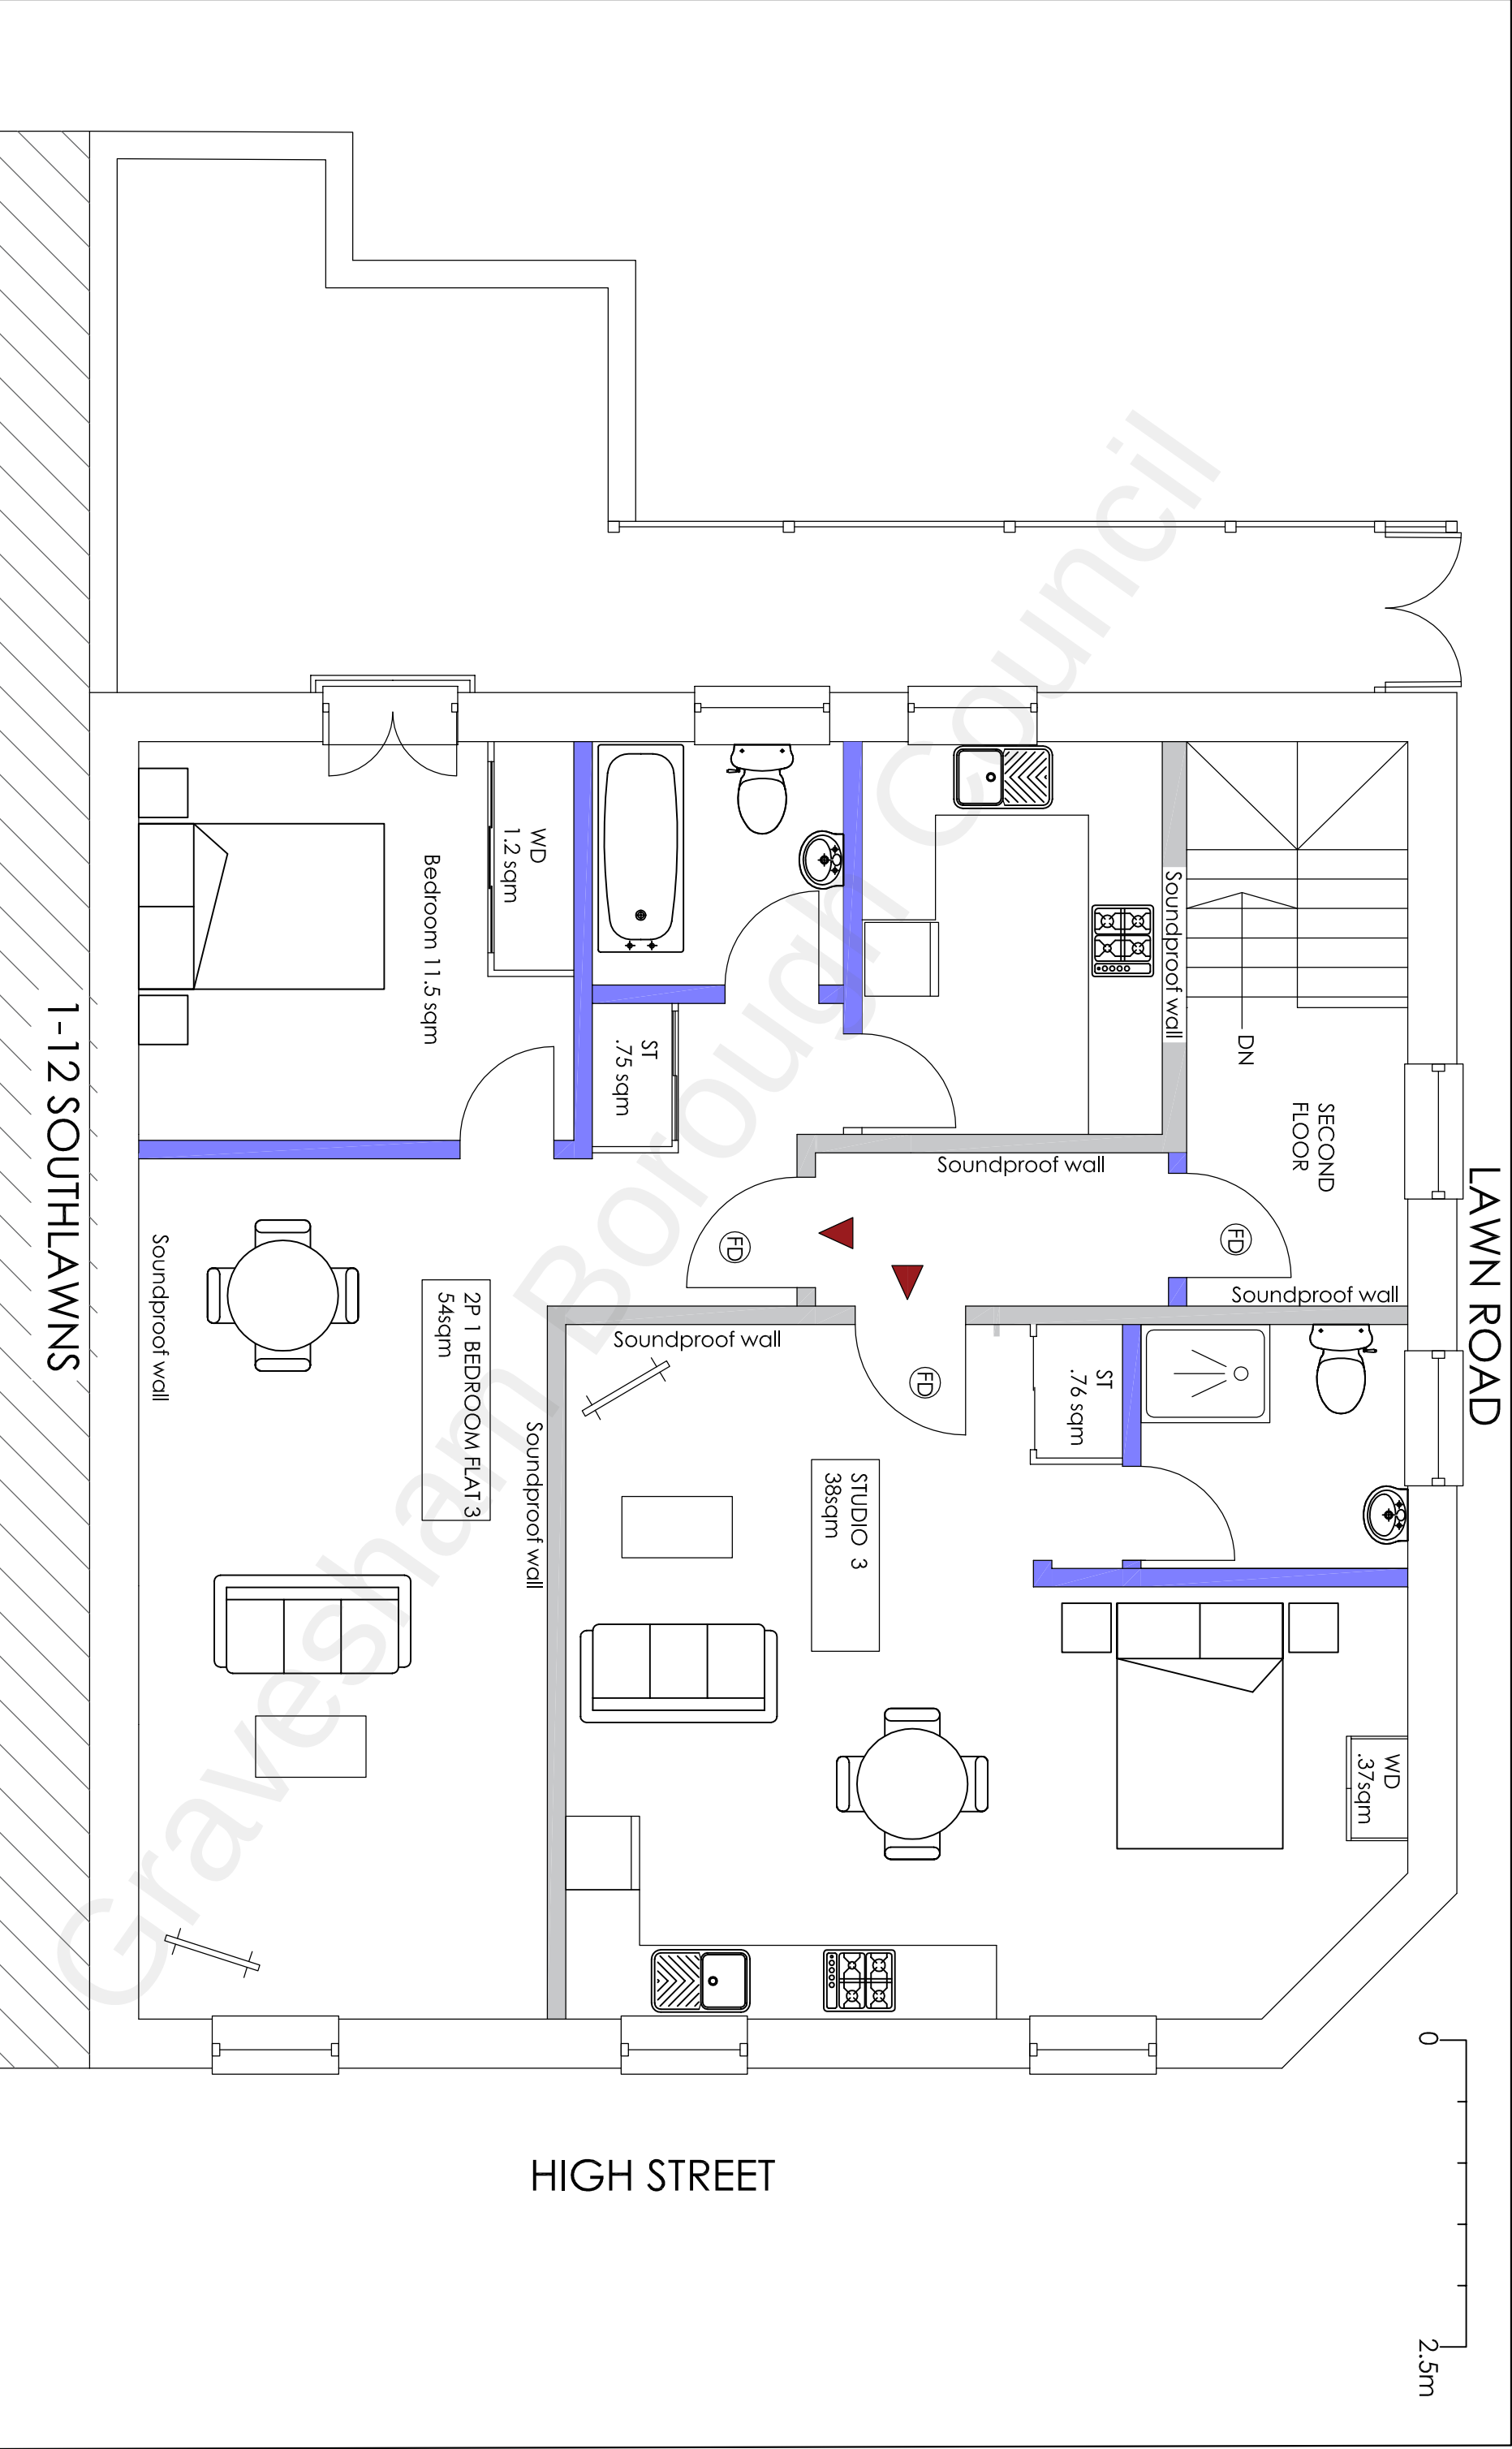

Project		Edinburgh Castle High Street Northfleet Gravesend Kent DA11 9HB	
Drawing Title		Proposed Change of Use From PH / HMO into 3 x Studio Flats, 3 x One Bedroom Flats, Remove One Chimney, Internal Alterations and Remove Redundant Vertical Ladder and Telecom's equipment	
Proposed Second Floor Plan		Rev	Description
		Date	Drawn
		Nov 22	HC
		Scale	1:50
		EC/A3/O3	Drawing No.

H Channa

Picaroons Maidstone Road Platt Kent TN15 8LB
Tel: 07828277909 E-mail: hchanna@tiscali.co.uk