


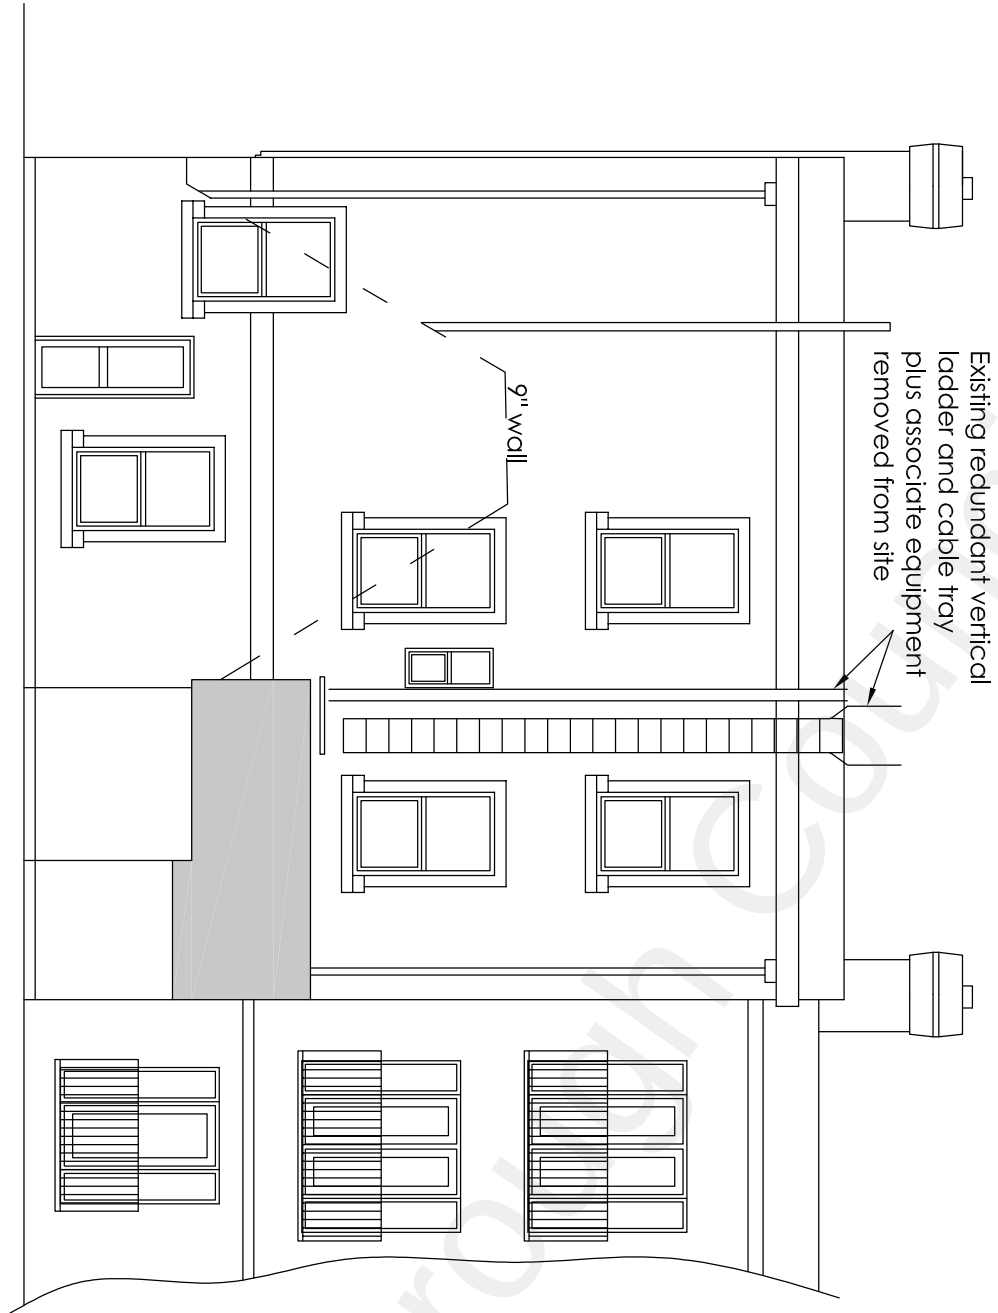

REAR ELEVATION Scale 1 : 100



SITE MAP Scale 1 : 1 250

Project		Edinburgh Castle High Street Northfleet Gravesend Kent DA11 9HB		
Drawing Title		Proposed Change of Use From PH / HMO into 3 x Studio Flats, 3 x One Bedroom Flats, Remove One Chimney, Internal Alterations and Remove Redundant Vertical Ladder and Telecom's equipment		
Existing Rear Elevation and Site Map		Rev	Description	Date
Drawn	Date	Scale	Drawing No.	
HC	Nov 22	1:100 1:1250	EC/A3/07	