


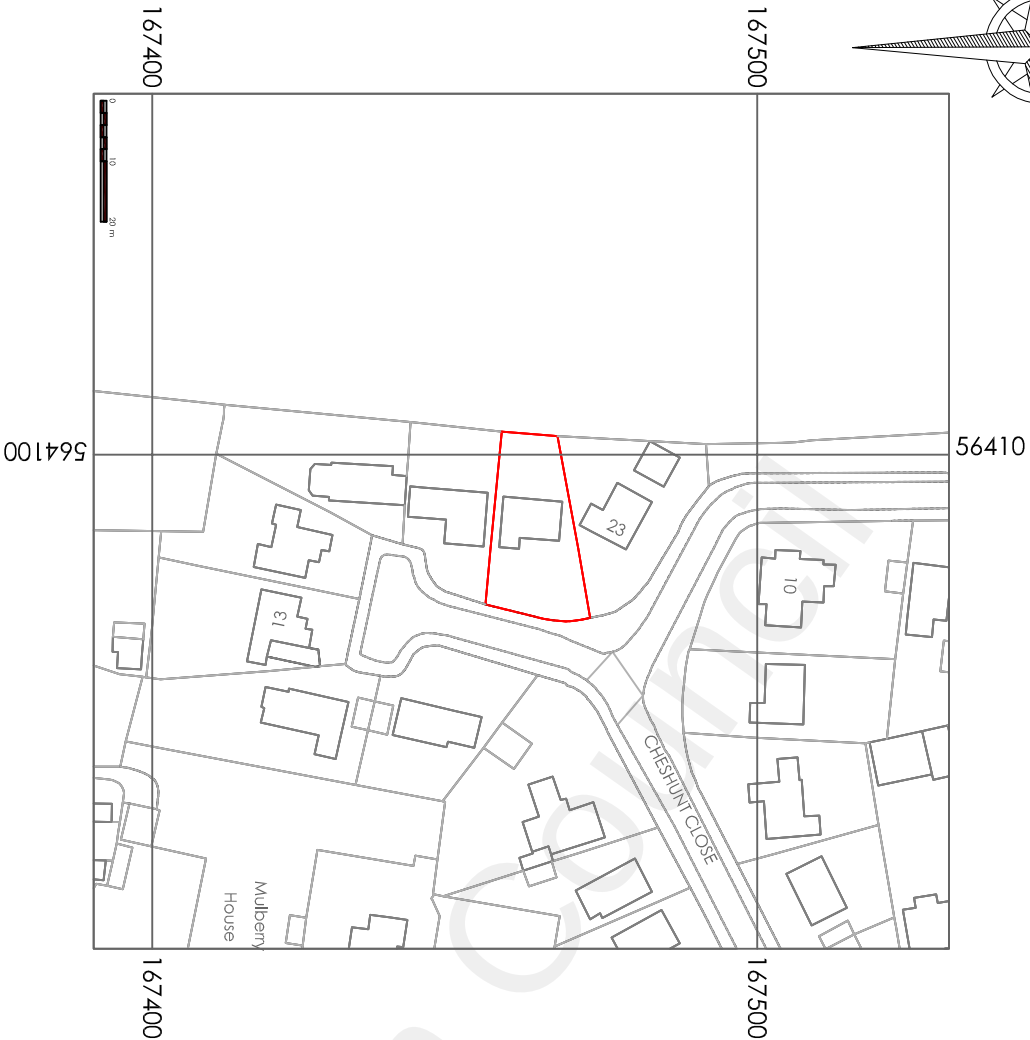


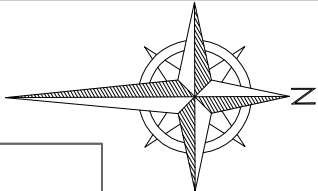

SITE MAP Scale 1 : 1 250

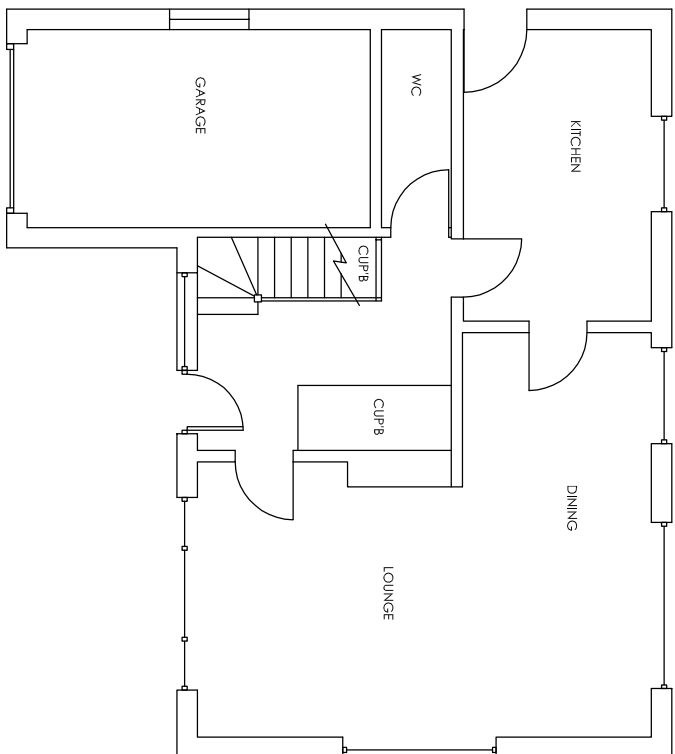

EXISTING GROUND FLOOR PLAN Scale 1 : 100

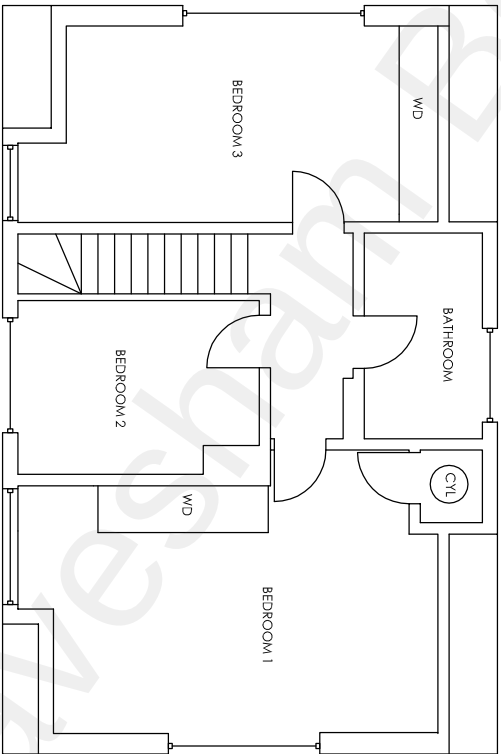

EXISTING FIRST FLOOR PLAN Scale 1 : 100

Project		21 Cheshunt Close Meopham Gravesend Kent DA13 0HU	
Drawing Title		Two Storey Front Extension with Dormers, First Floor Extension over Garage, Convert Garage, Widen Rear Dormers, Alteration to Internal Space and New Side Store	
Site Map, Existing Floor Plans		Rev	
		Description	
		Date	
		Drawn	
		HC	
		Date	
		Dec 2022	
		Scale	
		1:1250 1:100	
		Drawing No.	
		21CC/A3/01	

H Channa

Picaroons Maidstone Road Platt Kent TN15 8LB
Tel: 07828277909 E-mail: hbechanna@tiscali.co.uk