


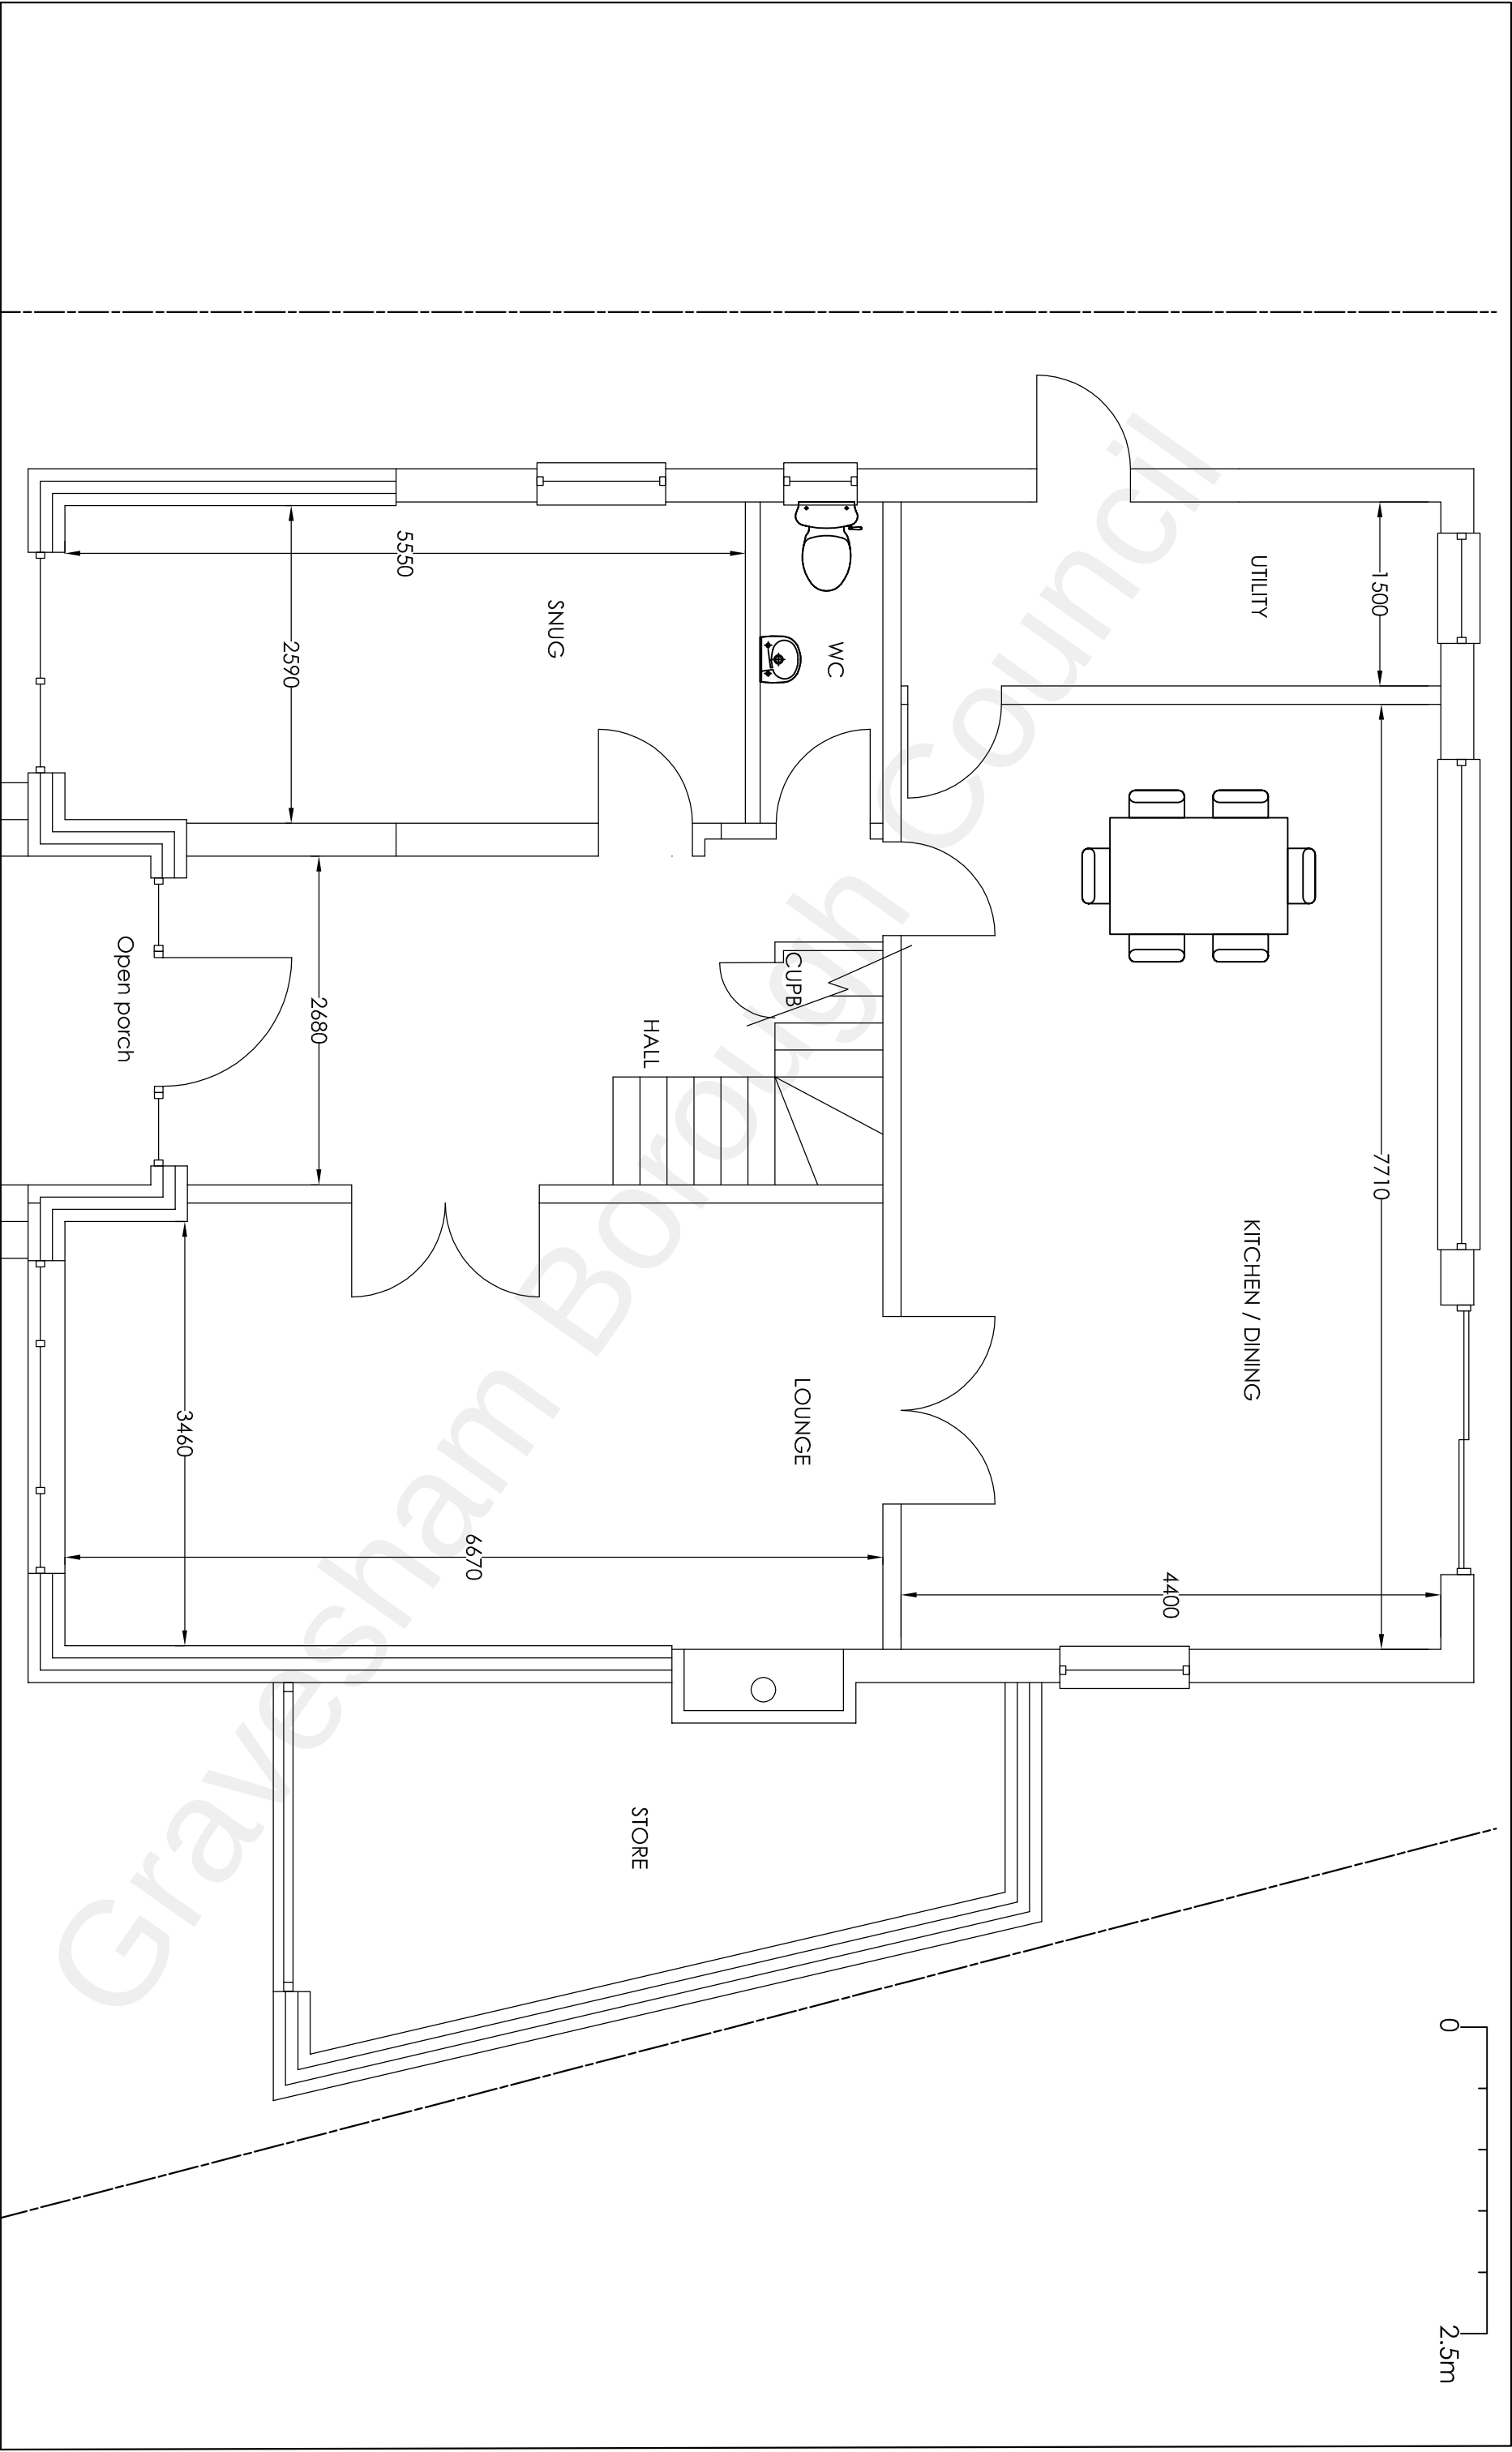

Project		21 Cheshunt Close Meopham Gravesend Kent DA13 0HU		H Channa Picaroons Maidstone Road Platt Kent TN15 8LB Tel: 07828277909 E-mail: hbchanna@tiscali.co.uk		
Drawing Title		Two Storey Front Extension with Dormers, First Floor Extension over Garage, Convert Garage, Widen Rear Dormers, Alteration to Internal Space and New Side Store				
Proposed Ground Floor Plan						
Rev	Description	Date				
			Drawn	Date	Scale	Drawing No.
			HC	Dec 2022	1:50	21CC/A3/03