
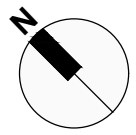


PROPOSED ROOF & SITE PLAN



Scale 1:100

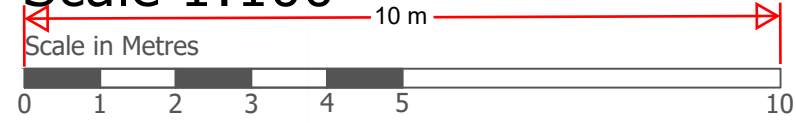

AREA NOT SURVEYED

AREA NOT SURVEYED

Proposed location of trench for non-material amendment application

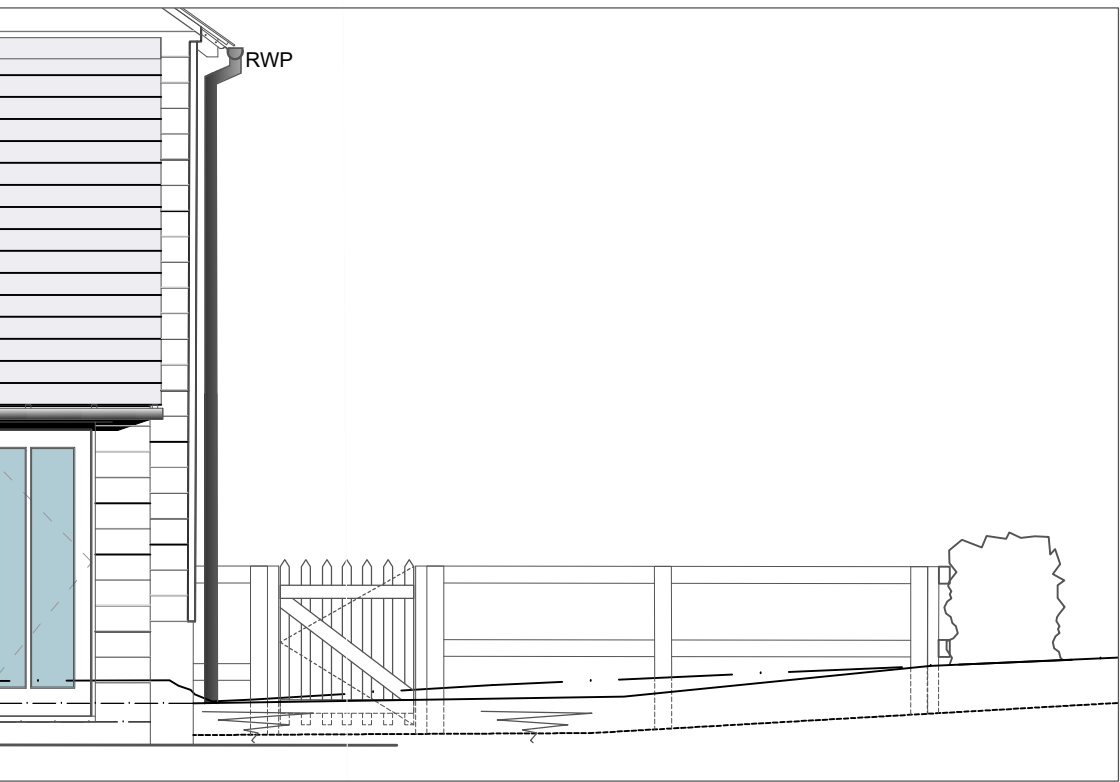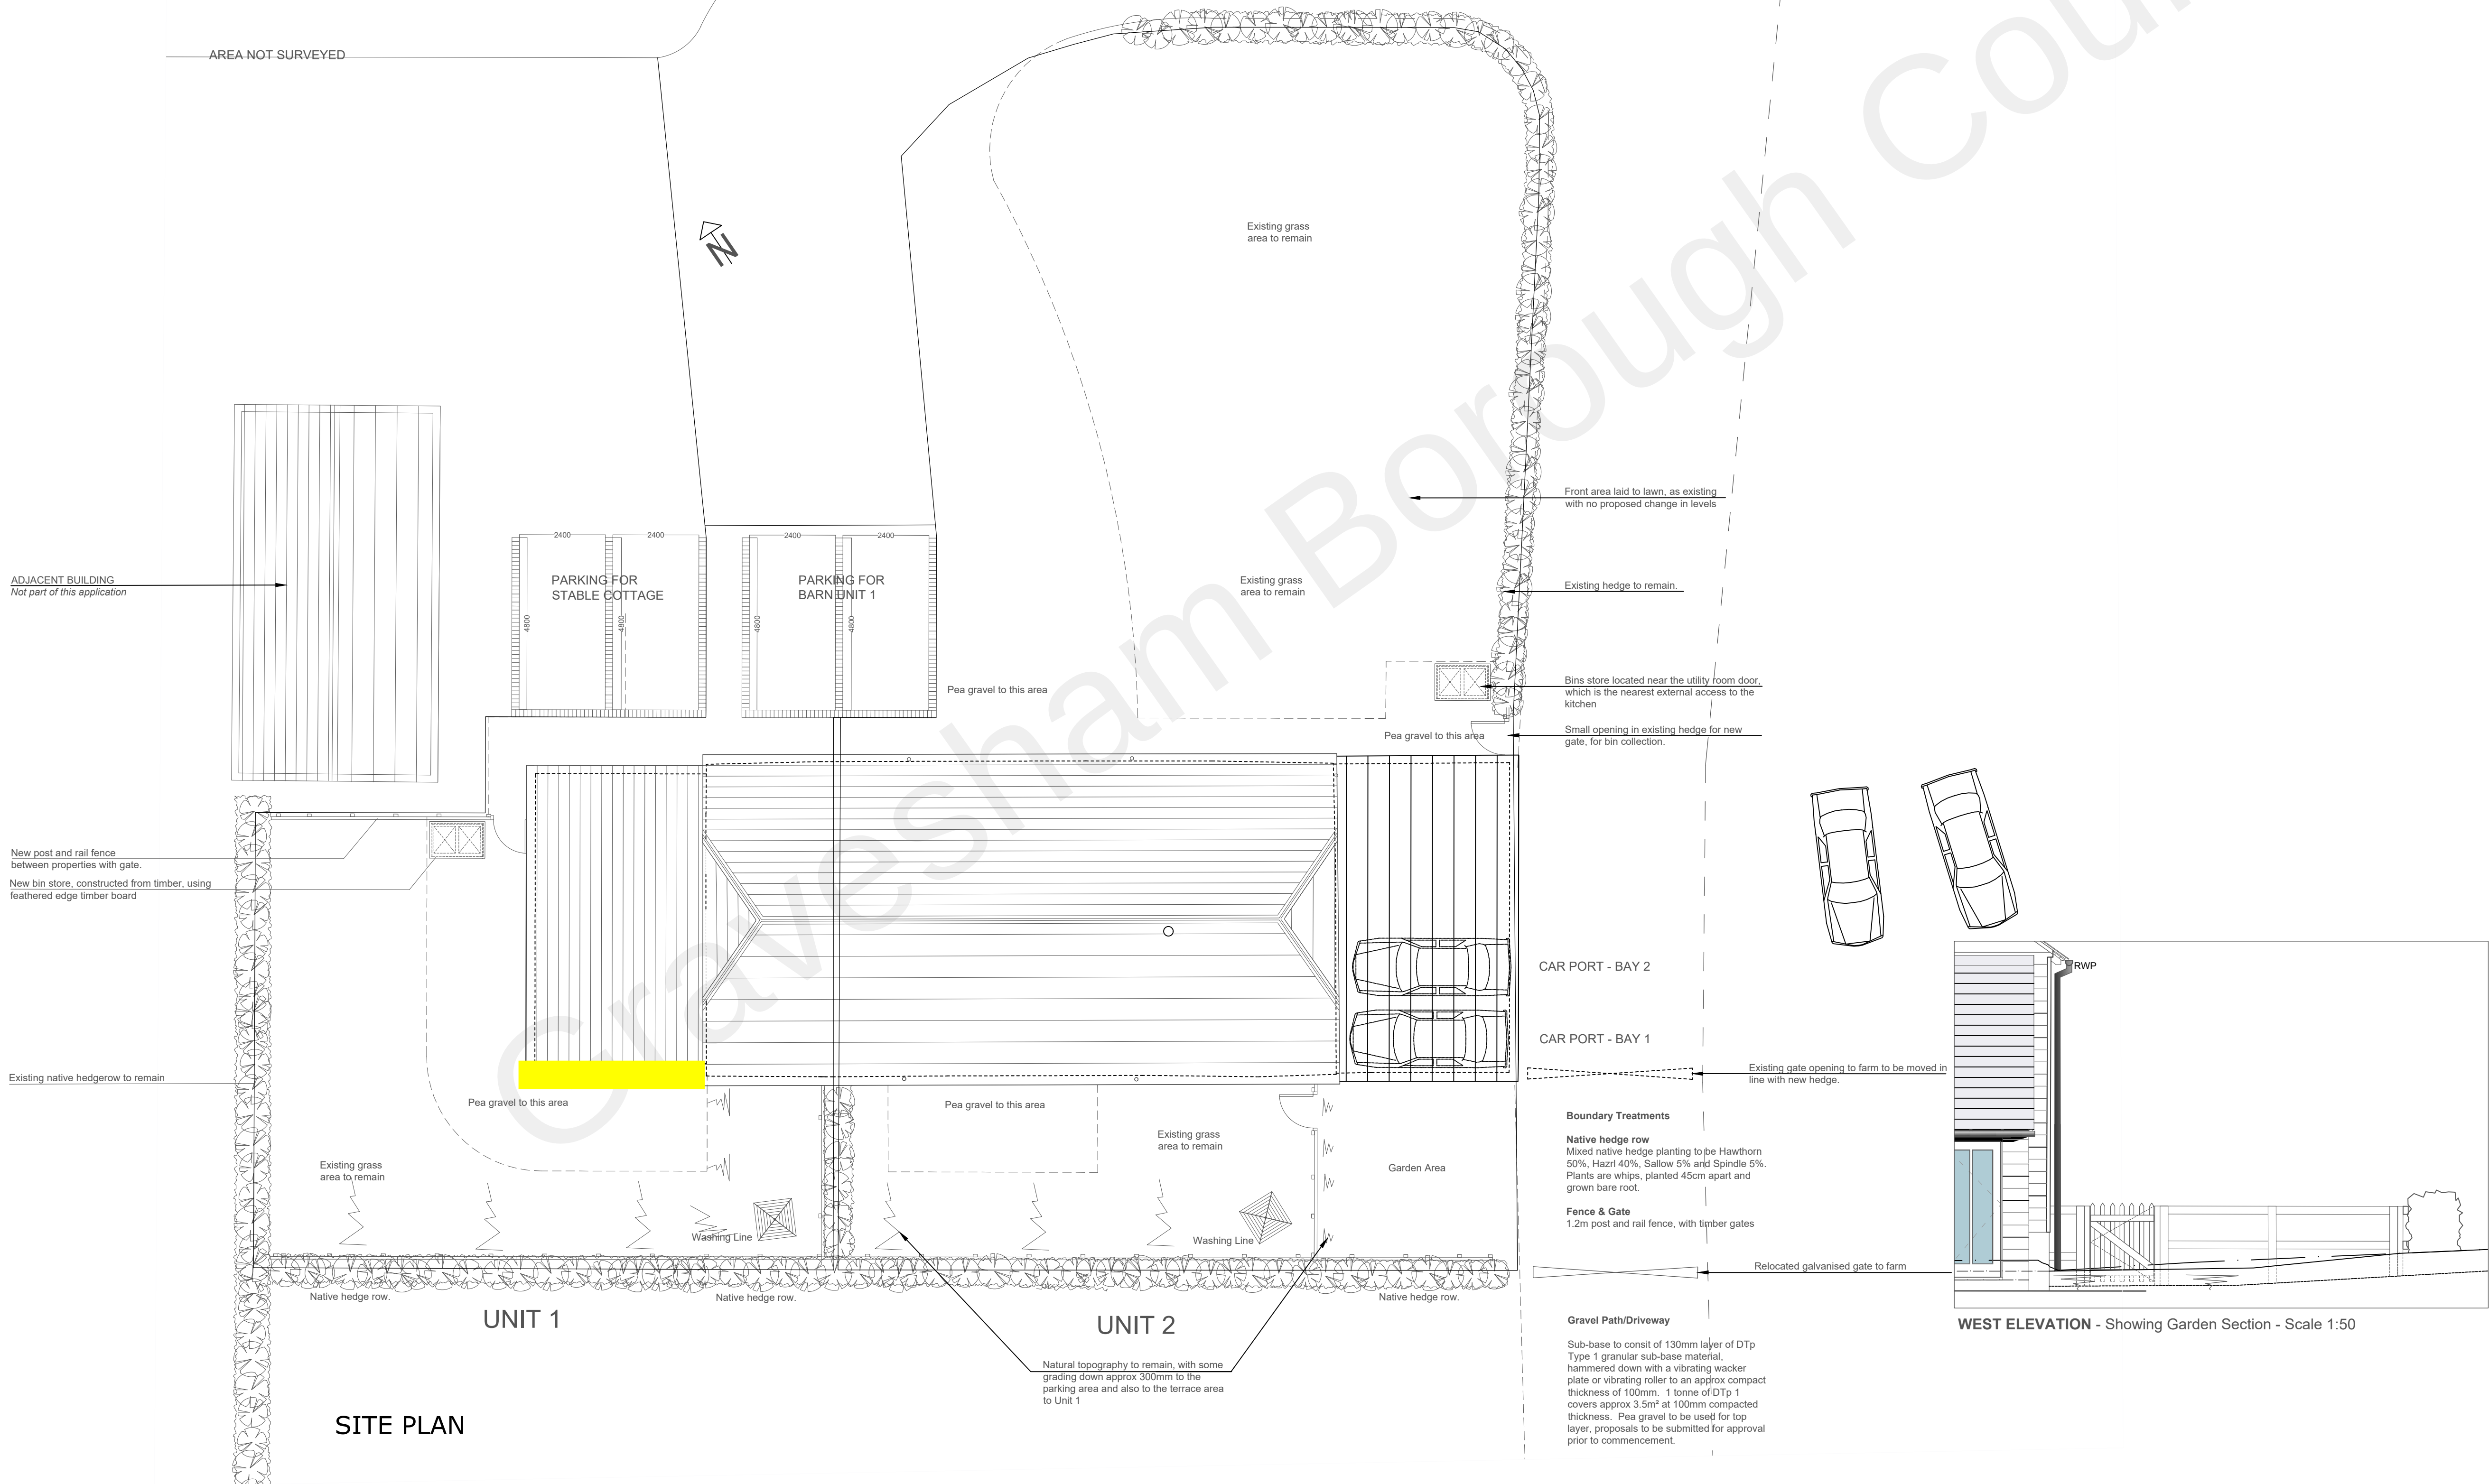

PROJECT
PARSONAGE BARN, COBHAM, KENT

CLIENT
Mr. Adrian Scripps Esq.

DRAWING TITLE
PROPOSED ROOF AND SITE PLAN

SCALE	PAPER SIZE	DRAWING NUMBER	REVISION
1:50	@A1	1038972/P 101 A	A

DRAWN BY	CHECKED BY	DATE
NSD	JJW	MAY 14

RIBA
Chartered Practice

Exchange House
Petworth
West Sussex
GU28 0BP
t: 01798 345500
f: 01798 345998
e: petworth@smithsgore.co.uk