




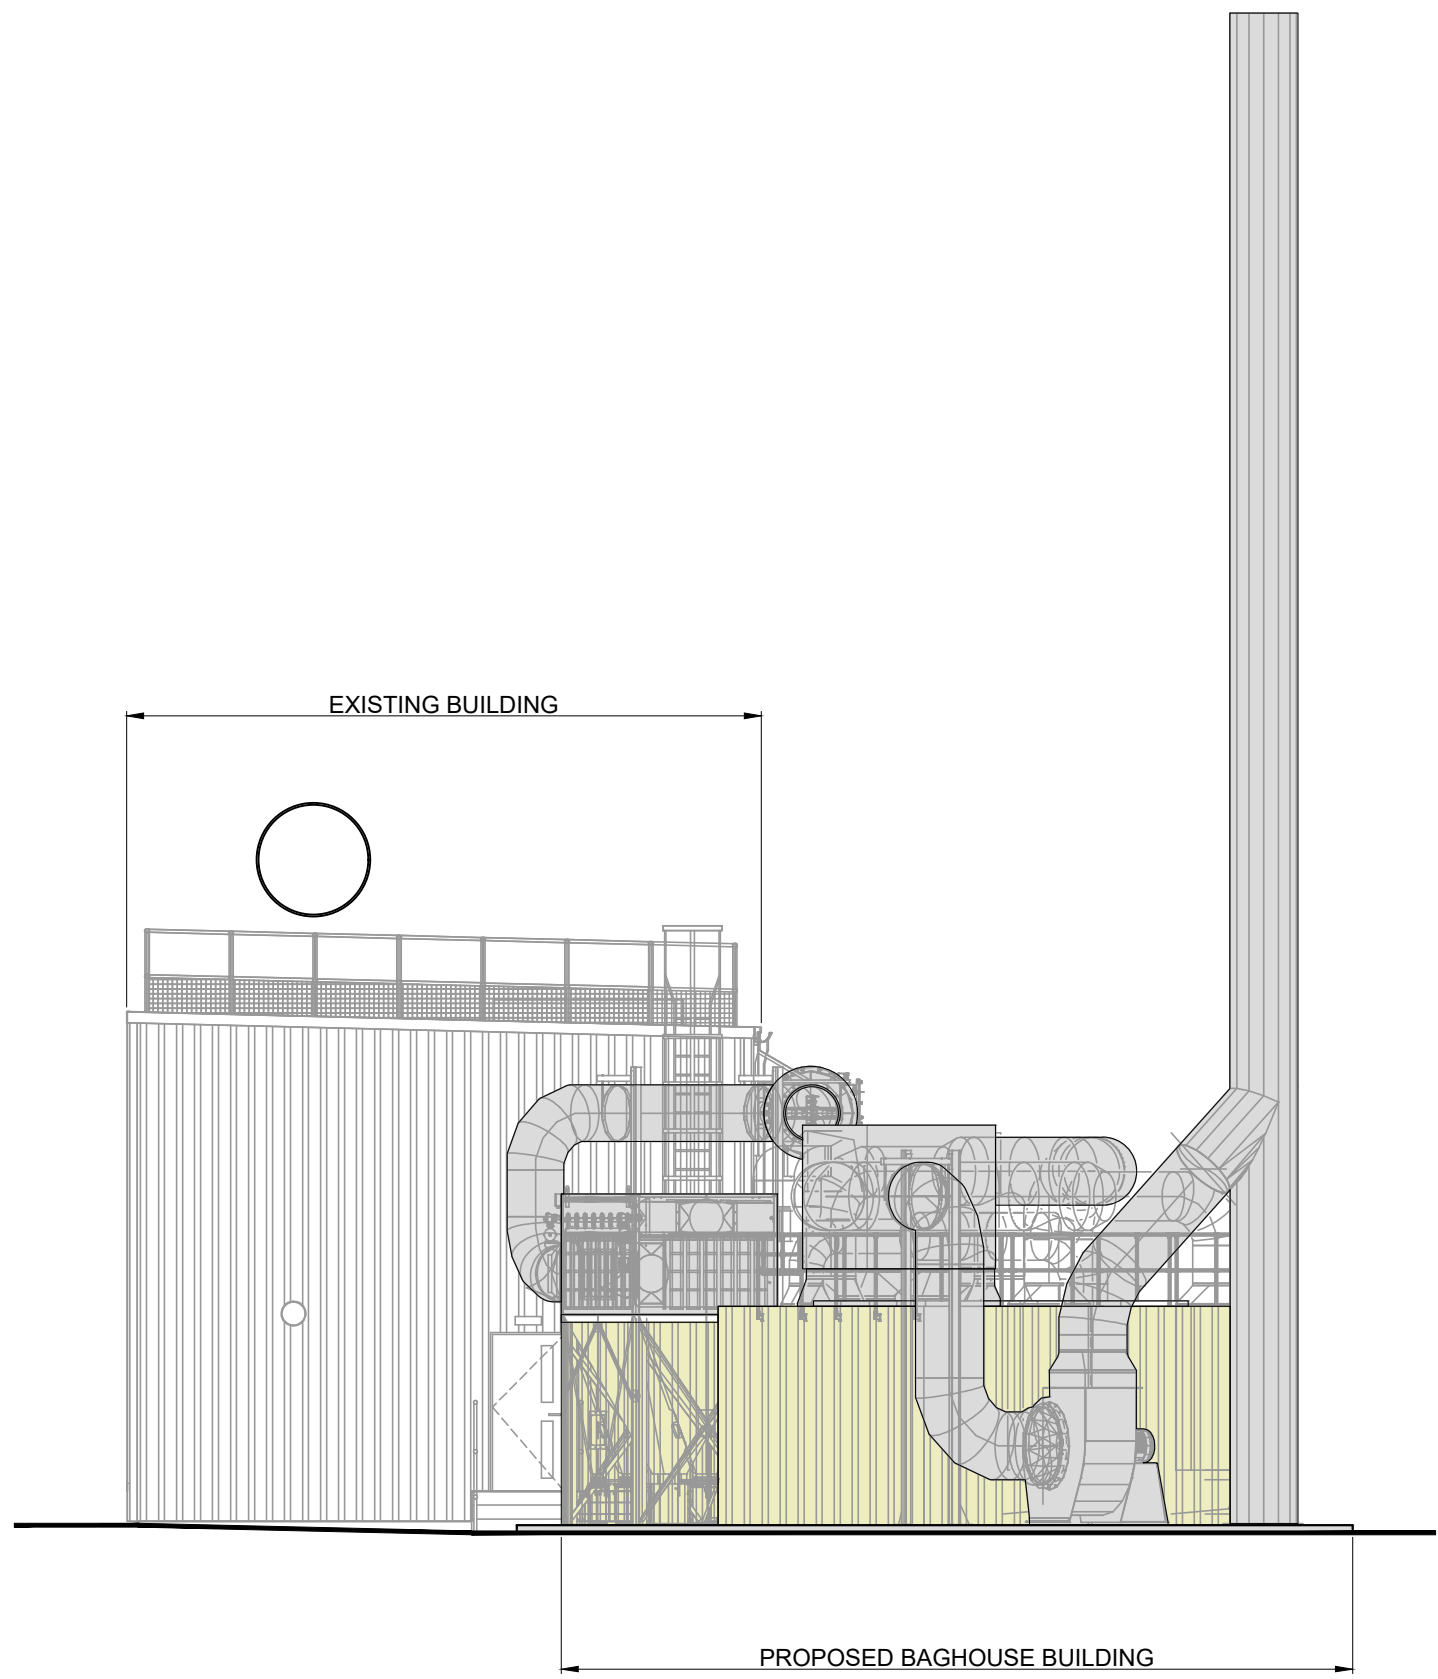


SOUTH EAST ELEVATION
1:100

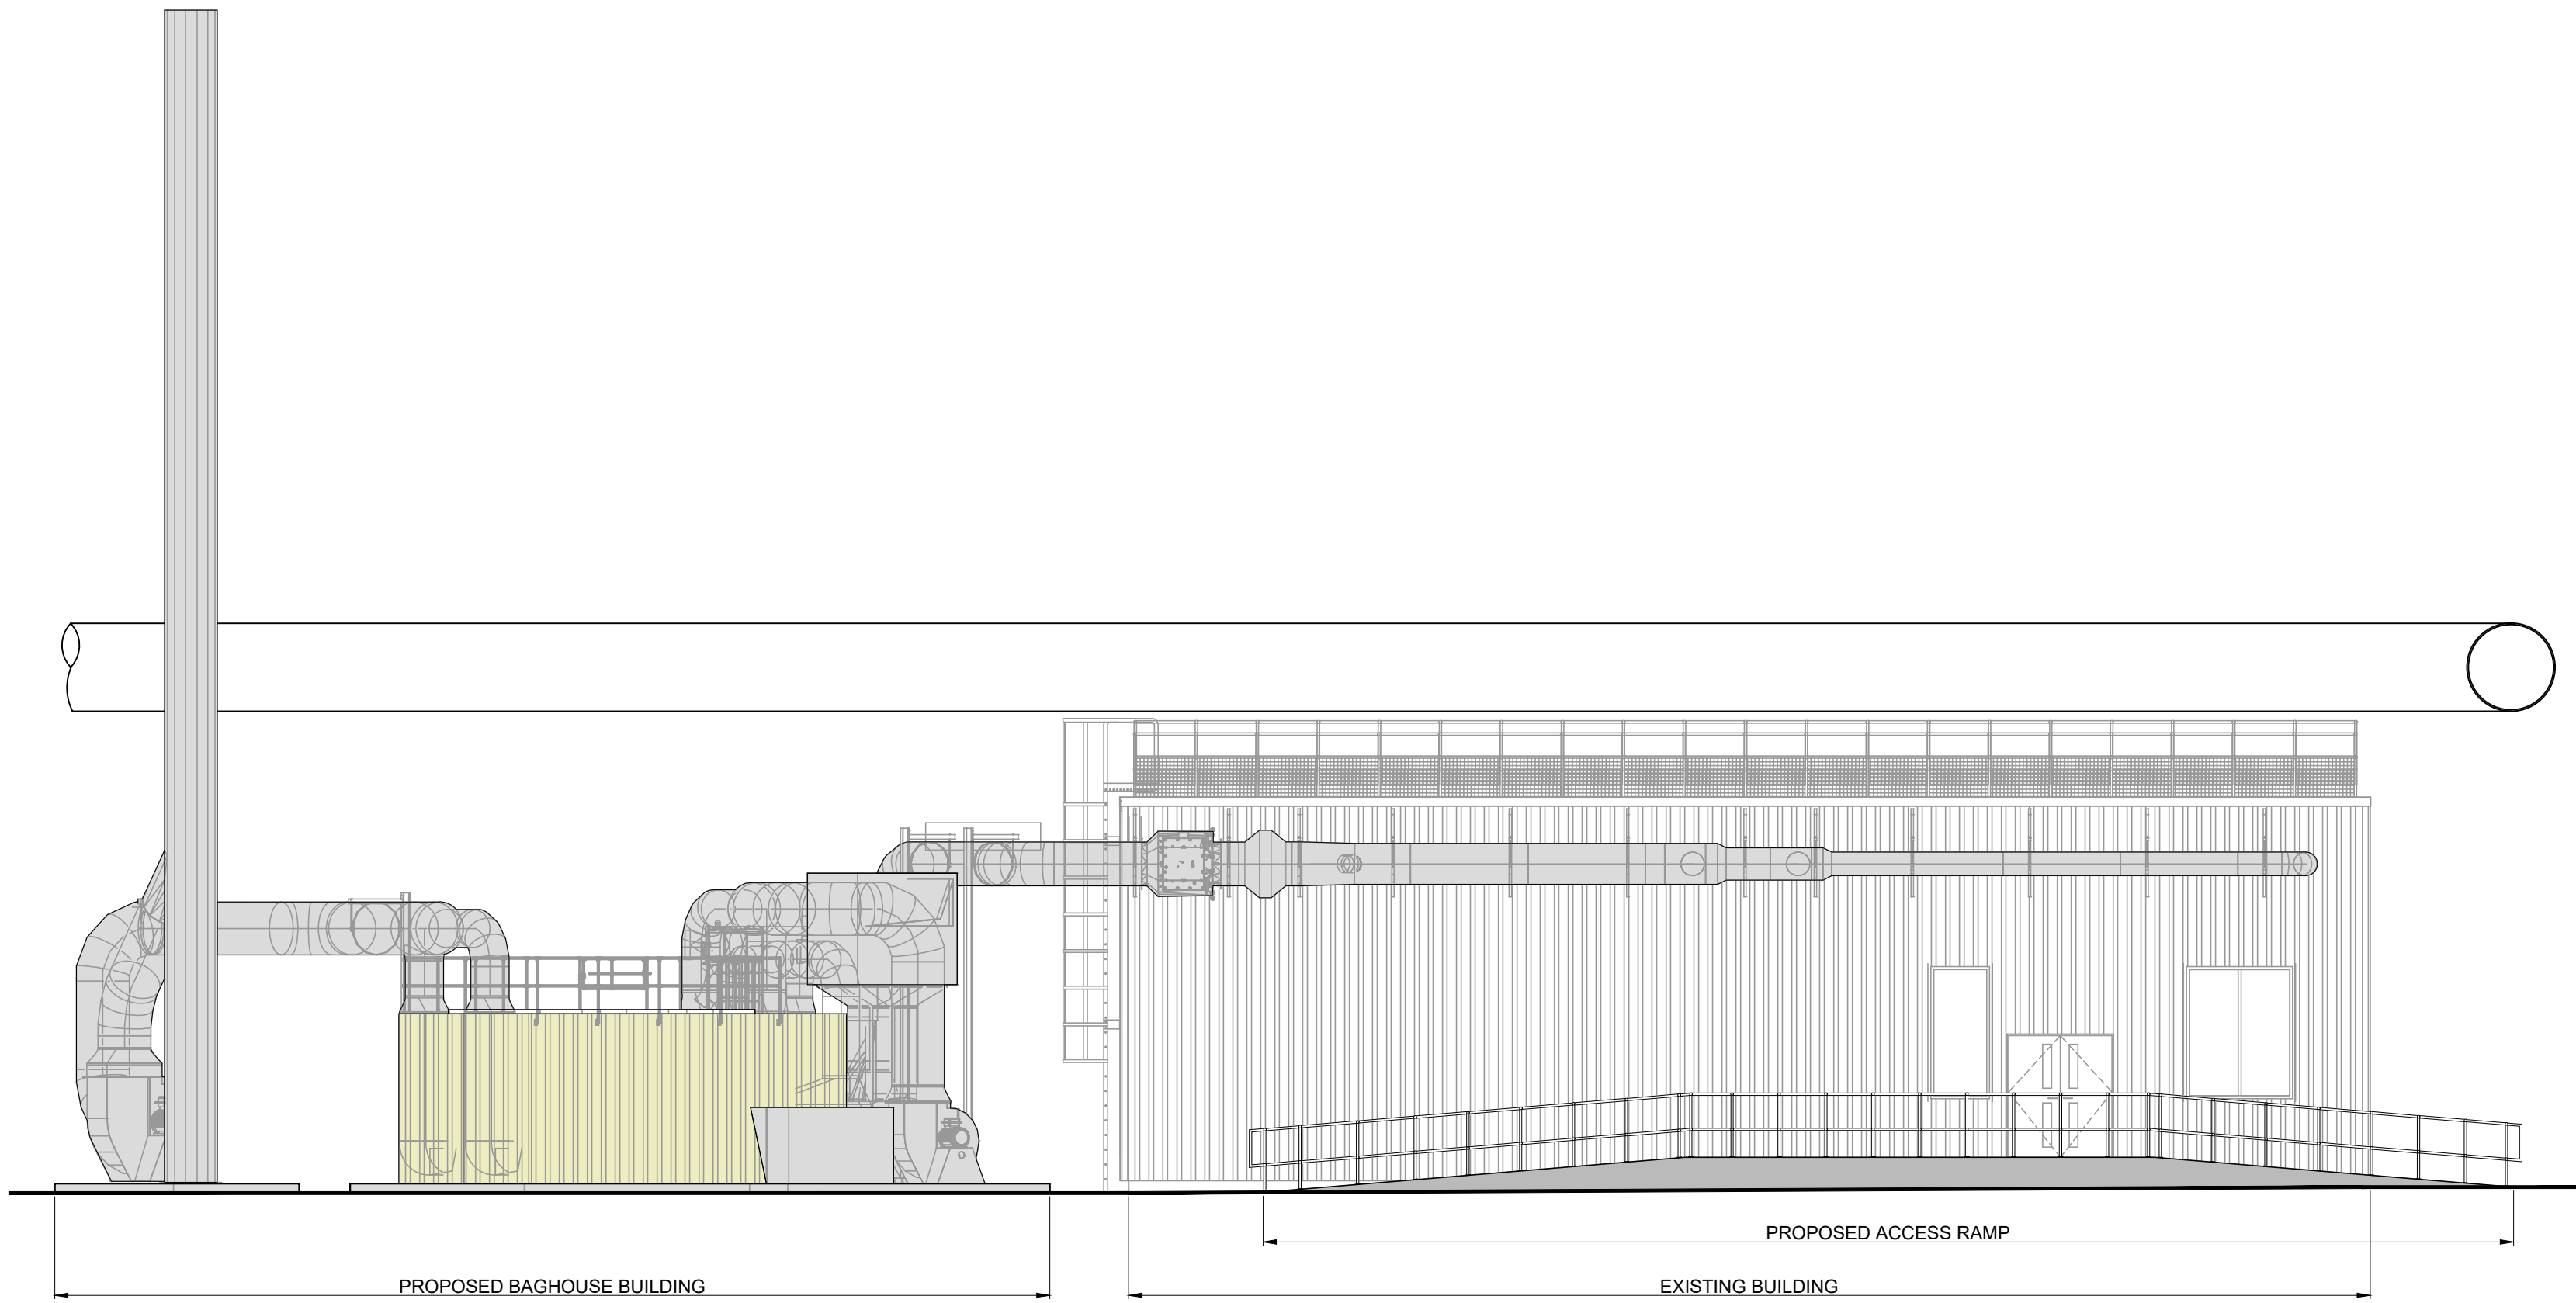


NORTH EAST ELEVATION
1:100

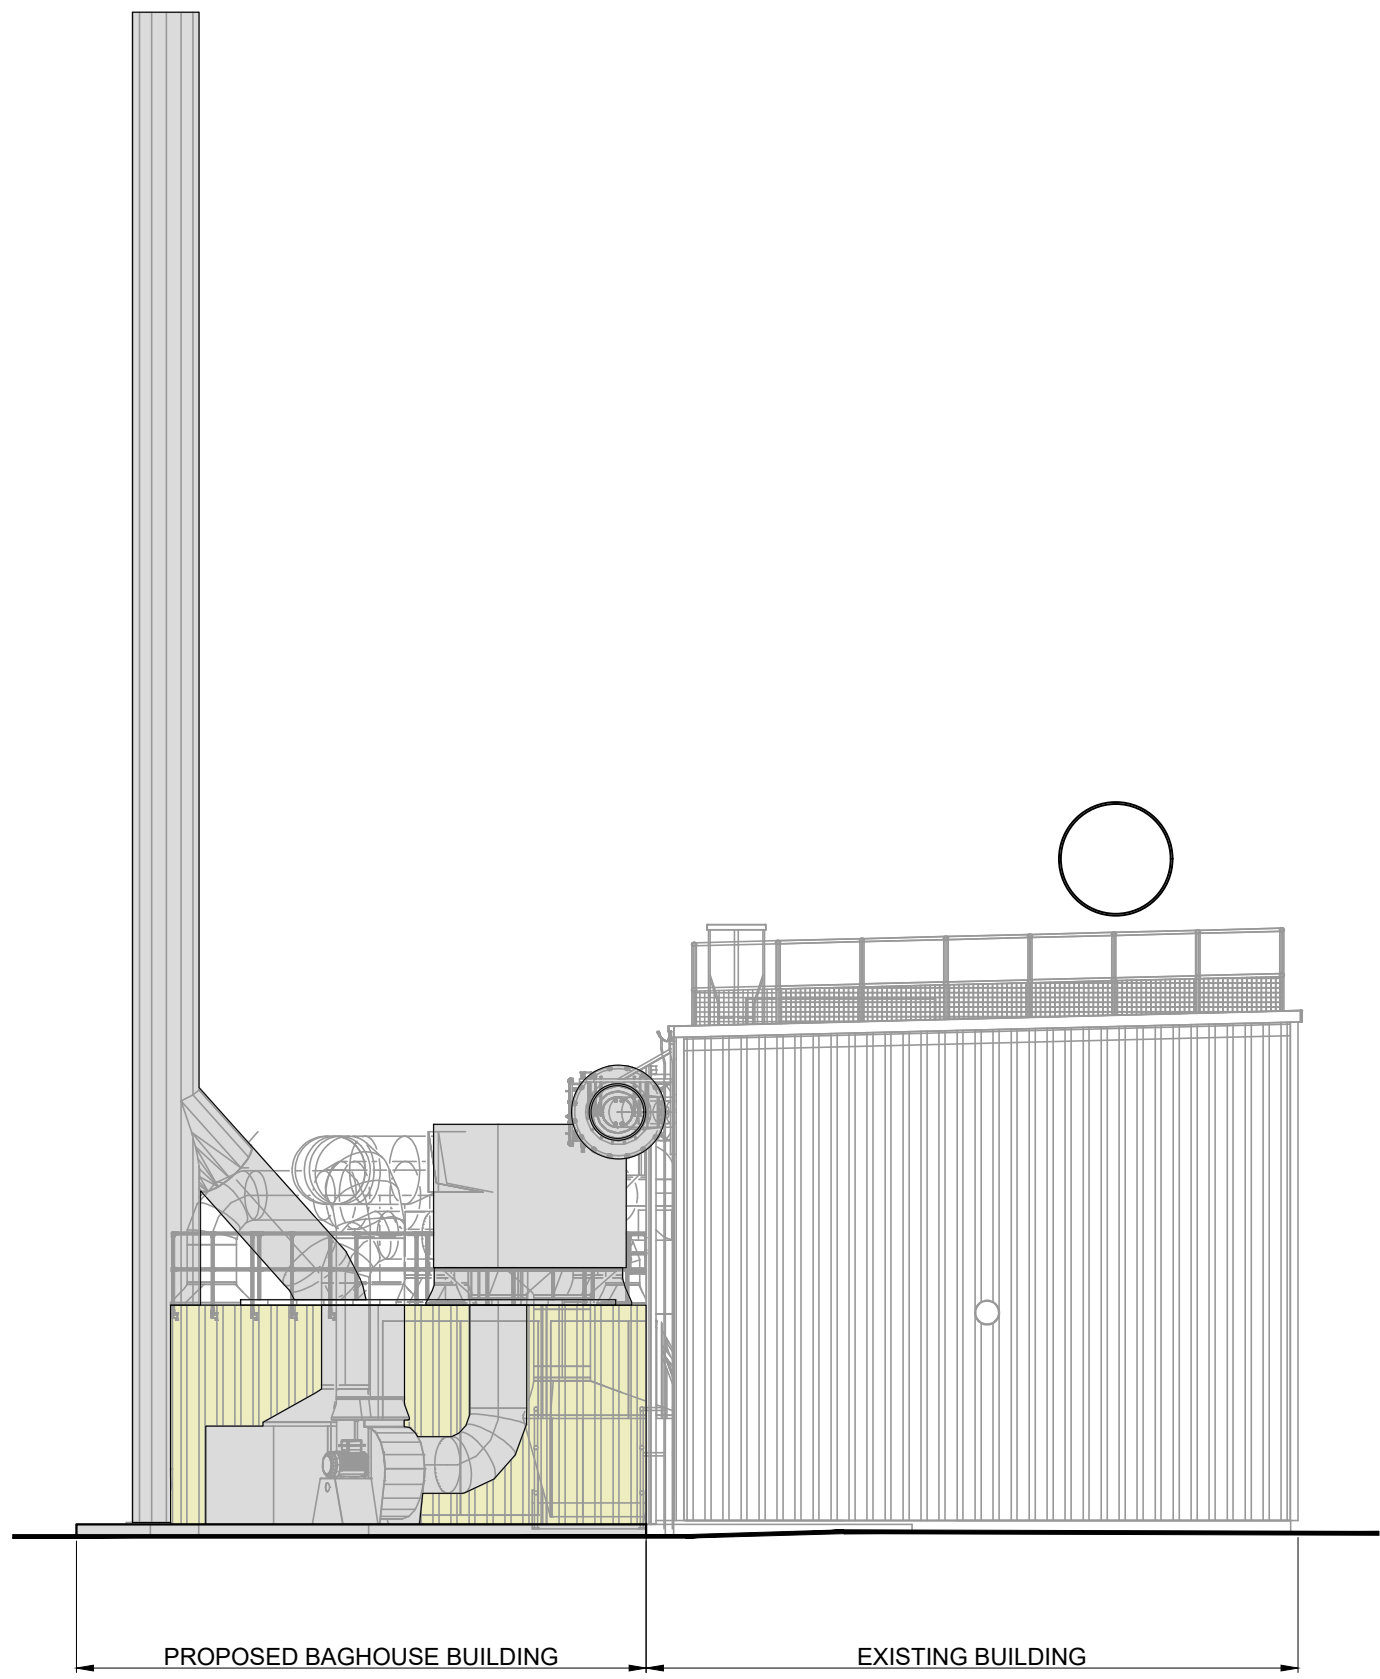

NORTH WEST ELEVATION
1:100

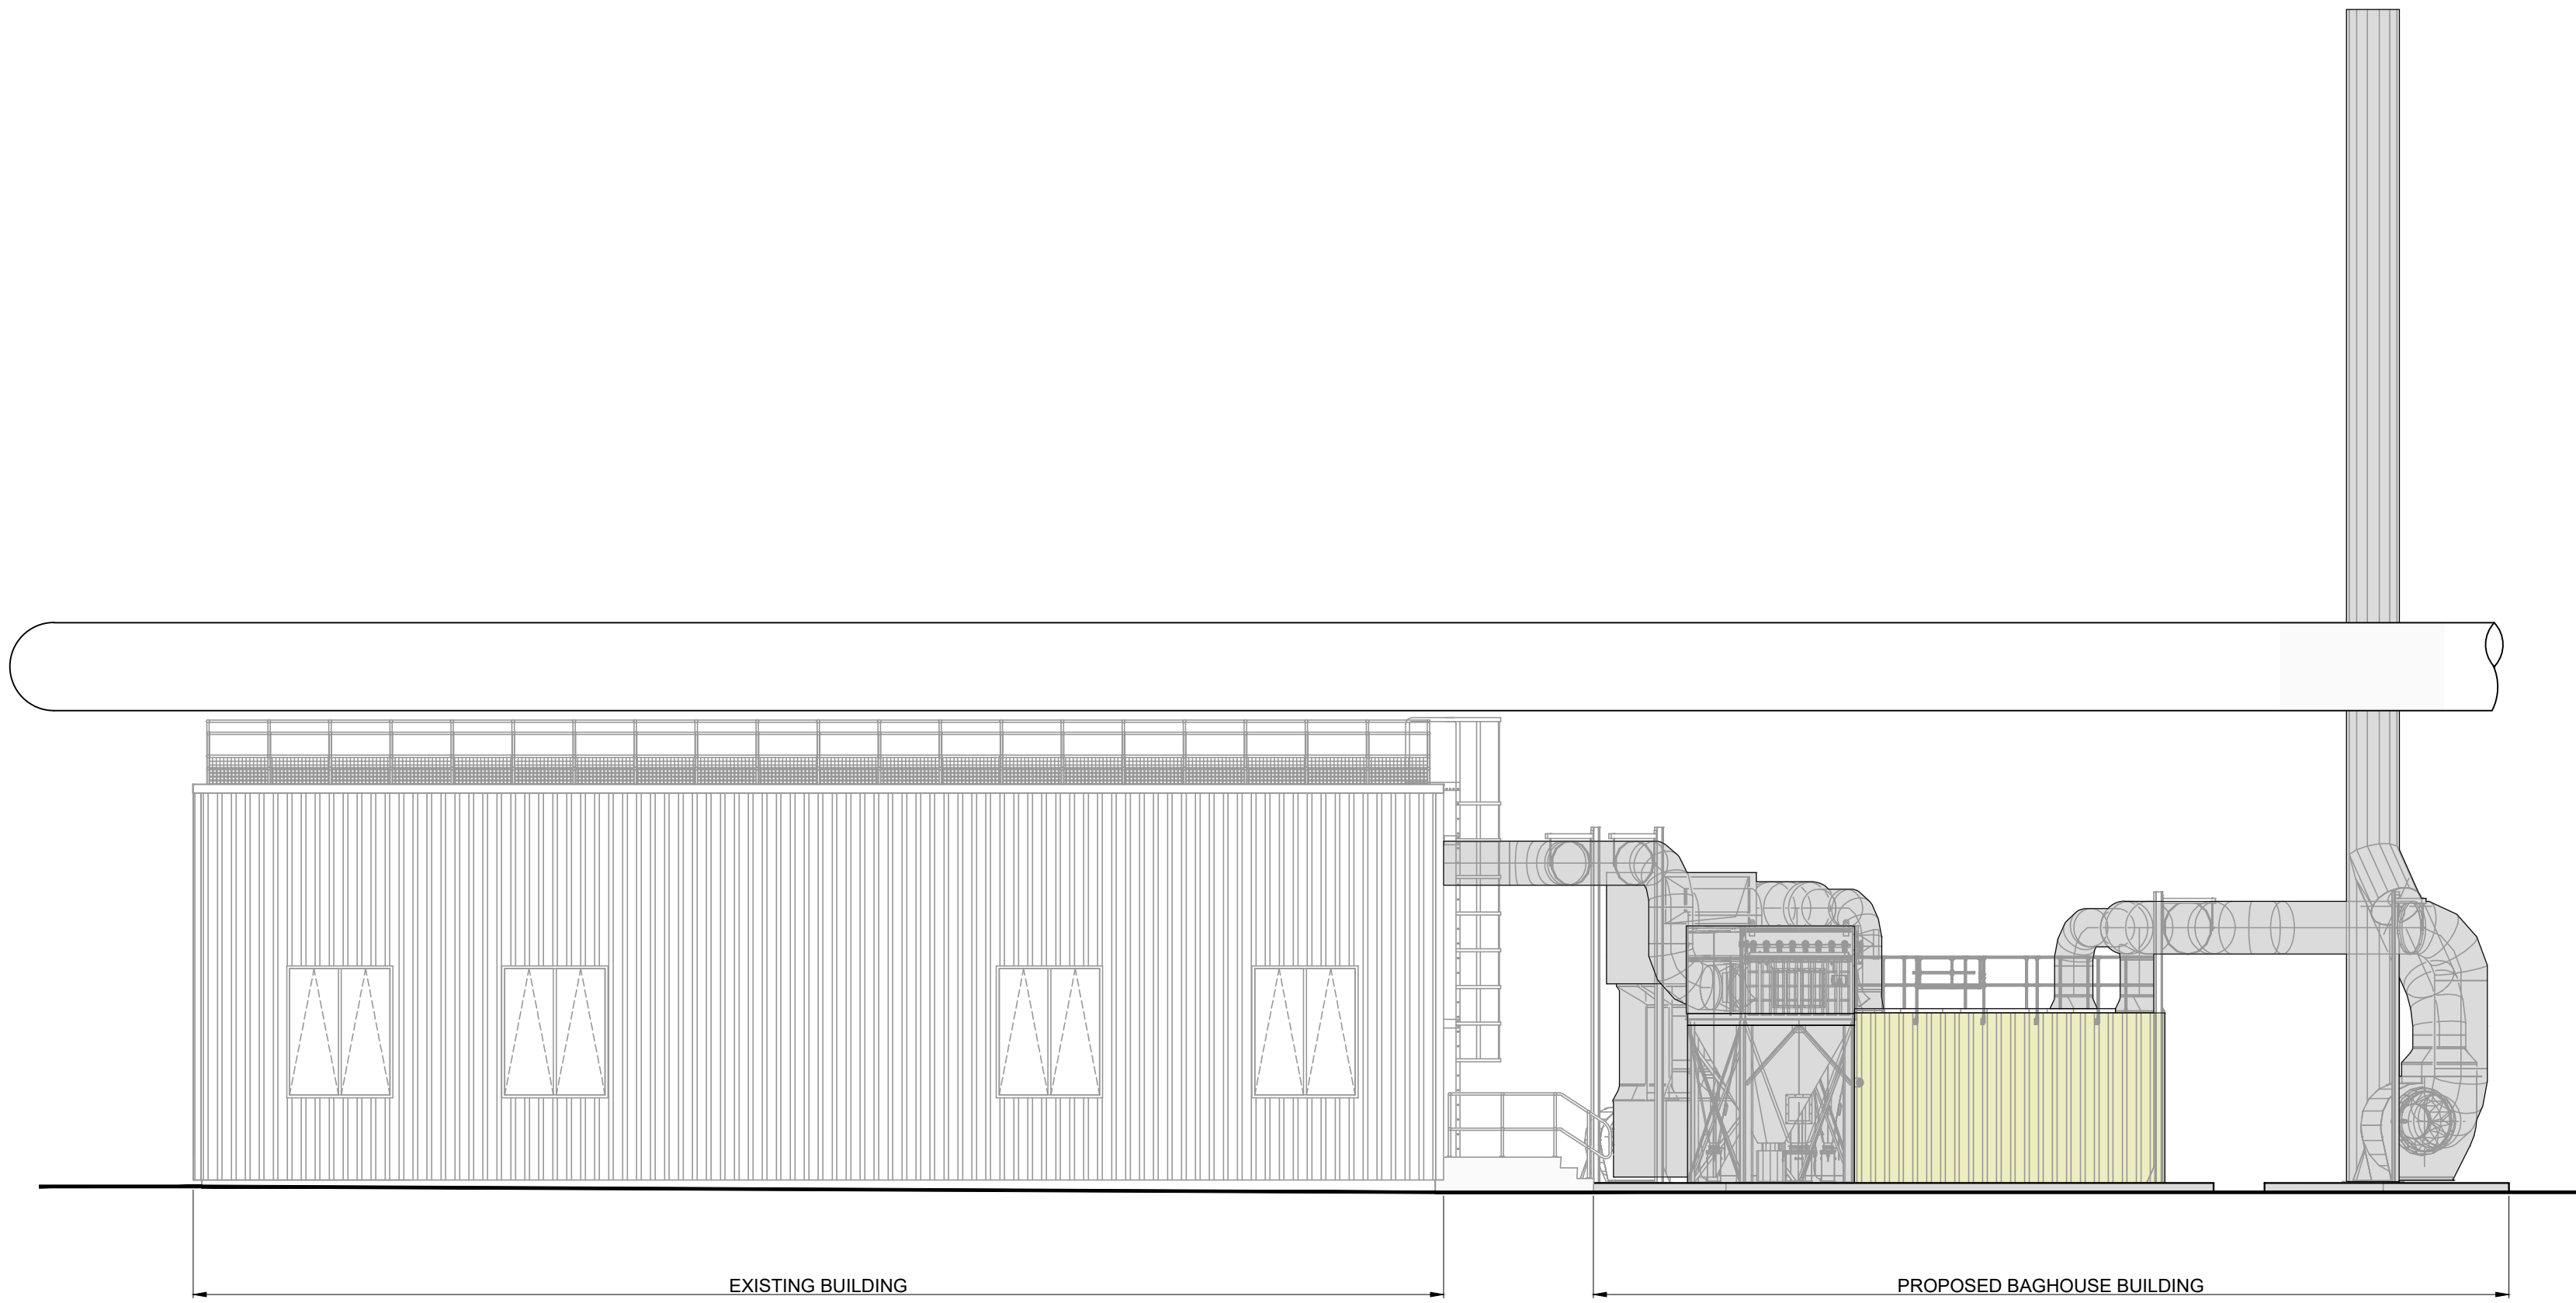

SOUTH WEST ELEVATION
1:100

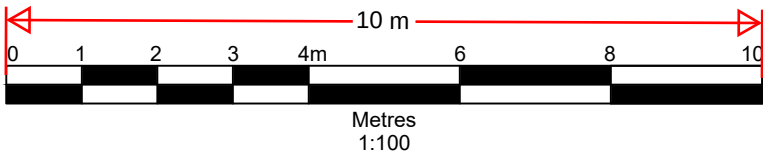

NOTES		LEGEND		P0				Revision		RW		PS		FEB 24		PLANNING ISSUE		Site	
								Revision		Drawn By		Chkd By		Date		Comments		BOTANY ROAD, NORTHFLEET, KENT, DA11 9BG	
																		Project	
																		BAGHOUSE FACILITY	
																		Drawing	
																		PROPOSED ELEVATIONS	
																		Date	
																		FEBRUARY 2024	
																		Drawing Number	
																		04	
																		Revision	
																		P0	
																		PLANNING	