




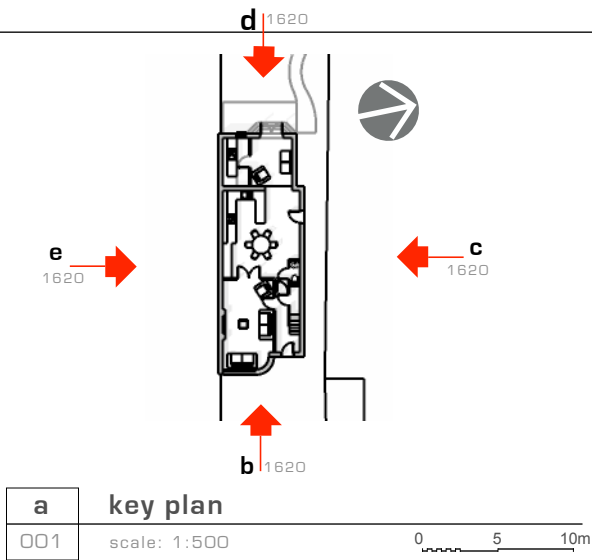


b east/ street elevation
002 scale: 1:100 0 1 2m

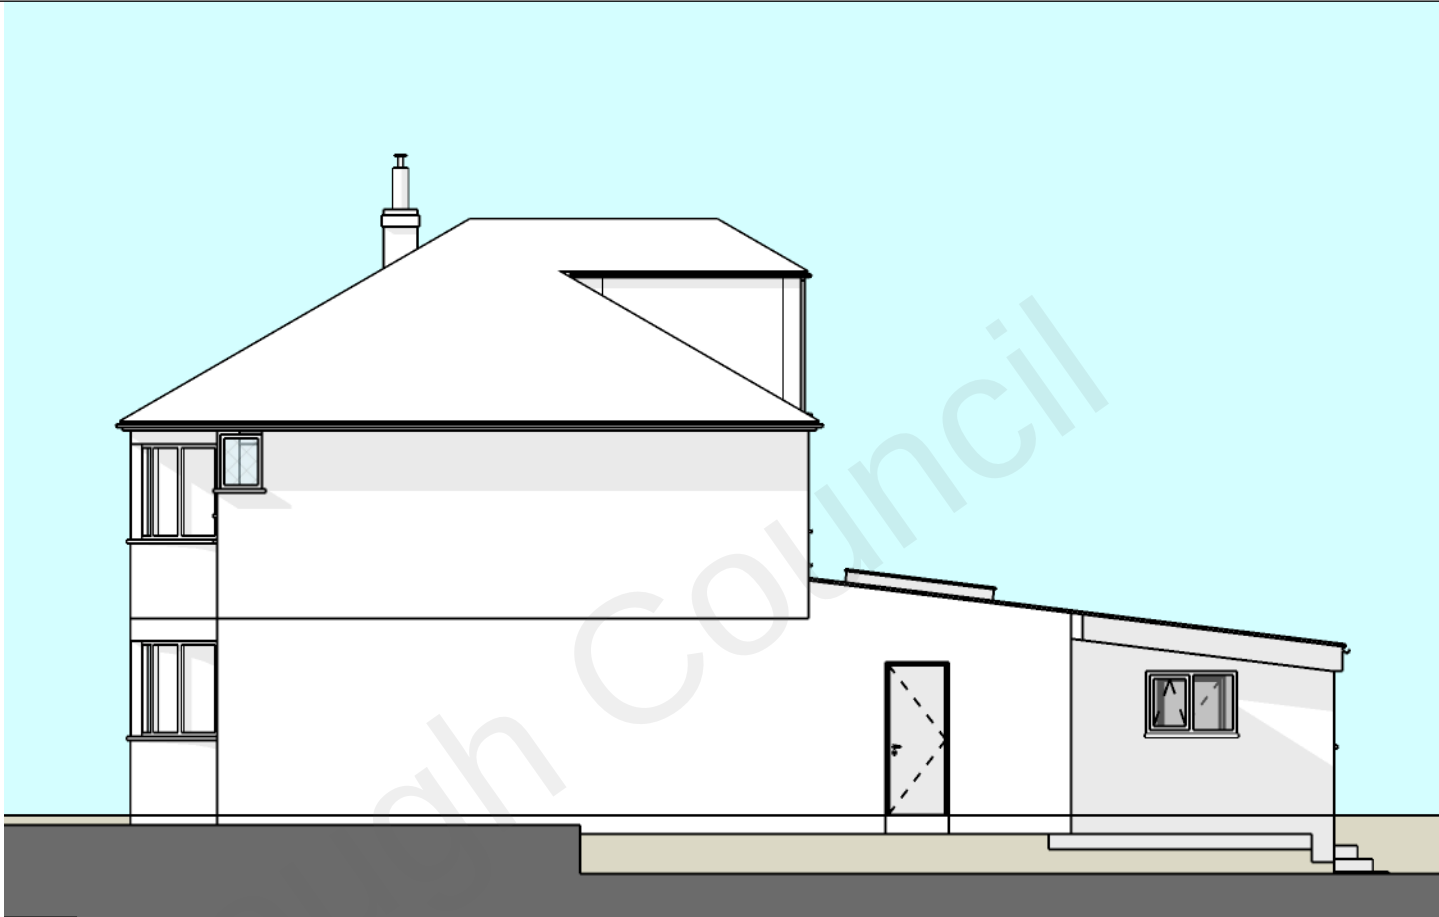

c north elevation
003 scale: 1:100

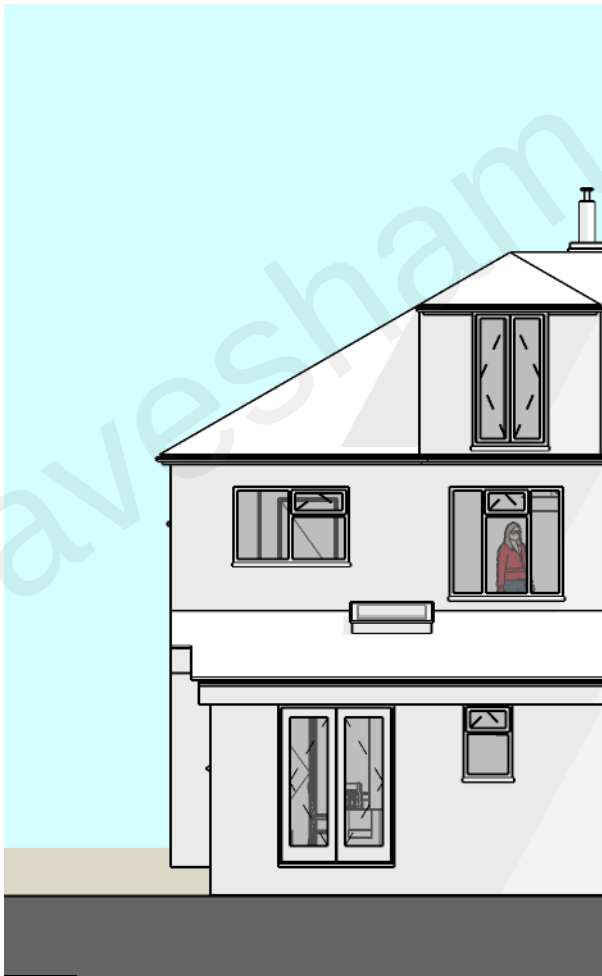

d west/ rear garden elevation
004 scale: 1:100

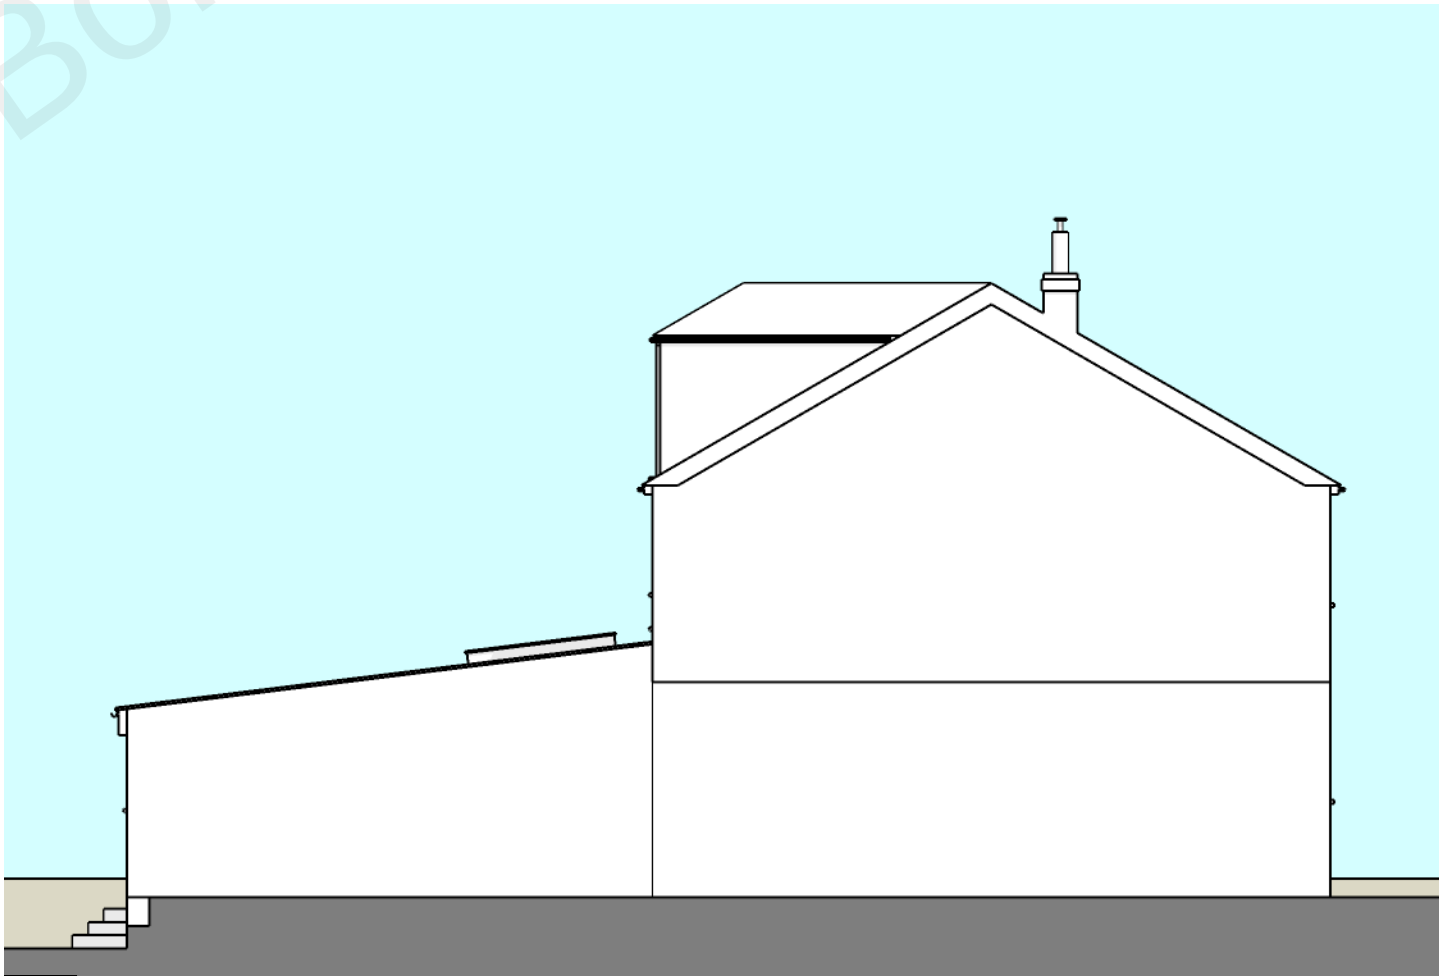

e south/ party wall elevation
005 scale: 1:100