


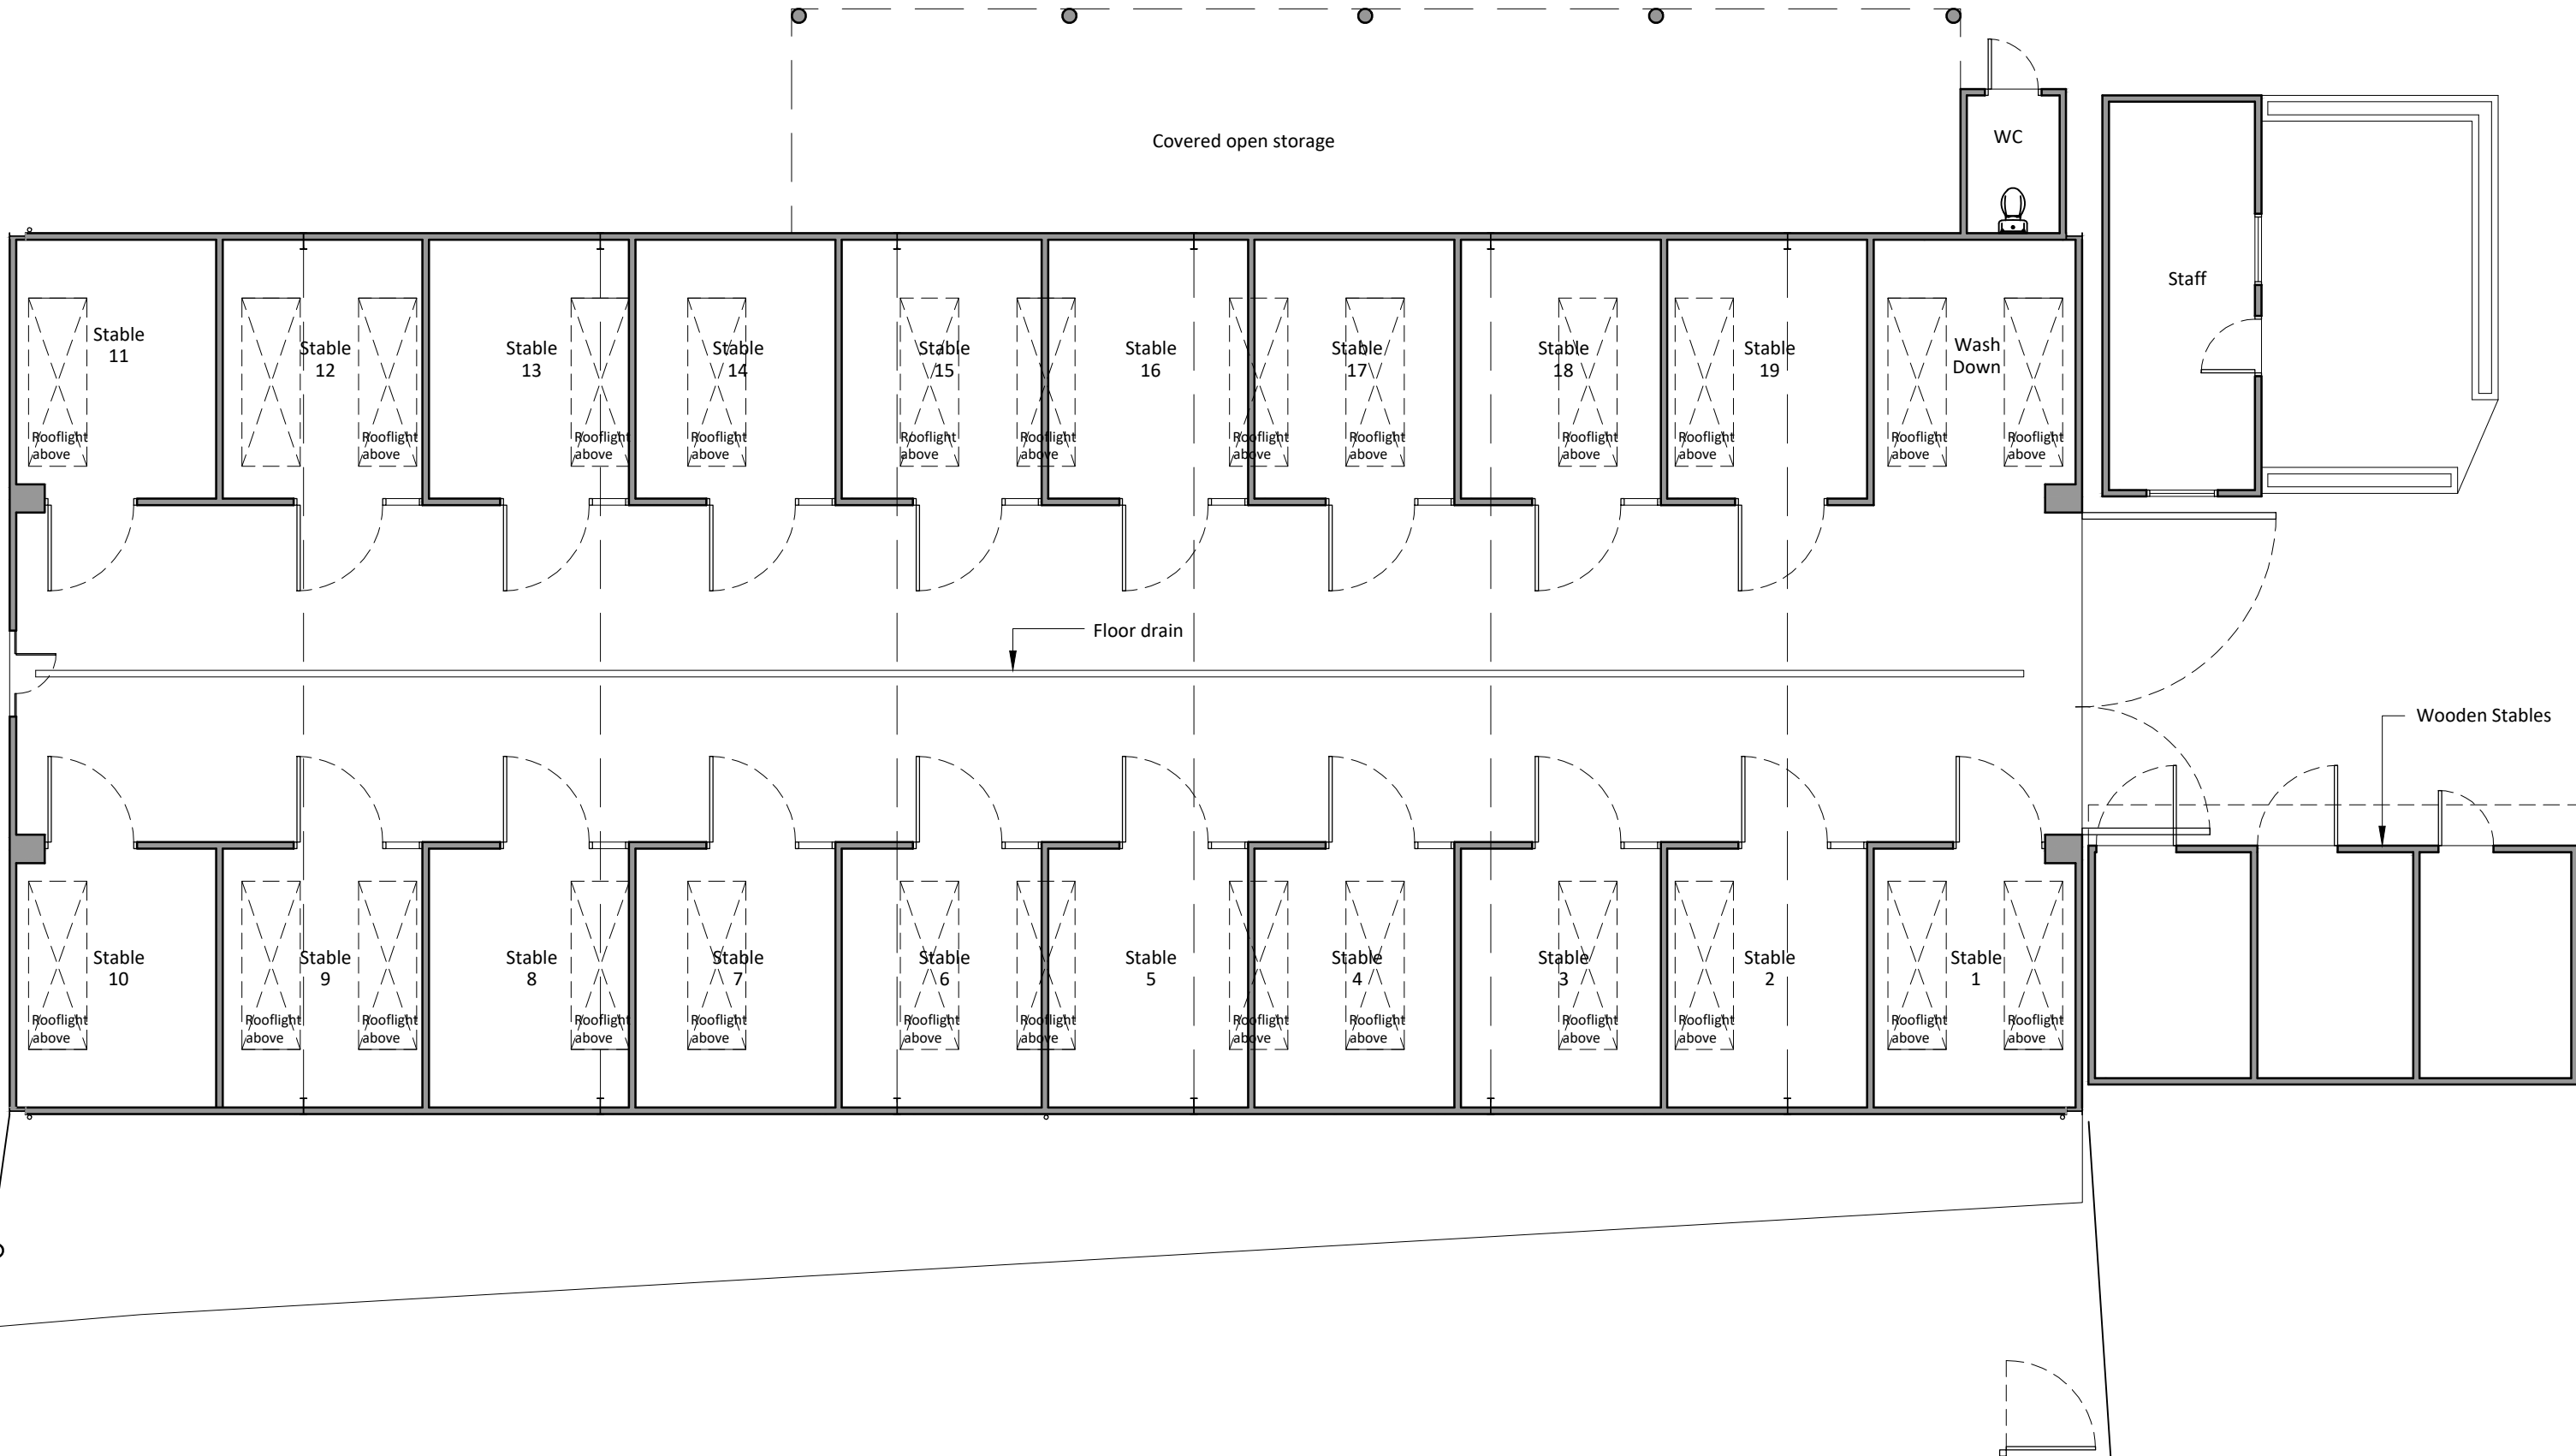

Existing Floor Plan
1:100

AREAS
Building GEA: 439.66m²
Building GIFA: 430.13m²
Area below open storage area: 62.63m²

Staff Building footprint: 15.23m²
Wooden stables footprint: 27.92m²



2 The Parade, Ash Road, Hartley
Longfield, Kent DA3 8BG

Tel: 01474 703705
www.gsplanning.uk
Email: office@gsplanning.uk

Project Title Steels Wood Stables, South Street, Meopham DA13 0QQ		Job No 4074
Drawing Title Existing Floor Plan	Drawing No 03	Revision -
Date 20.03.2024	Drawn by DA	Checked by SC
Scale 1:100 @ A2	Note	

