


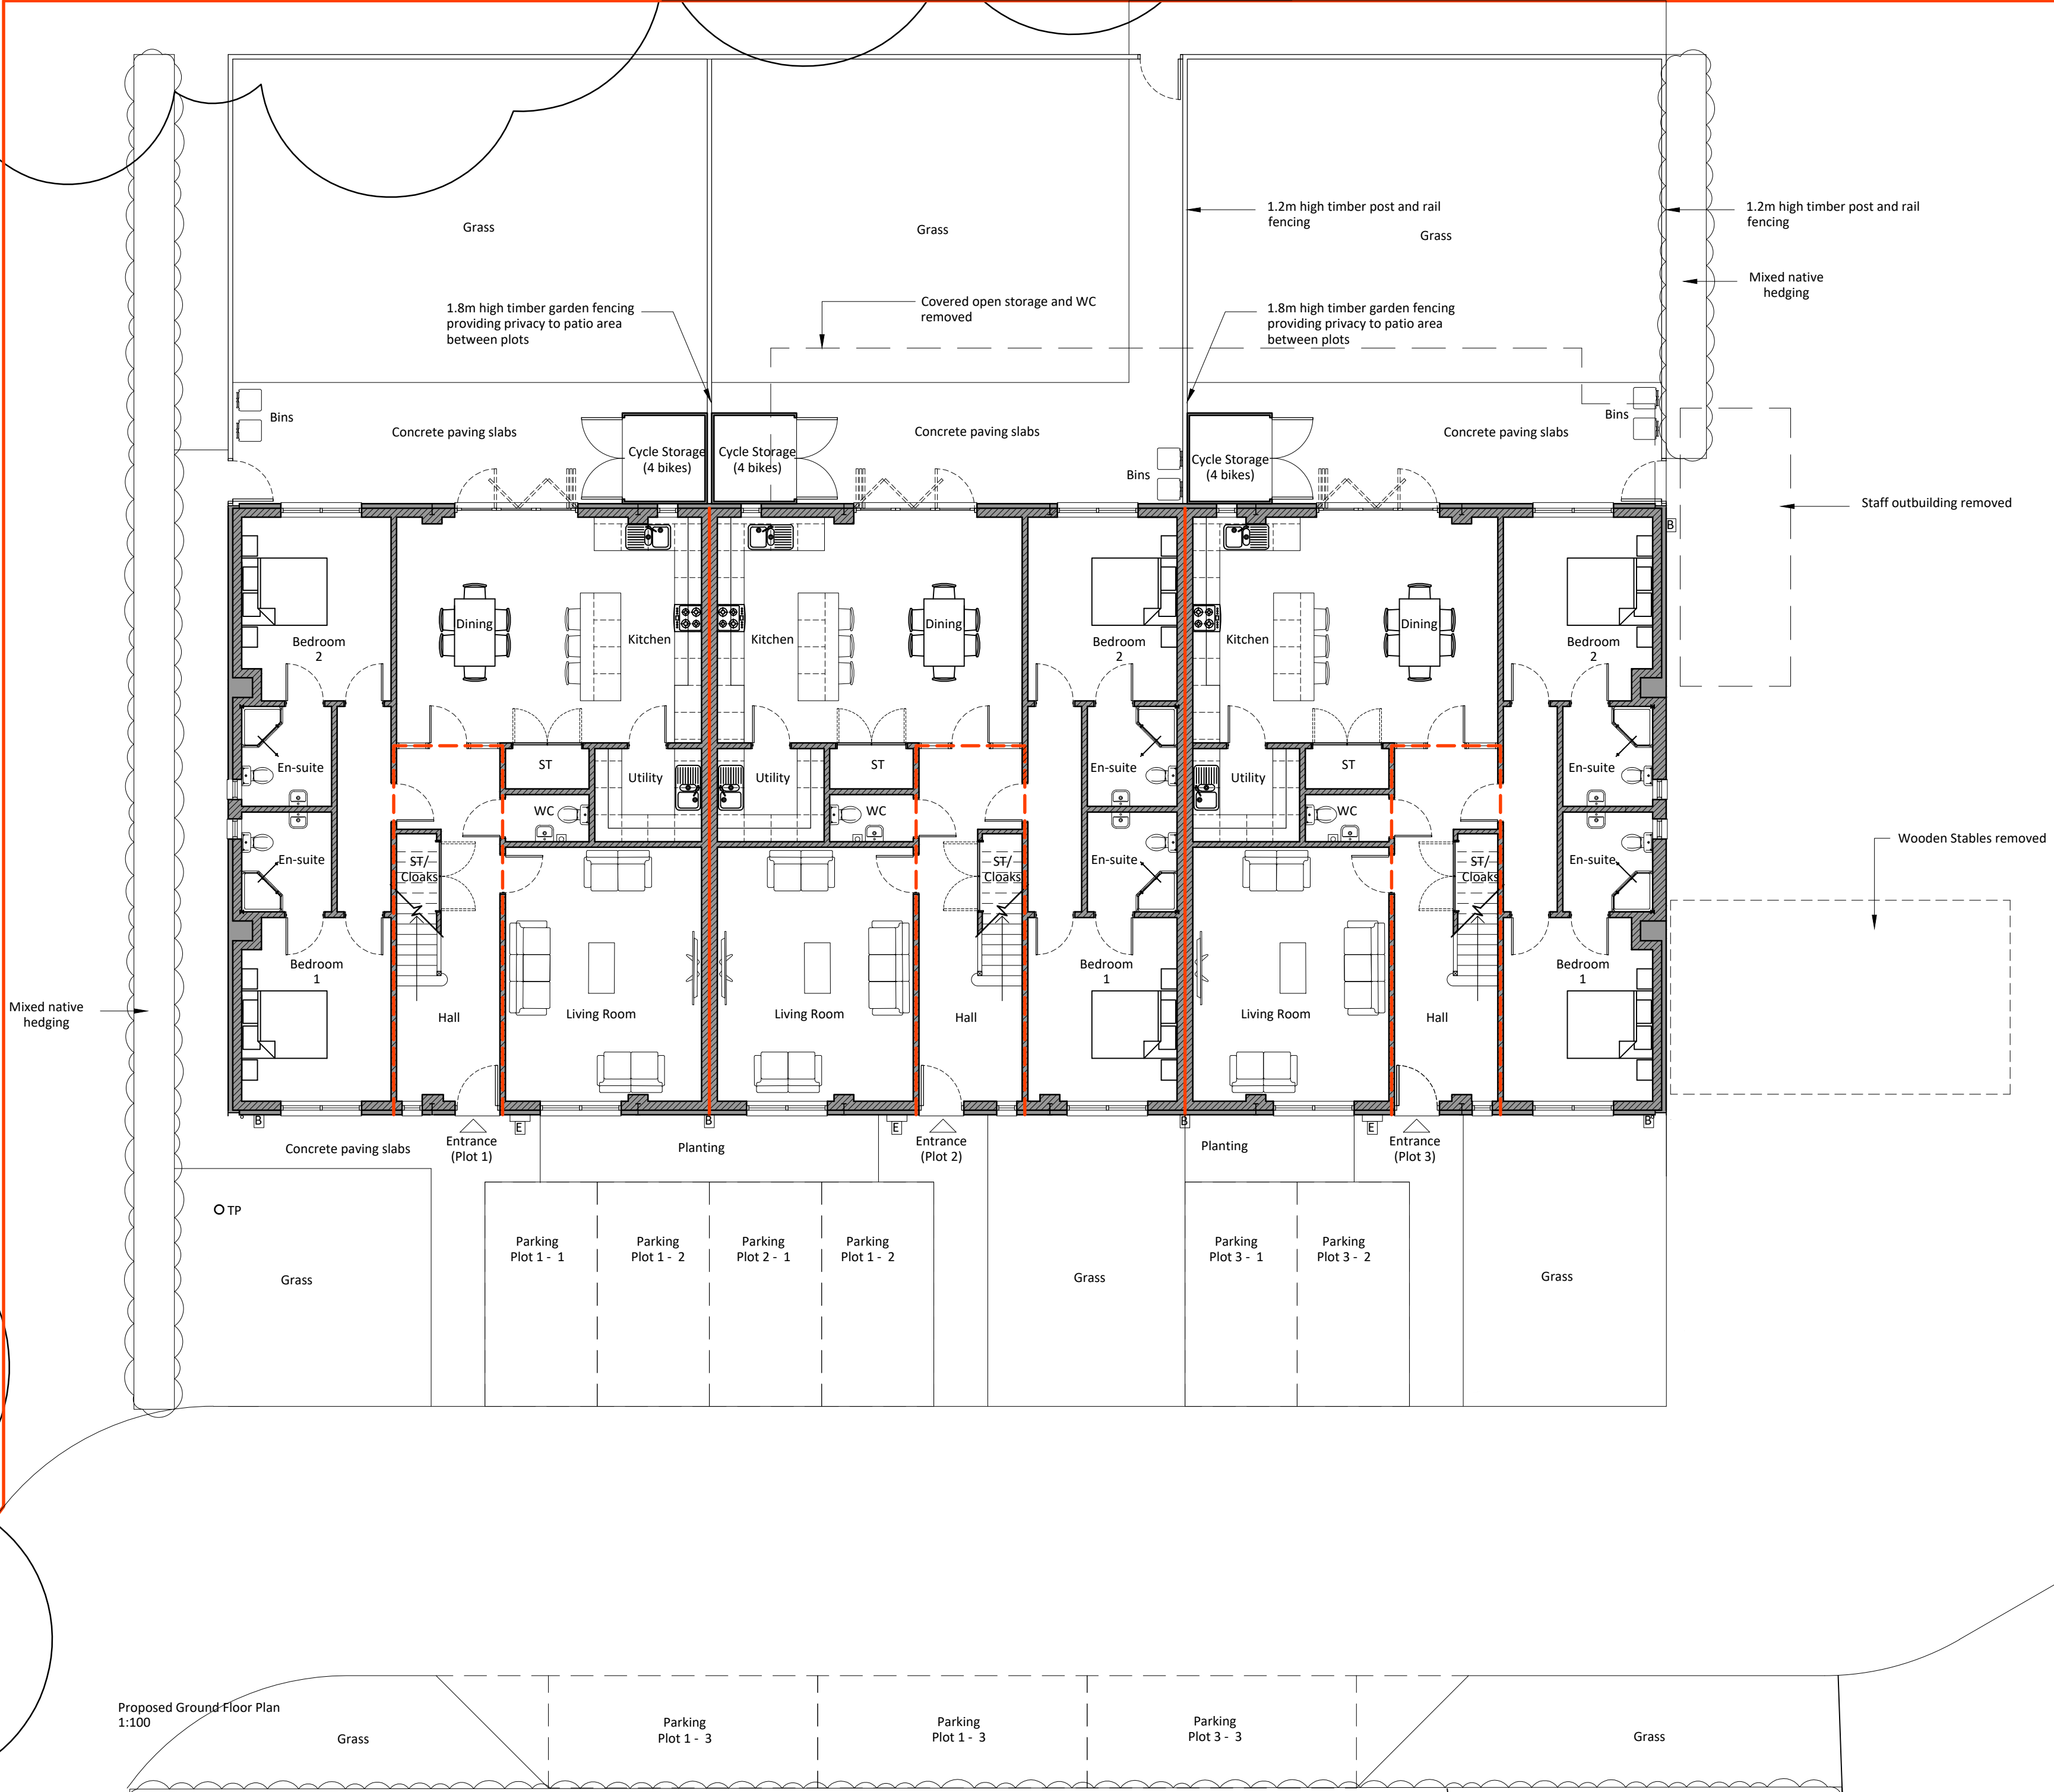

Key

- B Bat boxes (to eaves at high level)
- E Electric Car charging points
- Protected stairwell and separating wall between dwellings

AREAS

Building GEA: 439.66m²

	Ground Floor GIFA	First Floor GIFA
Plot 1:	132m ²	49m ²
Plot 2:	133m ²	49m ²
Plot 3:	132m ²	49m ²

GSP
Graham Simpkin Planning

2 The Parade, Ash Road, Hartley Longfield, Kent DA3 8BG
Tel: 01474 703705
www.gsplanning.uk
Email: office@gsplanning.uk

Project Title Steels Wood Stables, South Street, Meopham DA13 0QQ		Job No 4074
Drawing Title Proposed Ground Floor Plan	Drawing No 06	Revision -
Date 08.04.2024	Drawn by DA	Checked by SC
Scale 1:100 @ A2	Note	

0123456

1:100metres

6 m

N

Proposed Ground Floor Plan
1:100