


- DRAINAGE STORM NEW
- DRAINAGE STORM EXISTING
- DRAINAGE STORM EXISTING REMOVED
- DRAINAGE FOUL NEW
- DRAINAGE FOUL EXISTING
- DRAINAGE FOUL EXISTING REMOVED
- DRAINAGE COMBINED NEW
- DRAINAGE COMBINED EXISTING
- DRAINAGE COMBINED EXISTING REMOVED




1 Existing Front Elevation
1 : 100




2 Existing Right Elevation
1 : 100

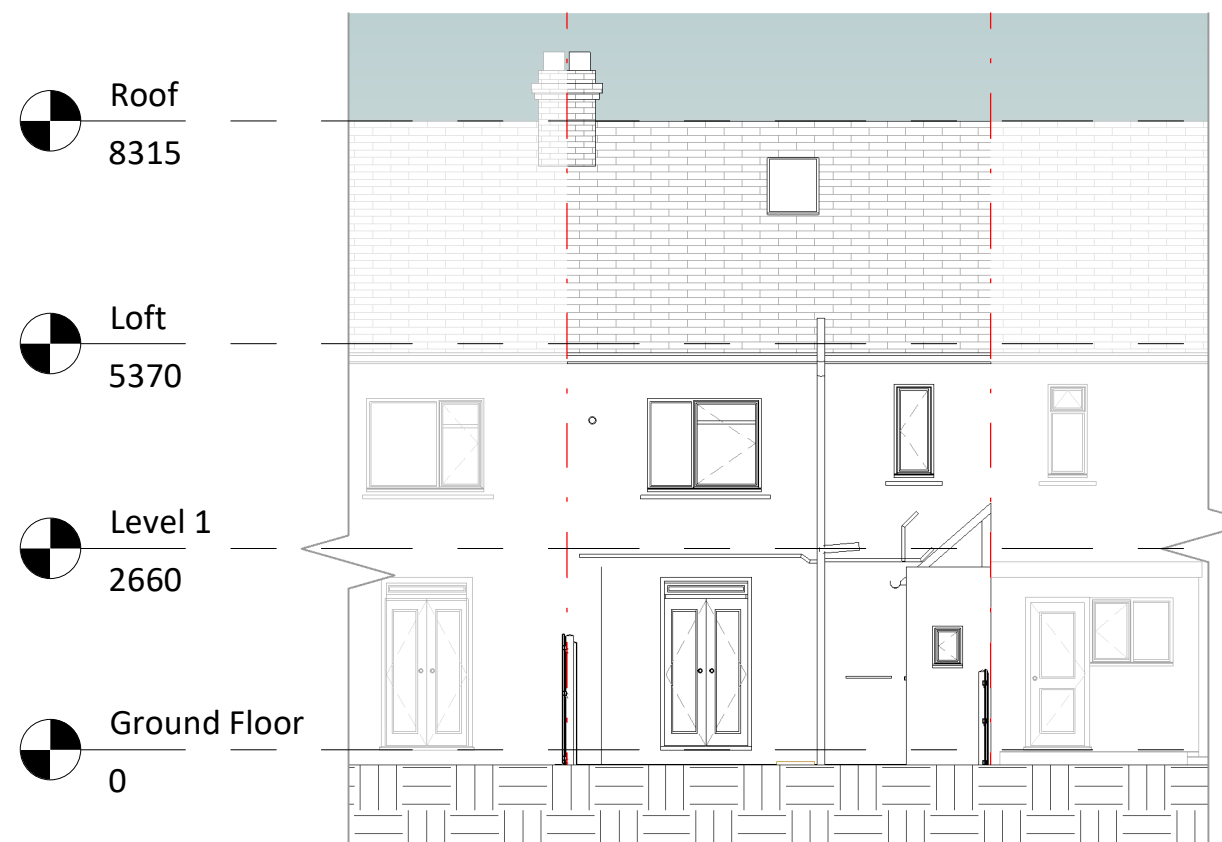

3 Existing Rear Elevation
1 : 100

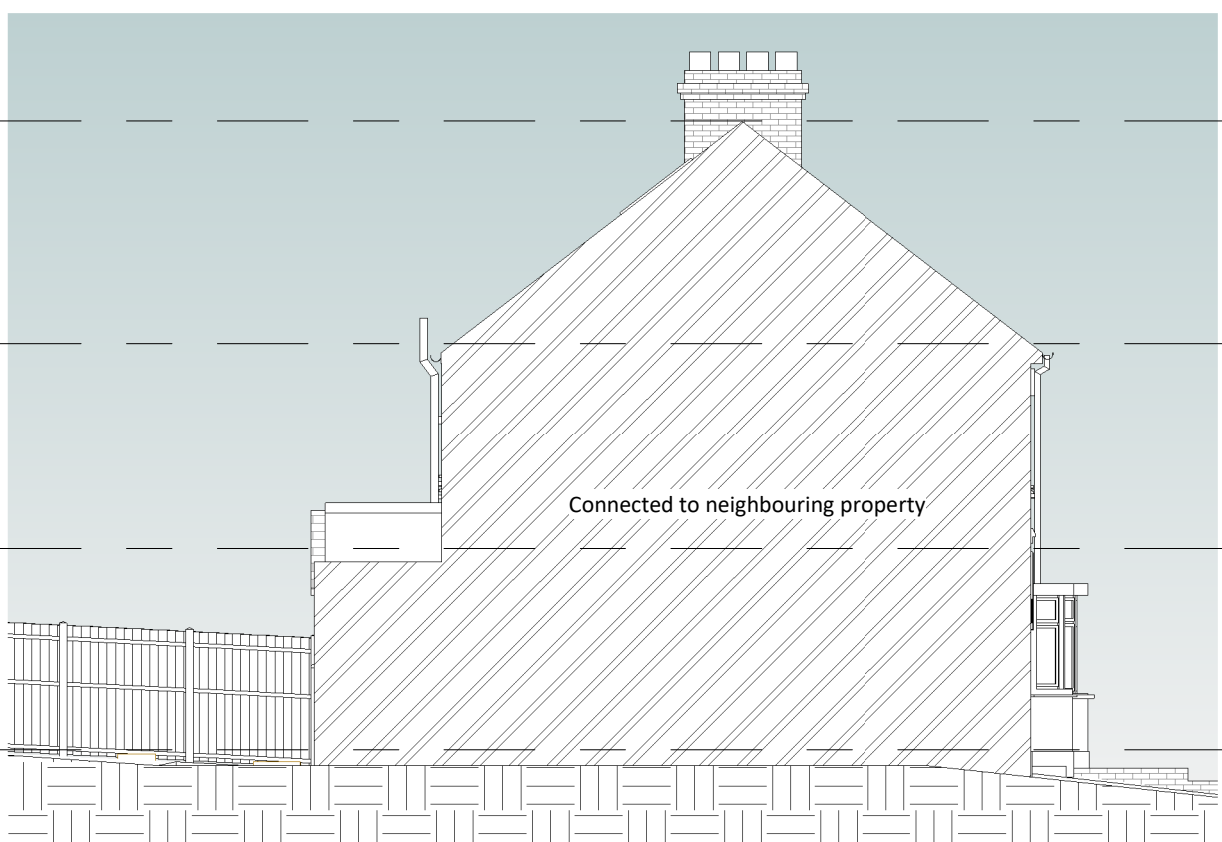

4 Existing Left Elevation
1 : 100

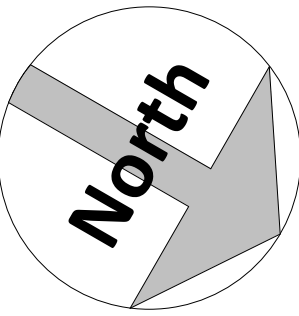

Amendments :

Rev	Date	Description

Project :

Richard Jones
27 Lamorna Avenue, Gravesend

Title :
Planning Drawings
Existing Elevations

The Architects Of London
(0203 903 9093)

Bluetime Architecture
(01322 521026)

THE
ARCHITECTS
OF LONDON
OF BLUETIME



27 Lamorna Avenue

Drawn by : AE	Scale : 1 : 100	@ A1 Date : 11/05/2024
------------------	--------------------	---------------------------

Drawing number : BL/DRG/3636/ 04	Rev :
-------------------------------------	-----------

Dimensions to be checked on site.

