




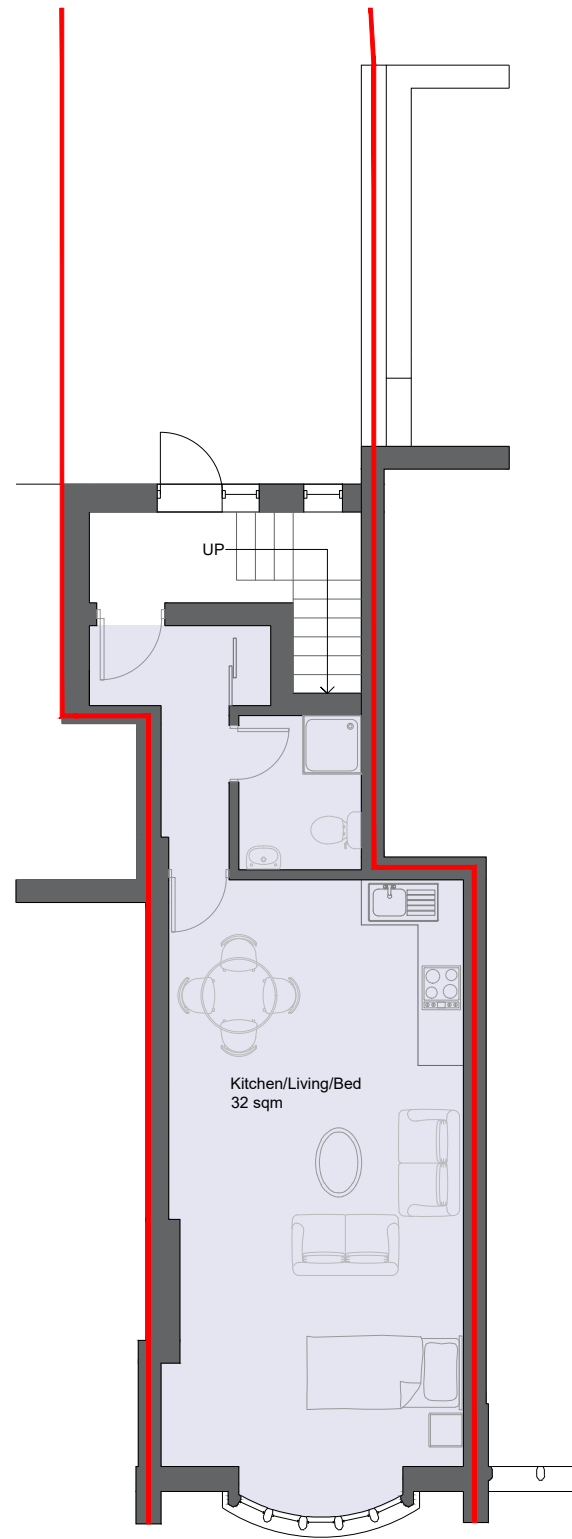

Proposed First Floor Plan

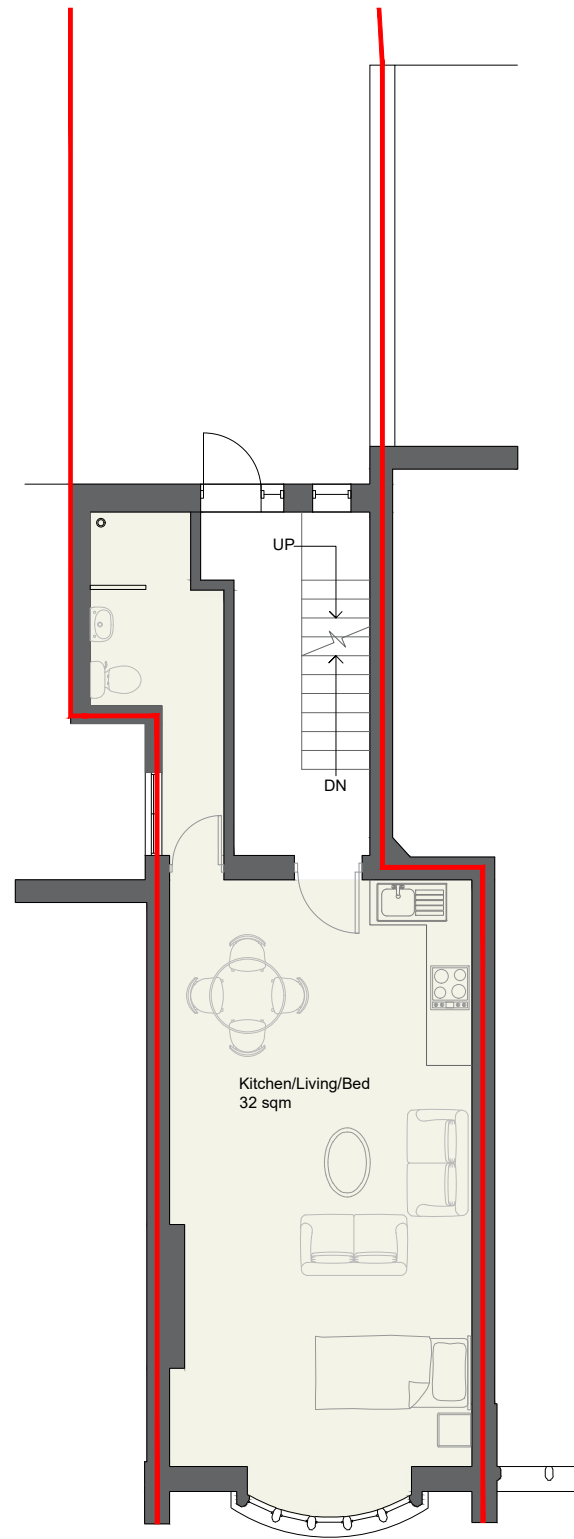


Proposed Second Floor Plan

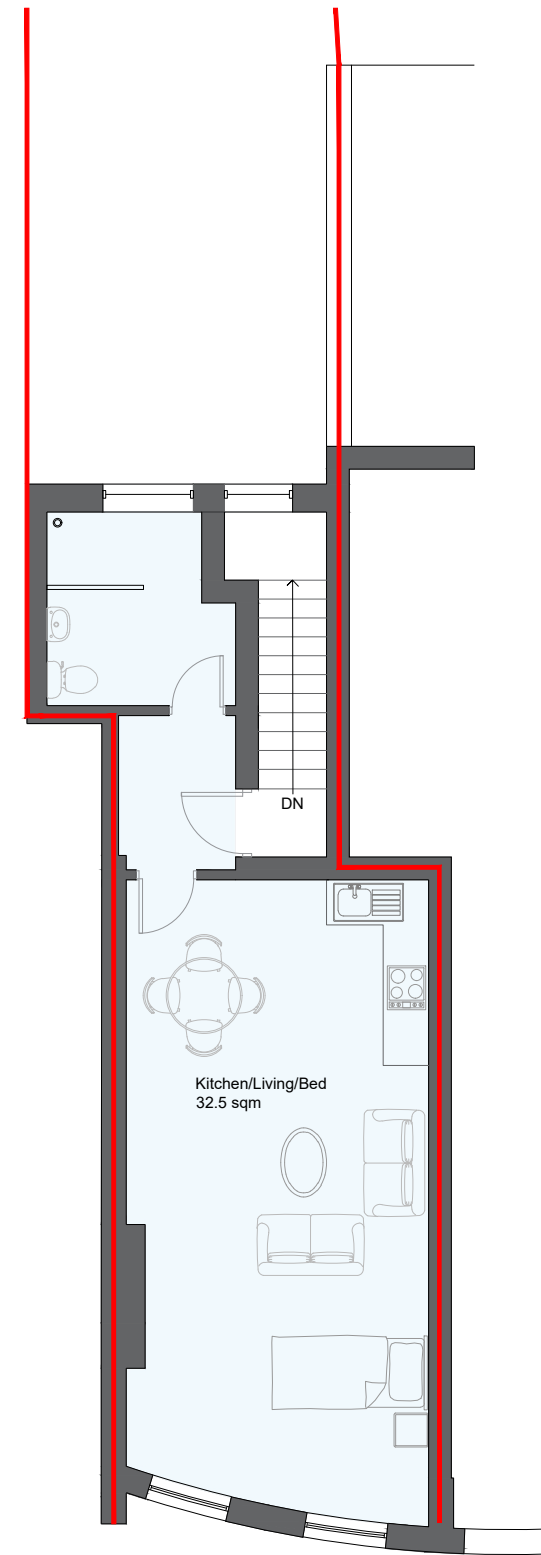

Proposed Third Floor Plan

KEY

- Flat 1 - 40 sqm
- Flat 2 - 38 sqm
- Flat 3 - 42 sqm

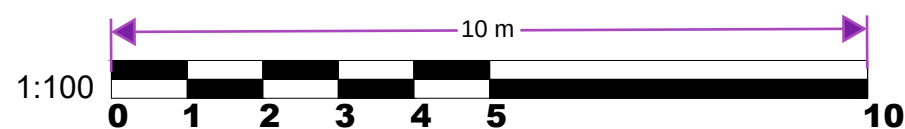

Site: 7 King St Gravesend DA12 2EB	Title: Proposed Floor Plans	Scale at A3: 1:100	Date: 02/07/2024
		Drawing no.: 003	Revision: A