


This drawing remains the Copyright of the architects and may not be reproduced in whole or in part without their written permission

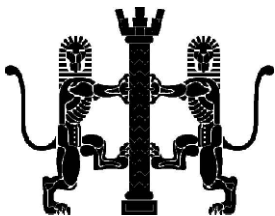

NOTES

Do not scale
Verify all dimensions on site before commencing any work or preparing any shop drawings

All building materials, components and workmanship to comply with the appropriate Public Health Acts, Building Regulations, British & European Standards and Codes of Practice and to the appropriate manufacturers recommendations.

For all specialist work see relevant drawings

All schemes to be set out completely including buildings, roads, drainage and levels prior to the commencement of works

Sites to be checked against Land Registry plans and any necessary Easements to be established

Any discrepancies, errors or omissions to be reported to the architect for further instructions before commencement of works

E		
D		
C		
B		
A		
Date	Revisions	By



21 Stone Street, Gravesend, Kent, DA11 0NP
Tel: 01474 566996 Fax: 01474 320374
Design@DACarchitects.co.uk

Project Title

55 Harden Road
Northfleet, Gravesend
DA11 7DL

Client

Mr D Cokayne

Drawing Title


Elevations
As Proposed

Scale	Date	Drawn By
1:100 @ A2	27.02.2023	LW


Project No.	Dwg. No.	Rev.
5421	D-07	-




Front Elevation (NW)

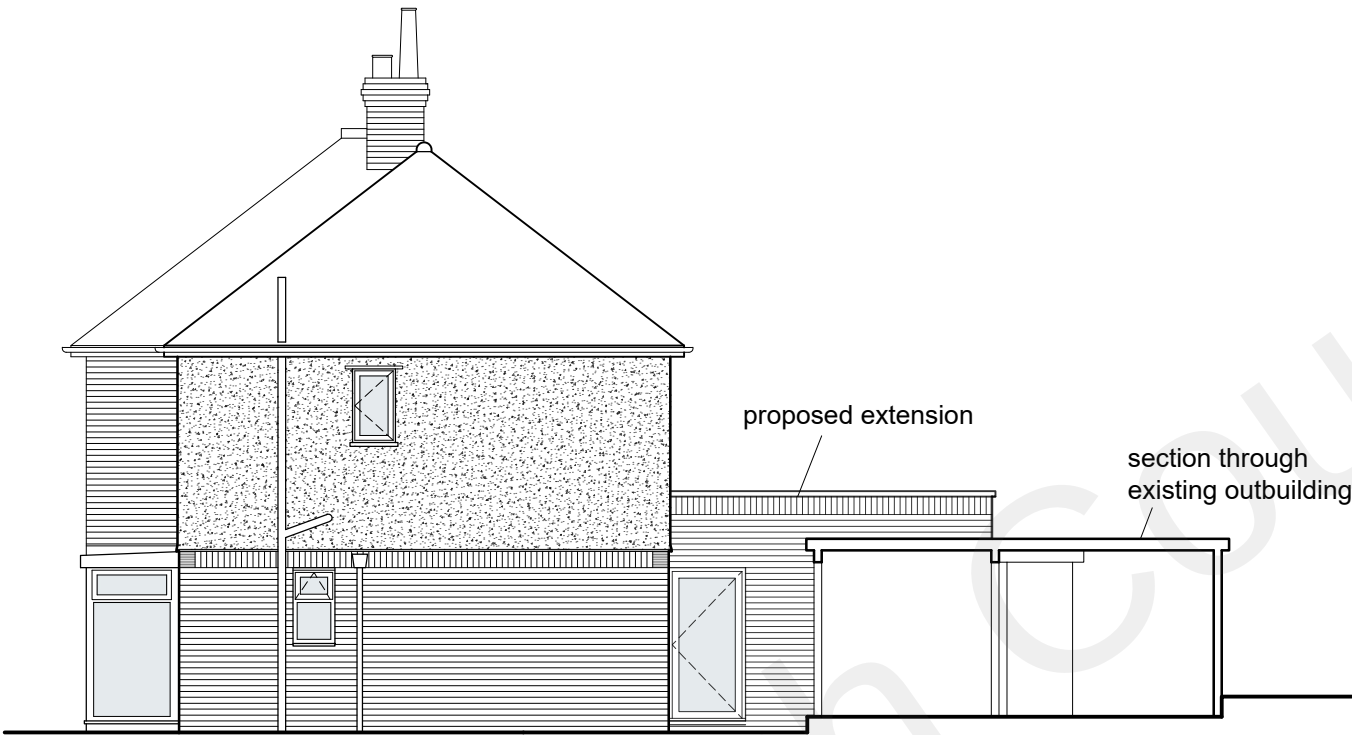

Side Elevation (SW)

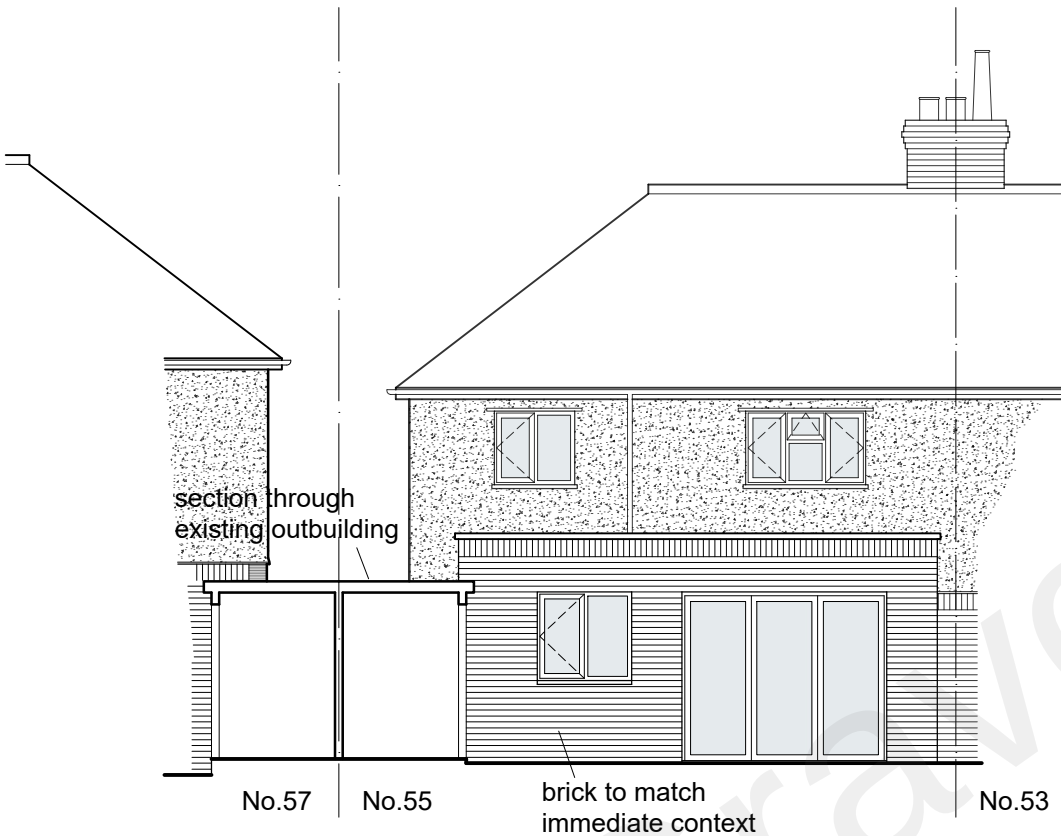

Rear Elevation (SE)

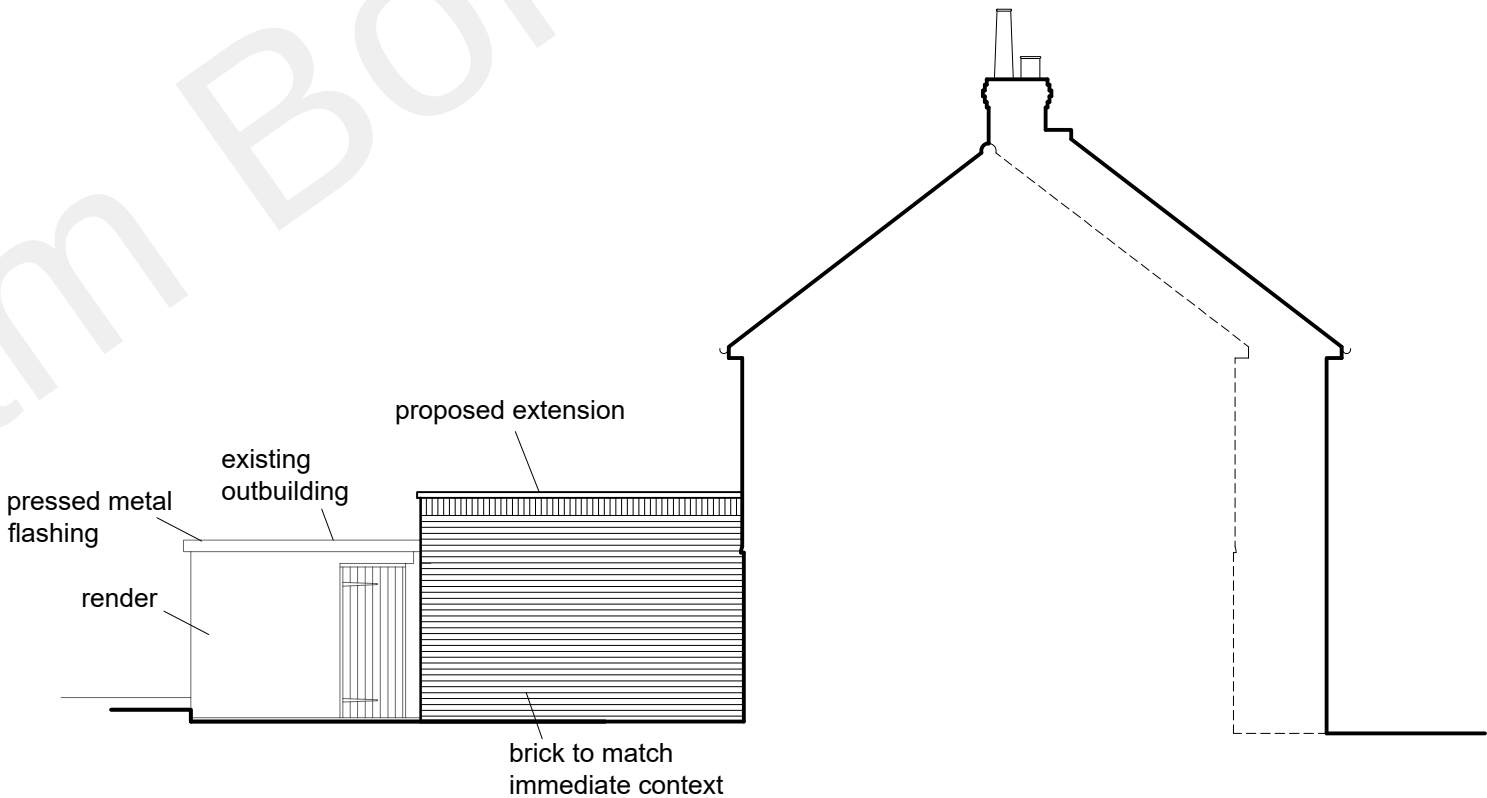

Side Elevation (NE)

