



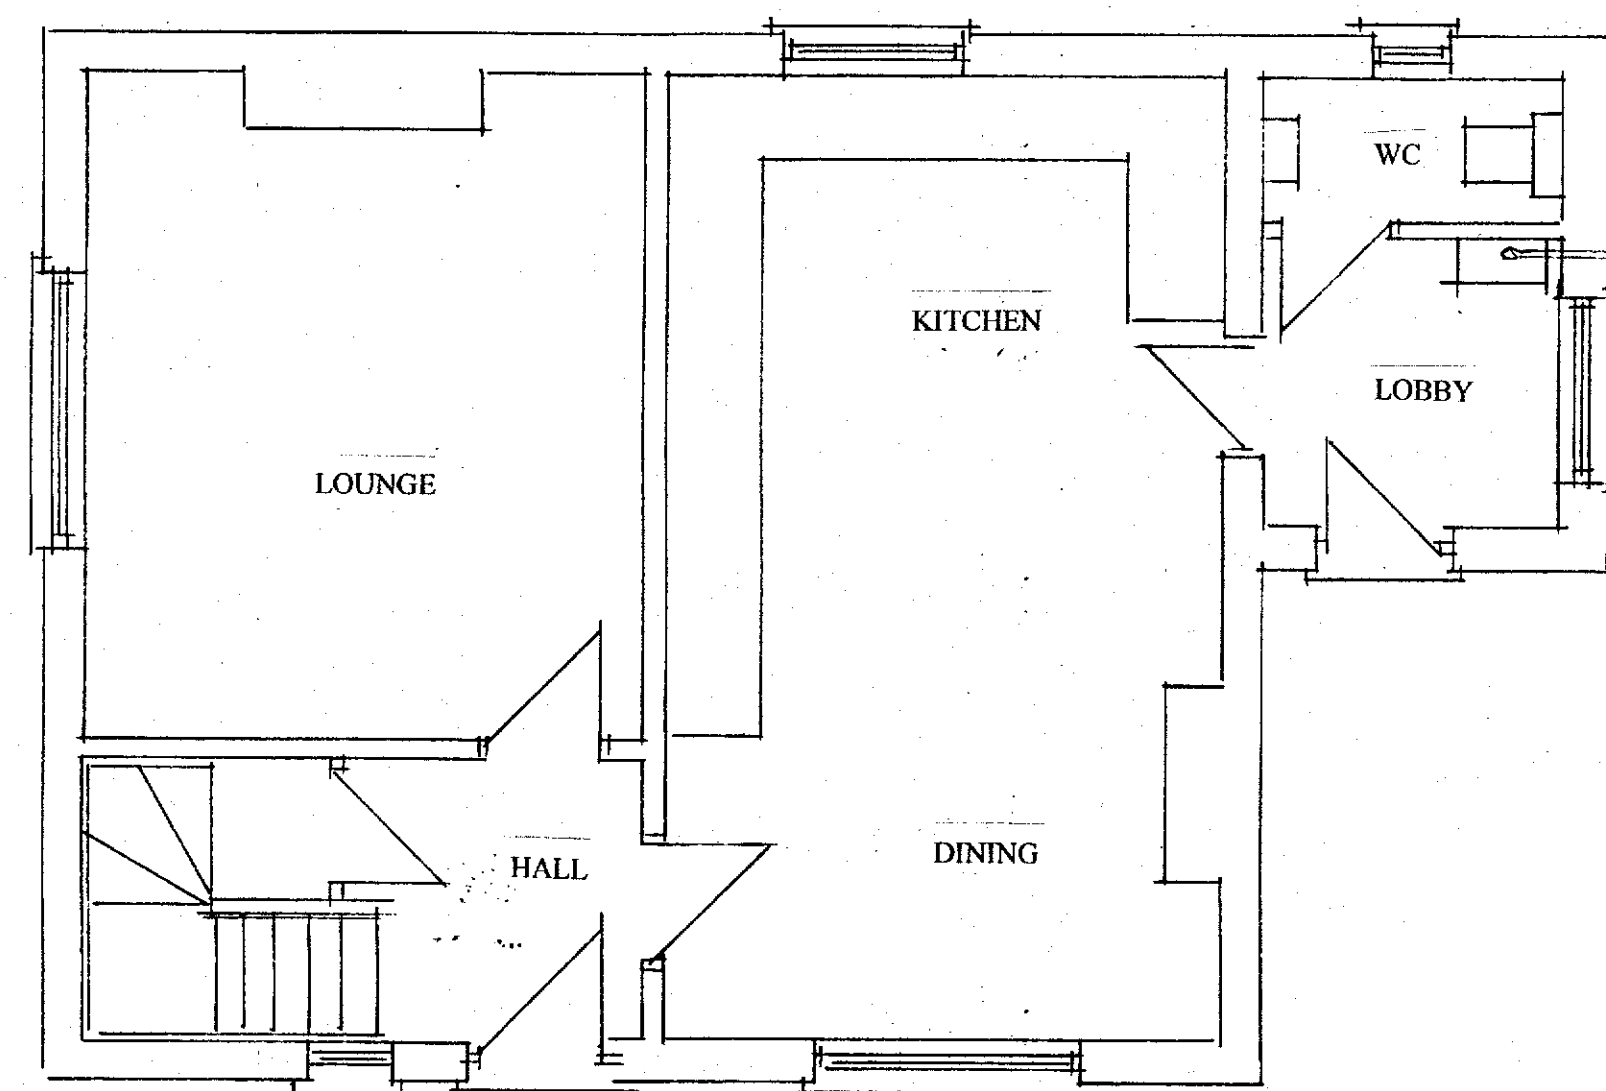

EXISTING GROUND FLOOR PLAN

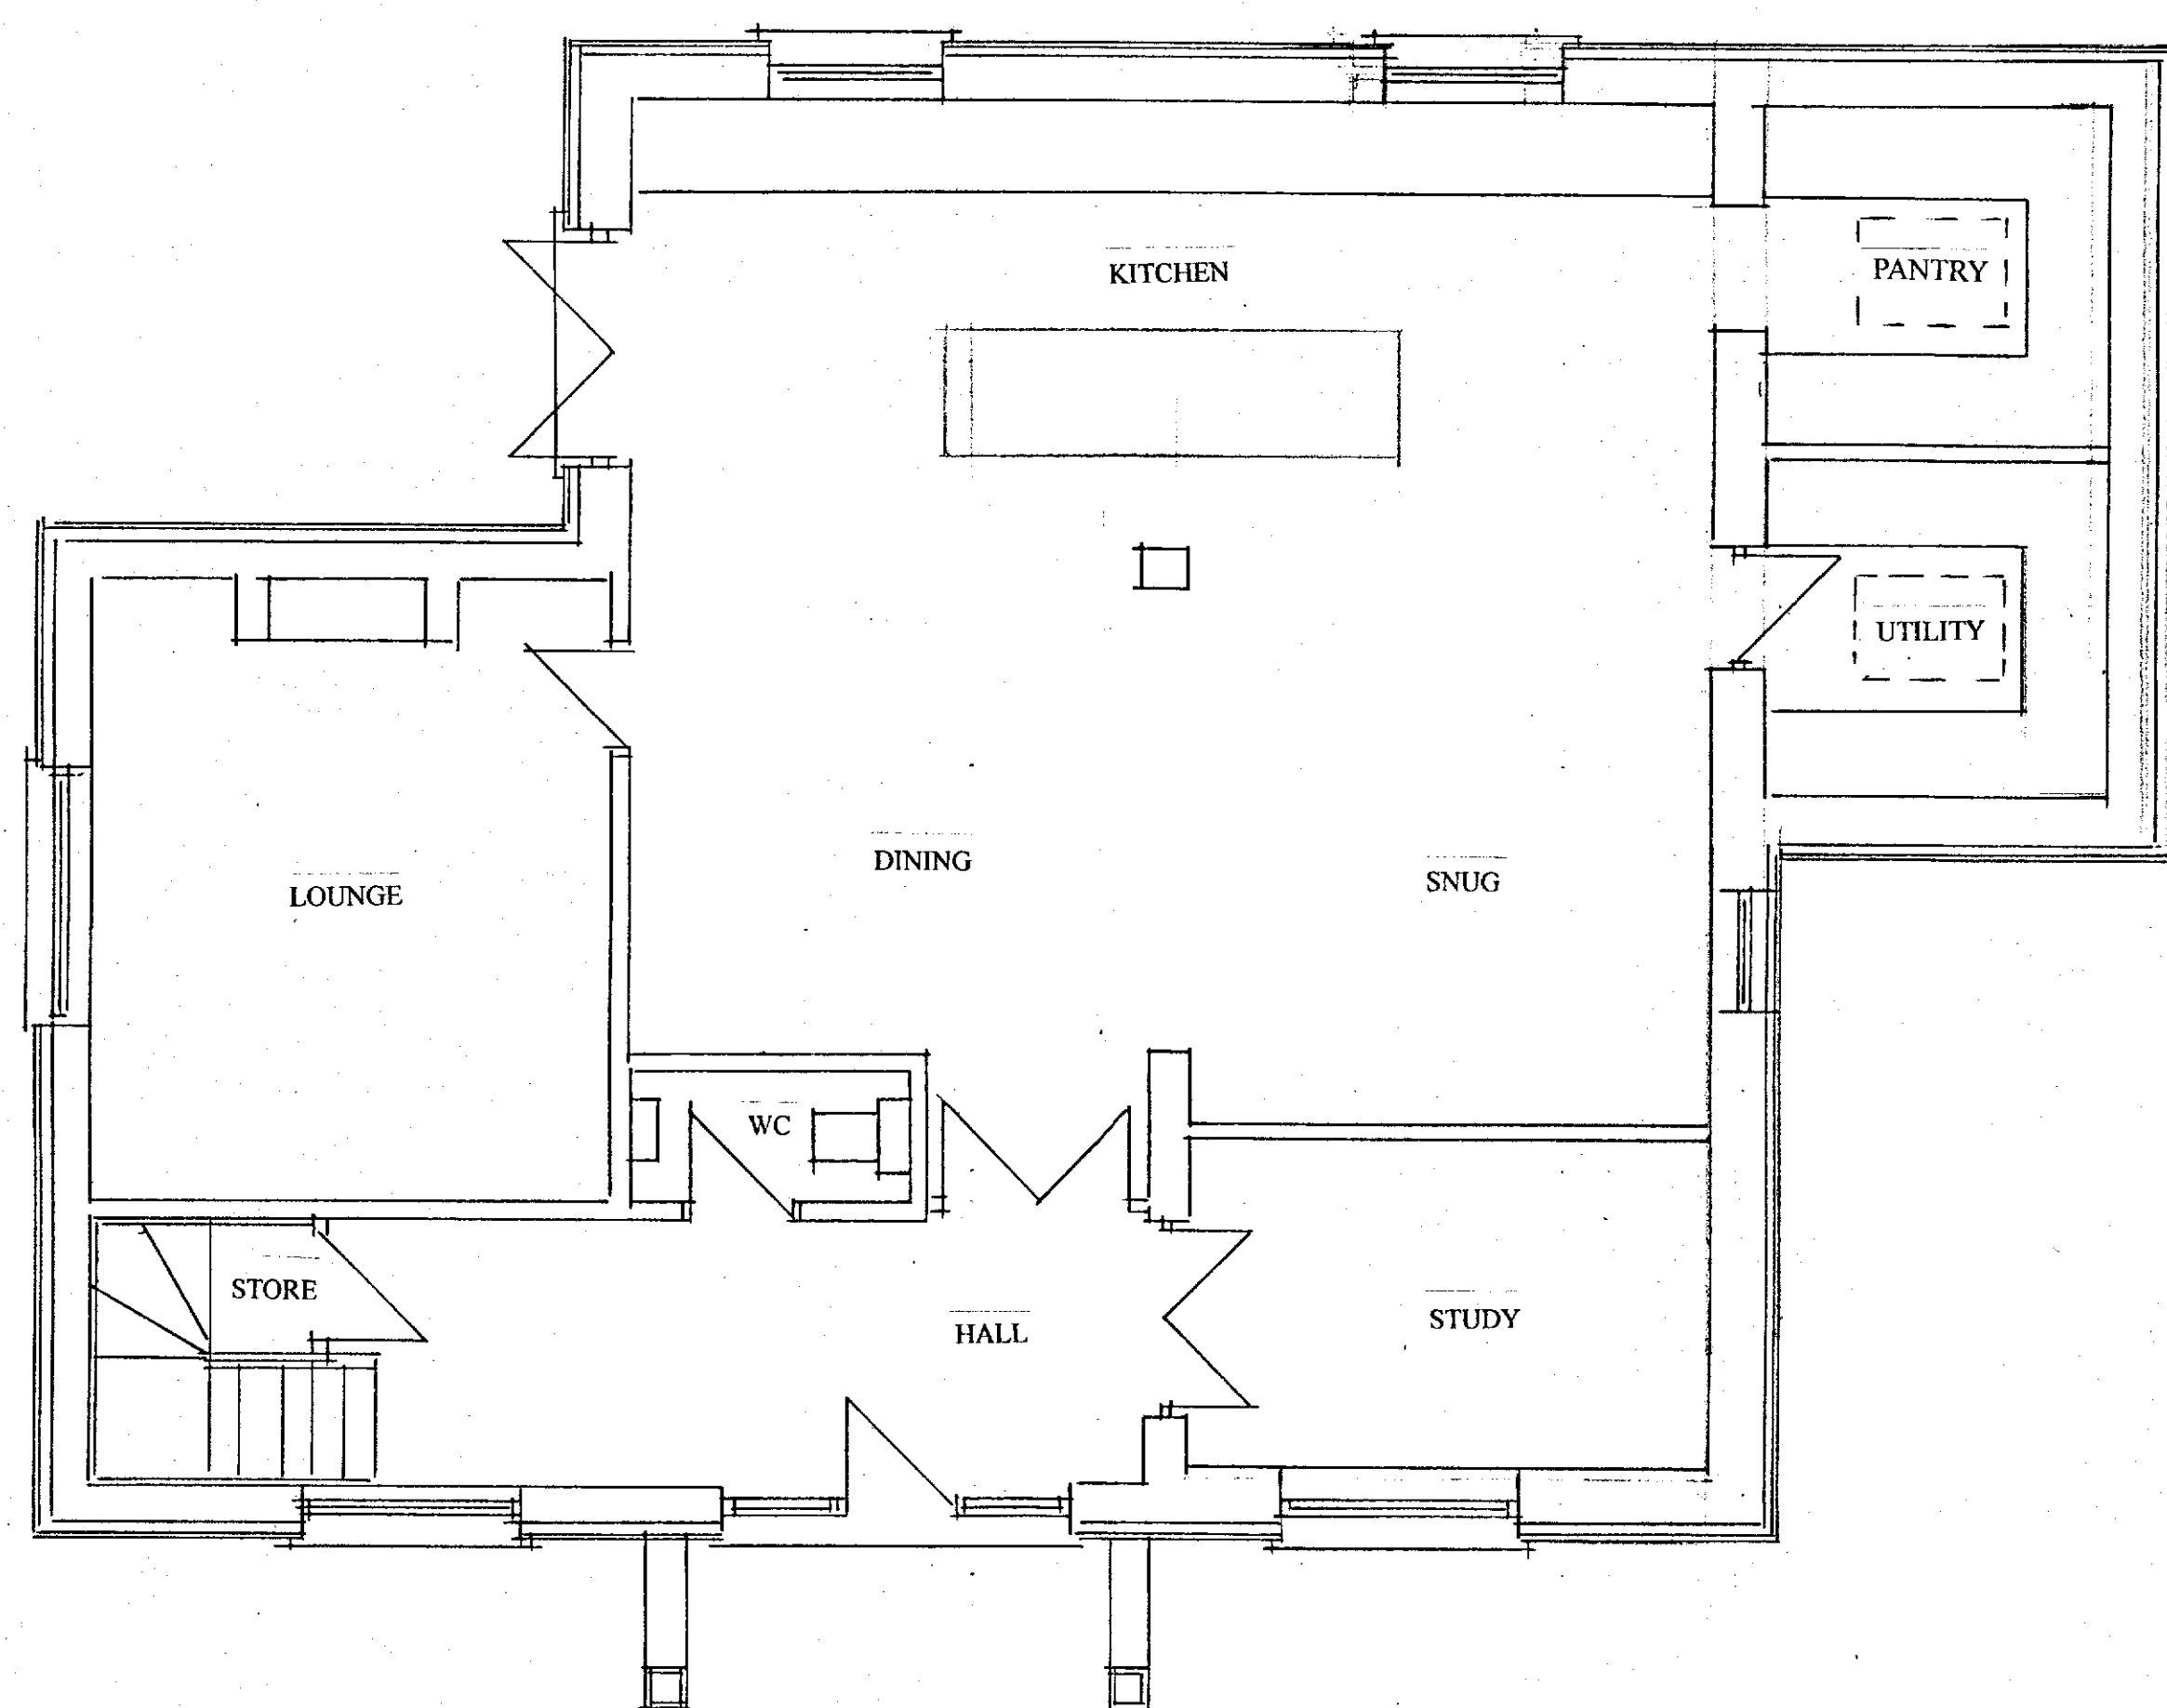

PROPOSED GROUND FLOOR PLAN



PROPOSED TWO STOREY SIDE & SINGLE STOREY REAR EXTENSION CANOPY PORCH & INTERNAL ALTERATIONS EXISTING & PROPOSED GROUND FLOOR PLANS	SITE: WATER WORKS COTTAGE CRUCHES LANE HIGHAM GRAVESEND ME3 7DJ FOR: MR & MRS HARVEY
PHILIP TAYLOR BUILDING PLANS 01622 861408 DRAWN BY BH/04/25/1 SCALE 1:50 DATE 20/12/25	