




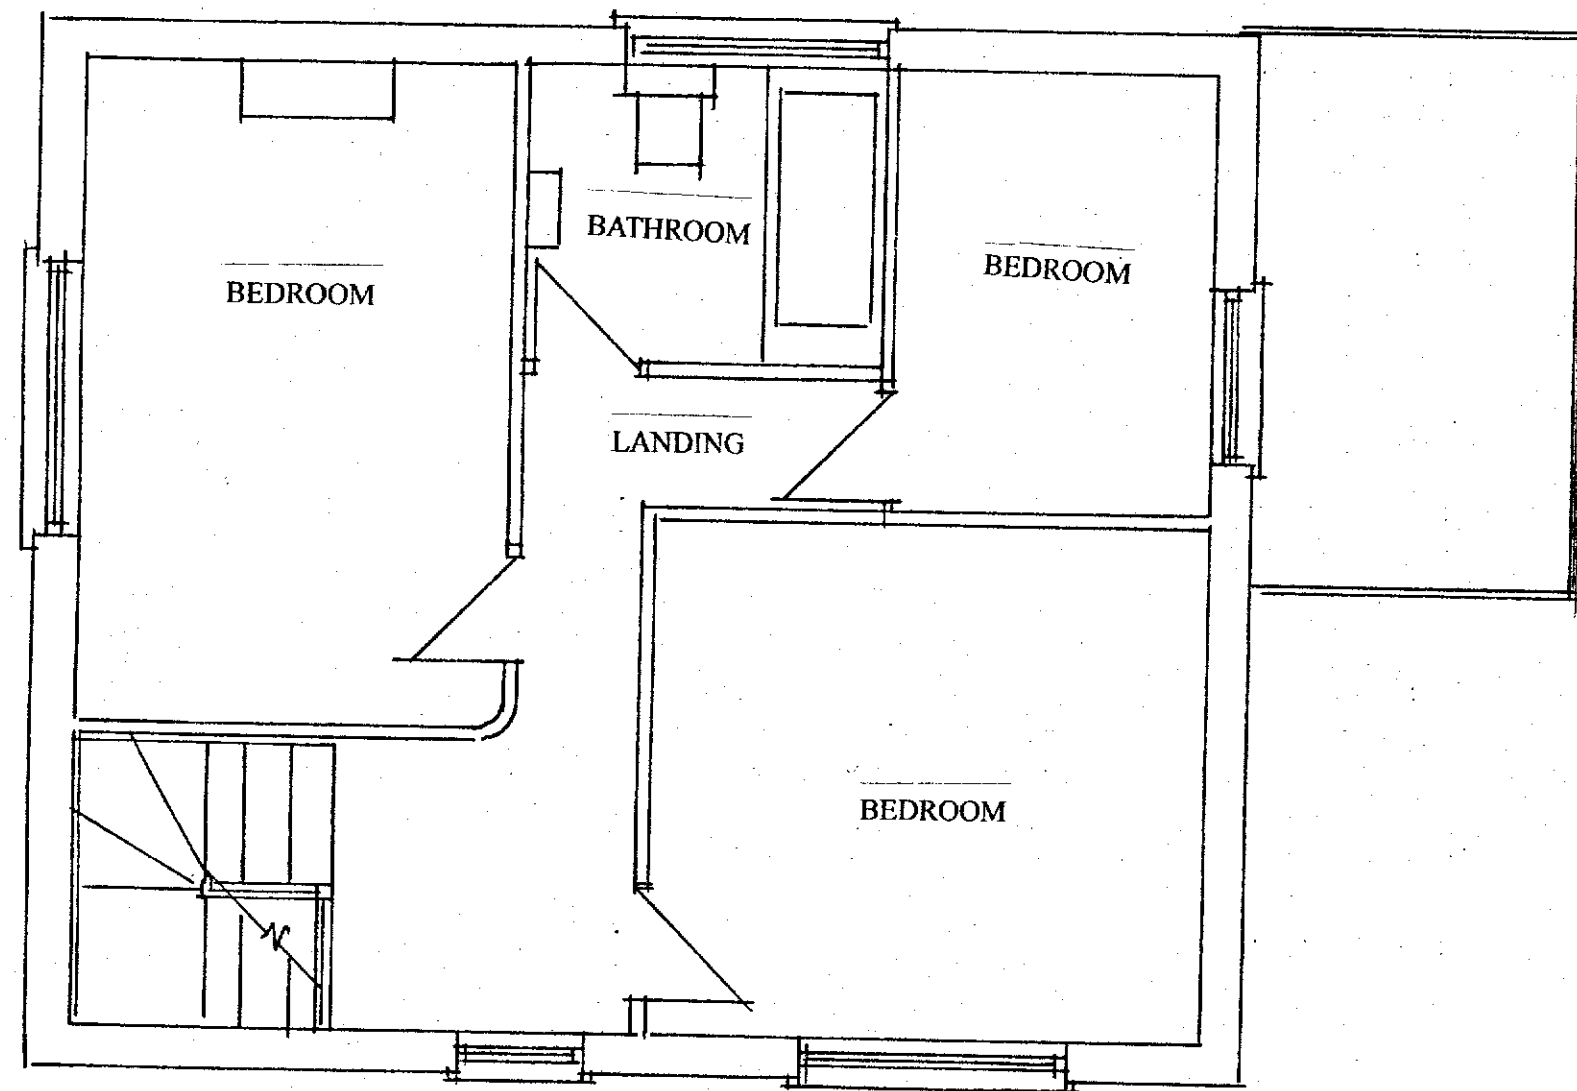

EXISTING FIRST FLOOR PLAN

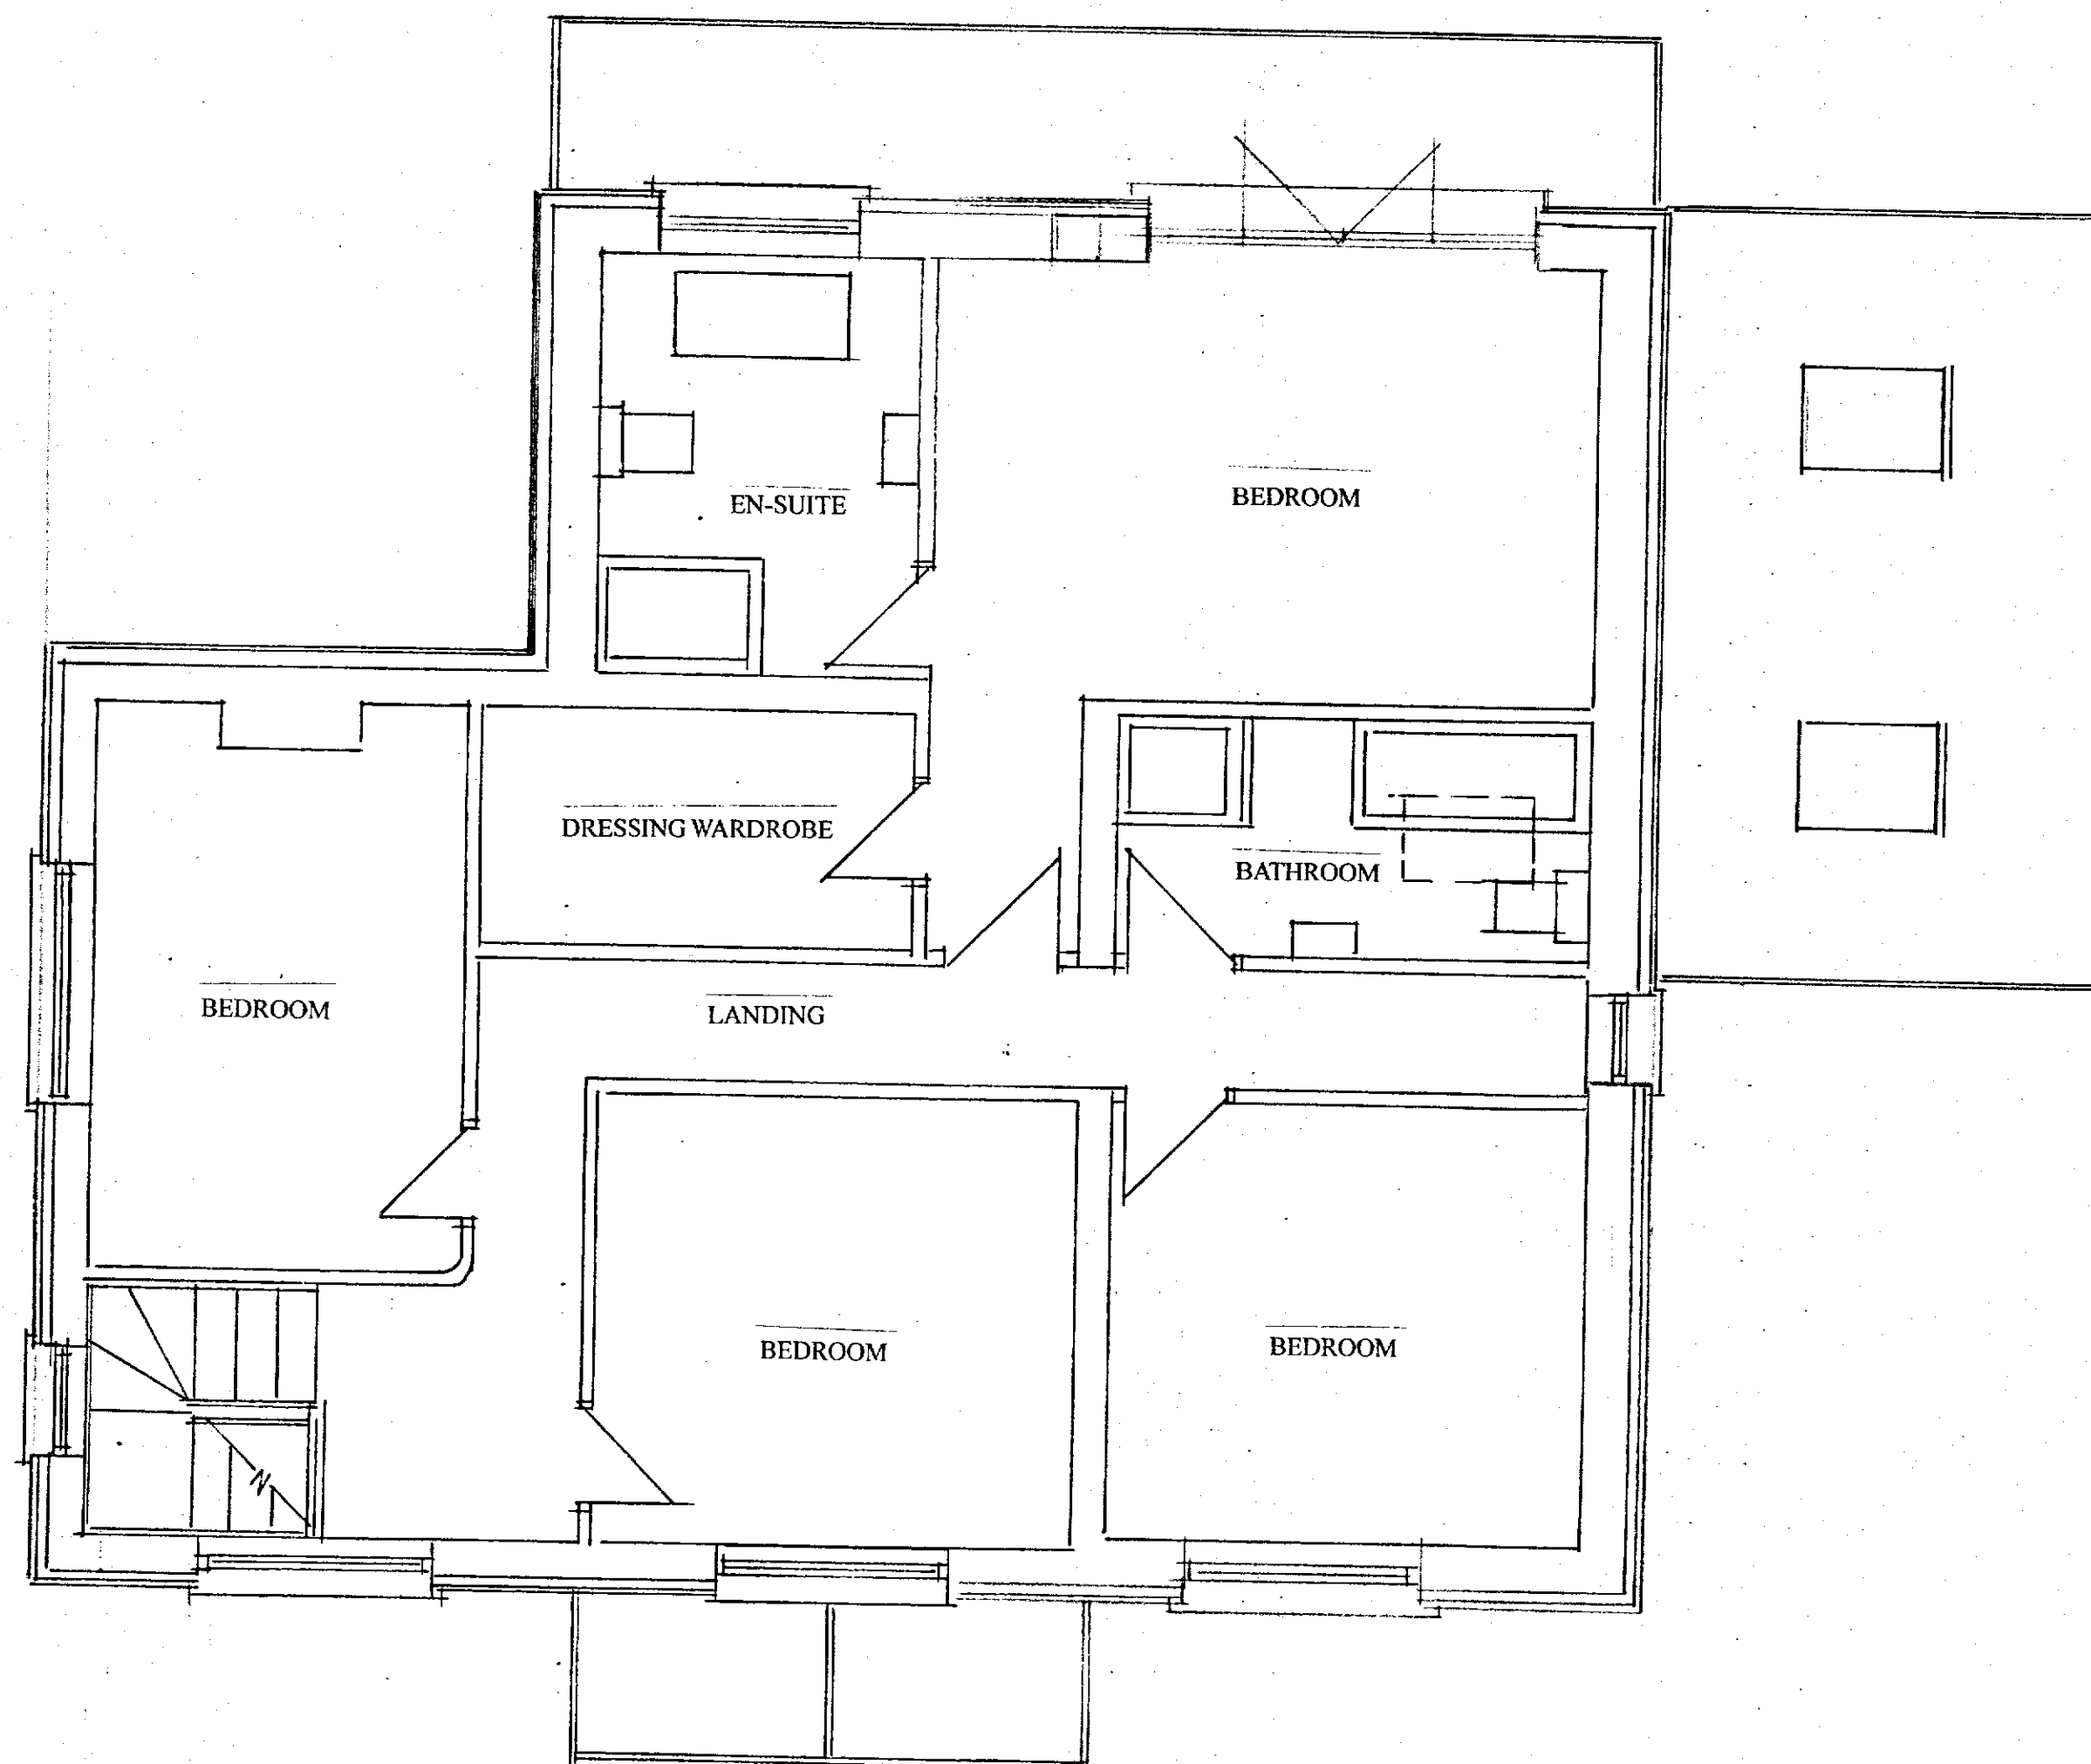

PROPOSED FIRST FLOOR PLAN

 

PROPOSED
TWO STOREY SIDE & SINGLE
STOREY REAR EXTENSION
CANOPY PORCH & INTERNAL
ALTERATIONS
EXISTING & PROPOSED FIRST
FLOOR PLANS

SITE: WATER WORKS COTTAGE
CRUCHES LANE
HIGHAM
GRAVESEND ME3 7DJ
FOR: MR & MRS HARVEY

PHILIP TAYLOR BUILDING PLANS
01622 861408

DRAWING NO B4/0512072
SCALE 1:50
DATE 20/01/25