


EXISTING ARCHITECTURE DEMOLITIONS NEW BRICK WALL NEW TIMBER FRAMED STUD WALL NEW ROOF

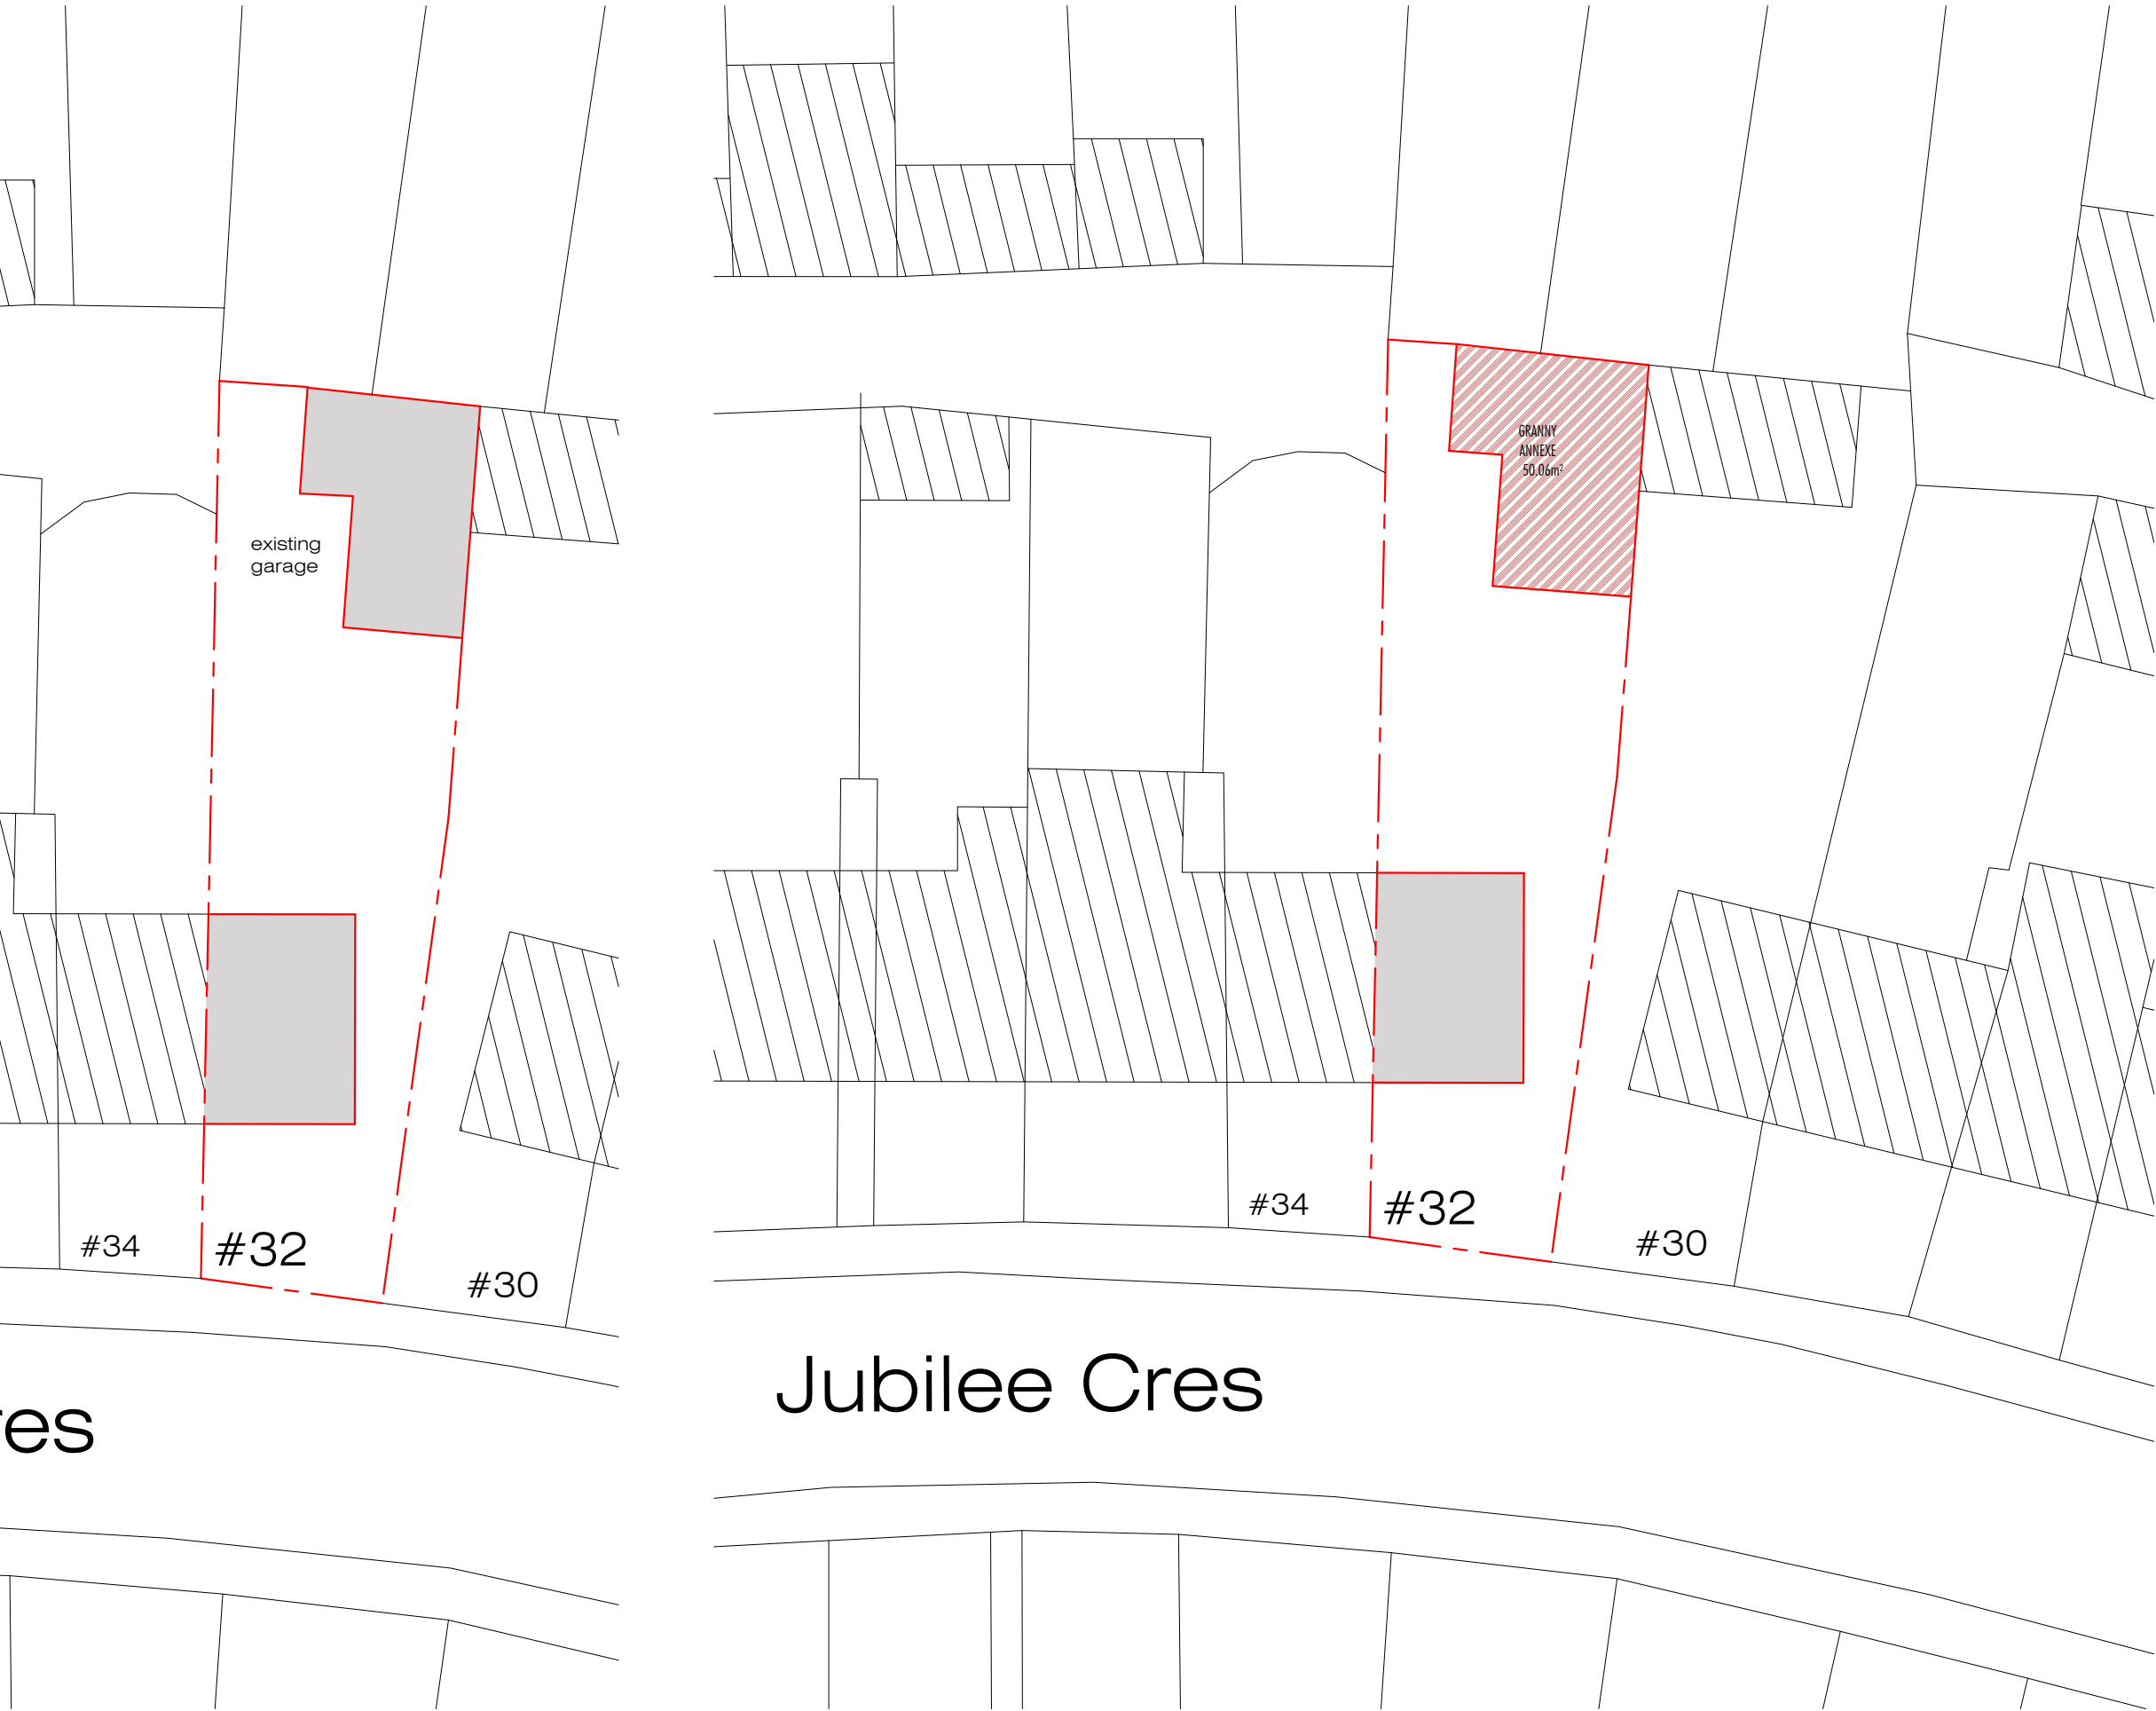


ARCHITECTURAL DESIGN:



SUITE M5 - OLD LIBRARY
ST FAITHS STREET
MAIDSTONE - KENT ME14 1LH

ALL DIMENSIONS TO BE CHECKED ON SITE.
DRAWING TO BE READ IN CONJUNCTION WITH
STRUCTURAL ENGINEERS' DRAWINGS

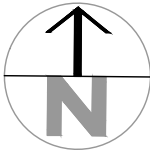

PRELIMINARY	☐	INFORMATION	☐
APPROVAL	☐	CONSTRUCTION	☐
TENDER	☐	*	☐
PLANNING	☒	*	☐
RECORD	☐	*	☐

CLIENT:

Deleshia

PROJECT ADDRESS:

#32 Jubilee Cres,
Gravesend DA12 4JF

DRAWN:	CHECKED:
FMAC	BMAC

REV	DESCRIPTION	DATE
-----	-------------	------

DRAWING TITLE:

SITE PLAN

JOB CODE 2024/470	DRAWING NUMBER A.02
DATE Nov. 26	
SCALE 1/250	