


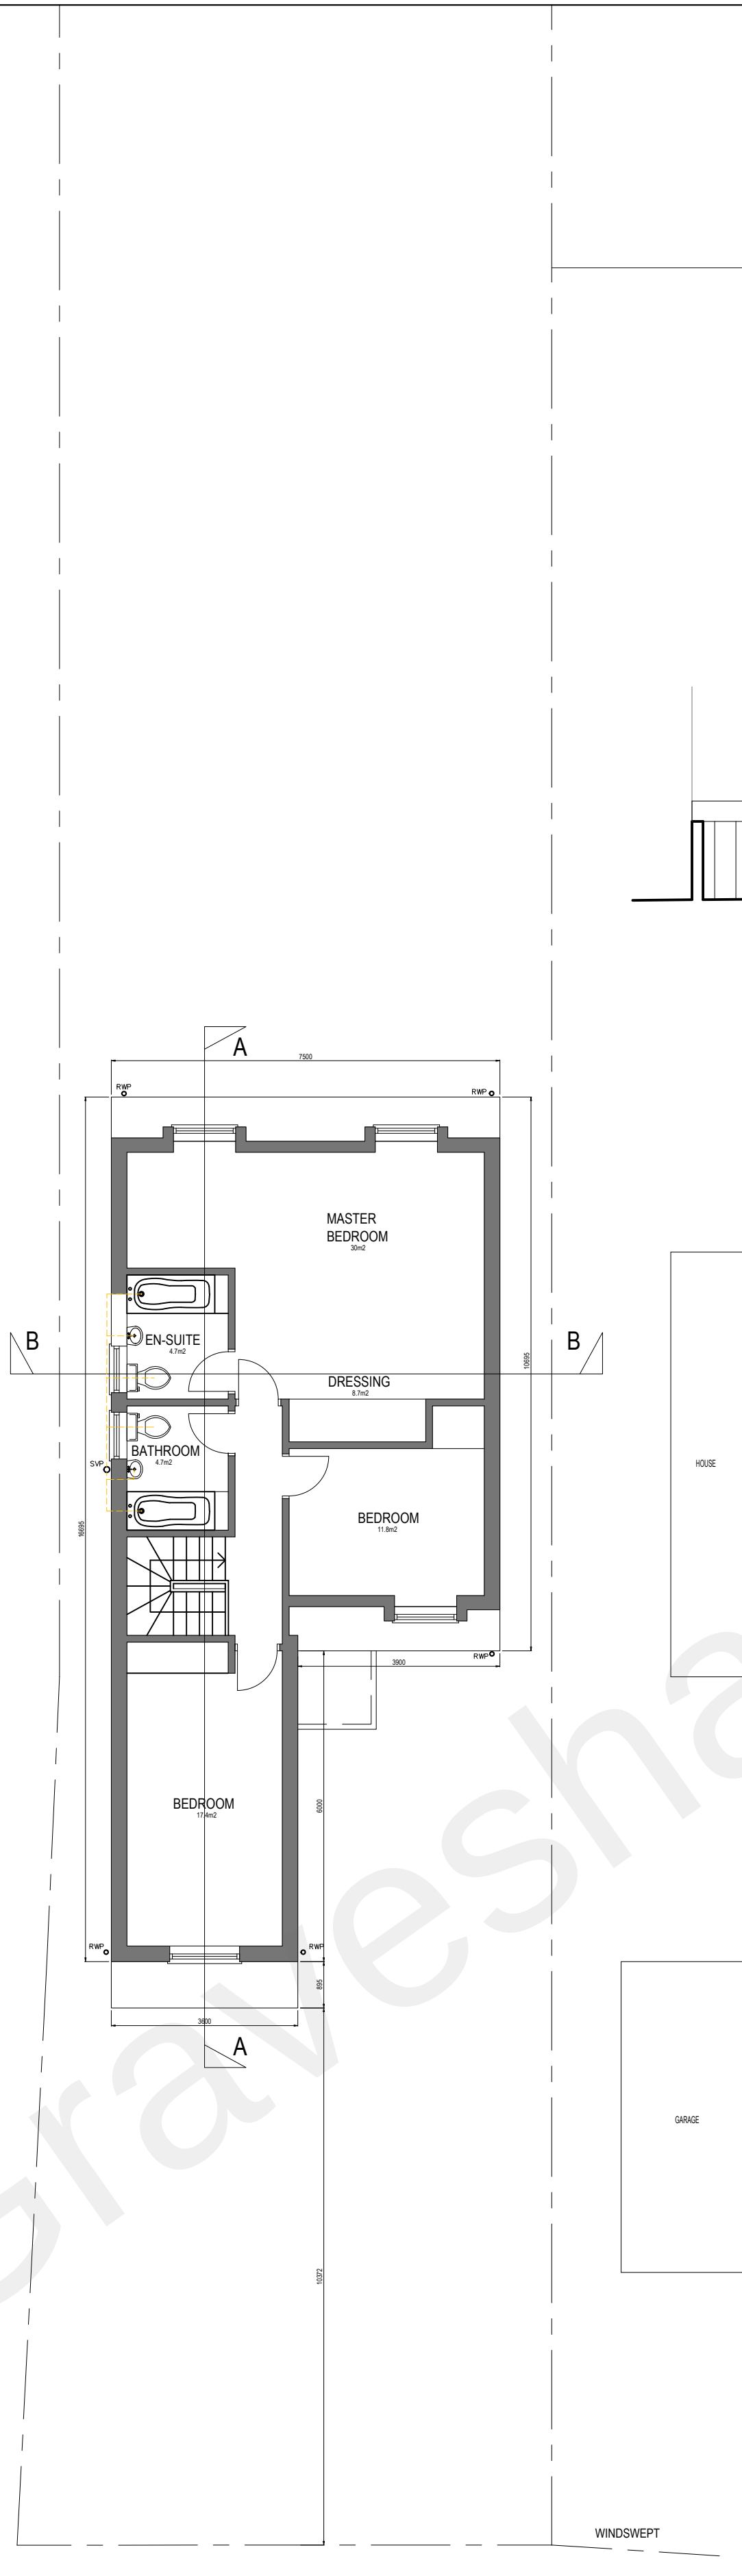


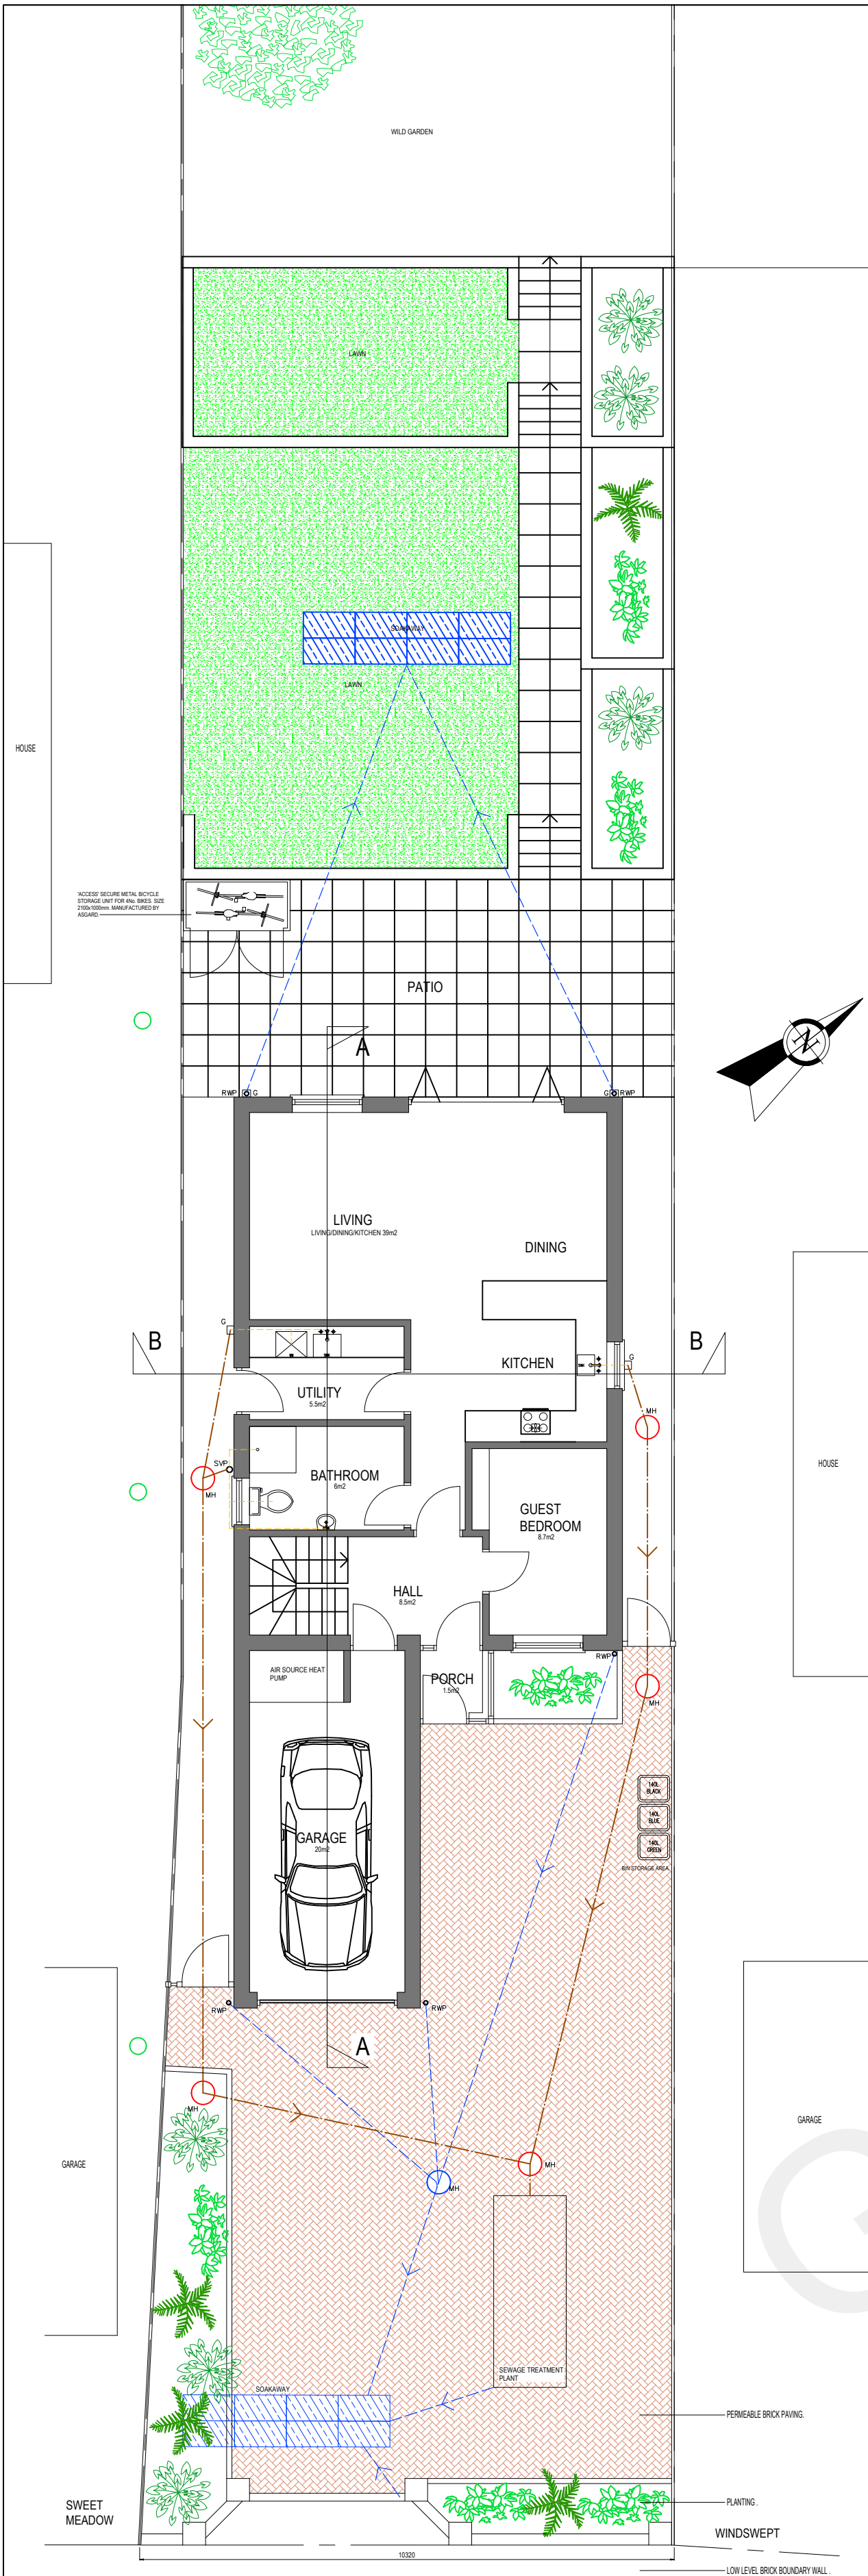


LONGITUDINAL CROSS SITE SECTIONAL ELEVATION LOOKING SOUTH WEST

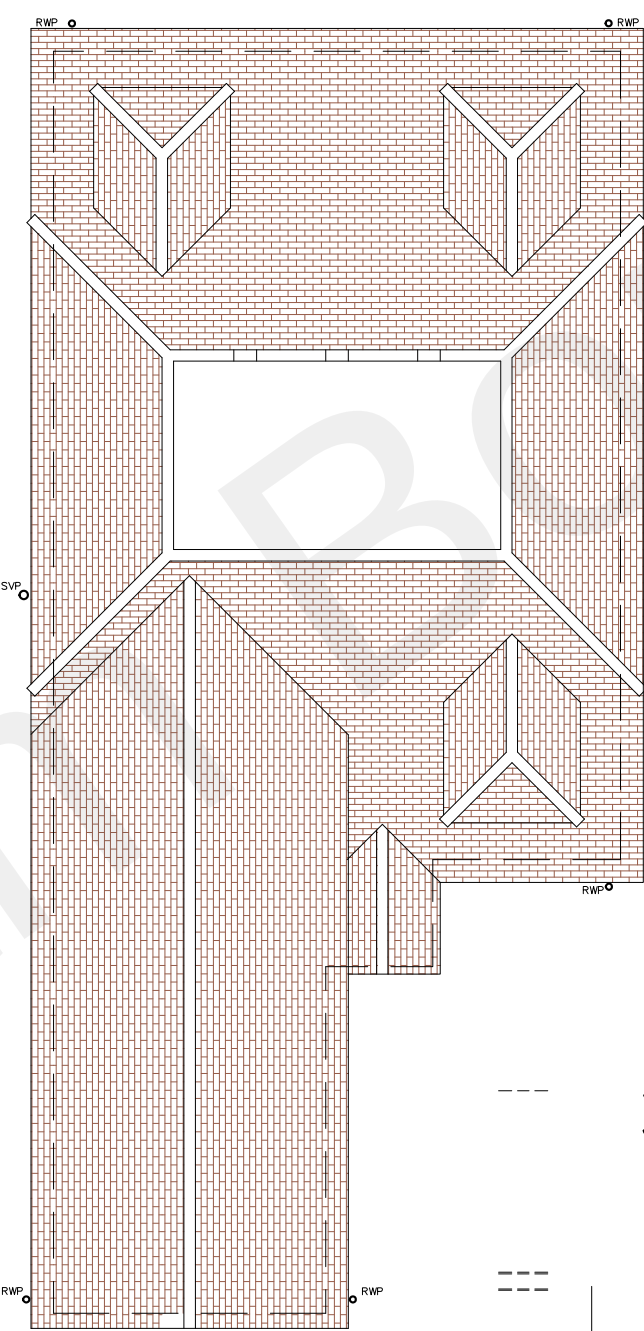

PROPOSED ROOF PLAN

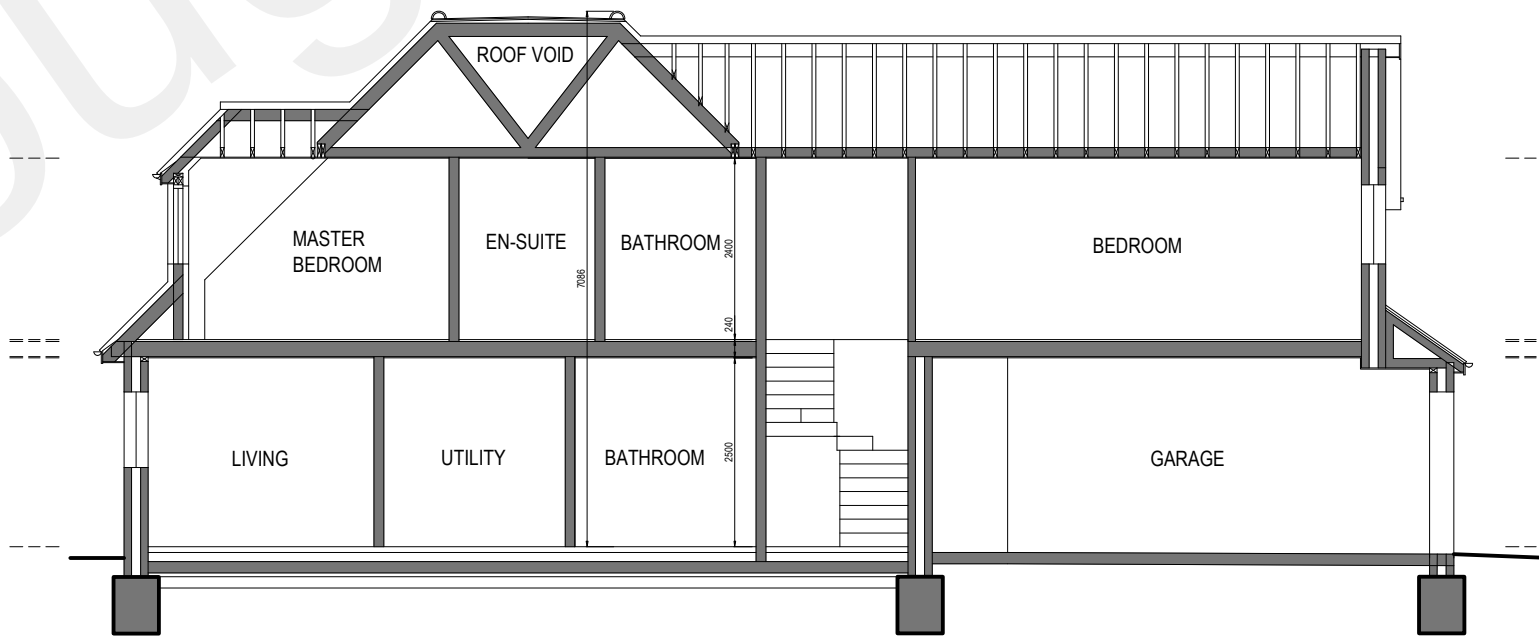


SECTION AA

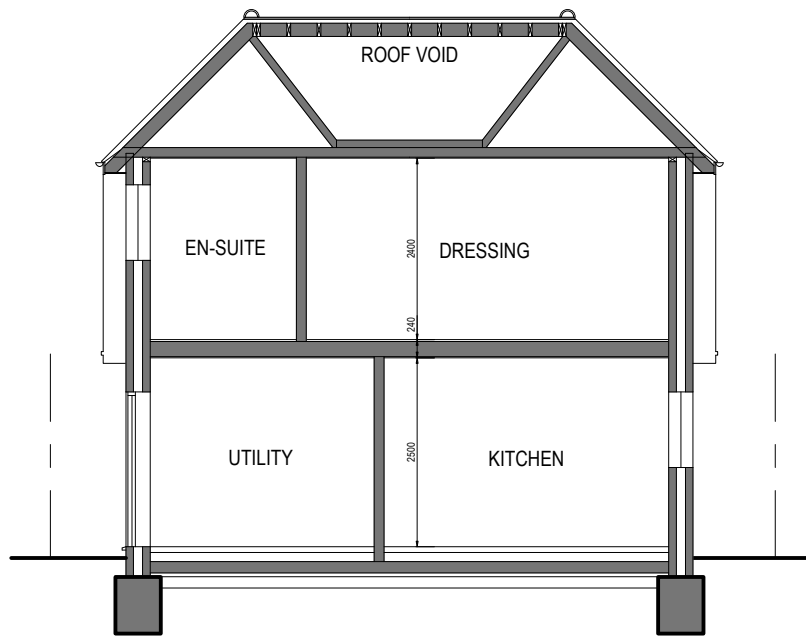

SECTION BB




FRONT ELEVATION (SOUTH EAST)

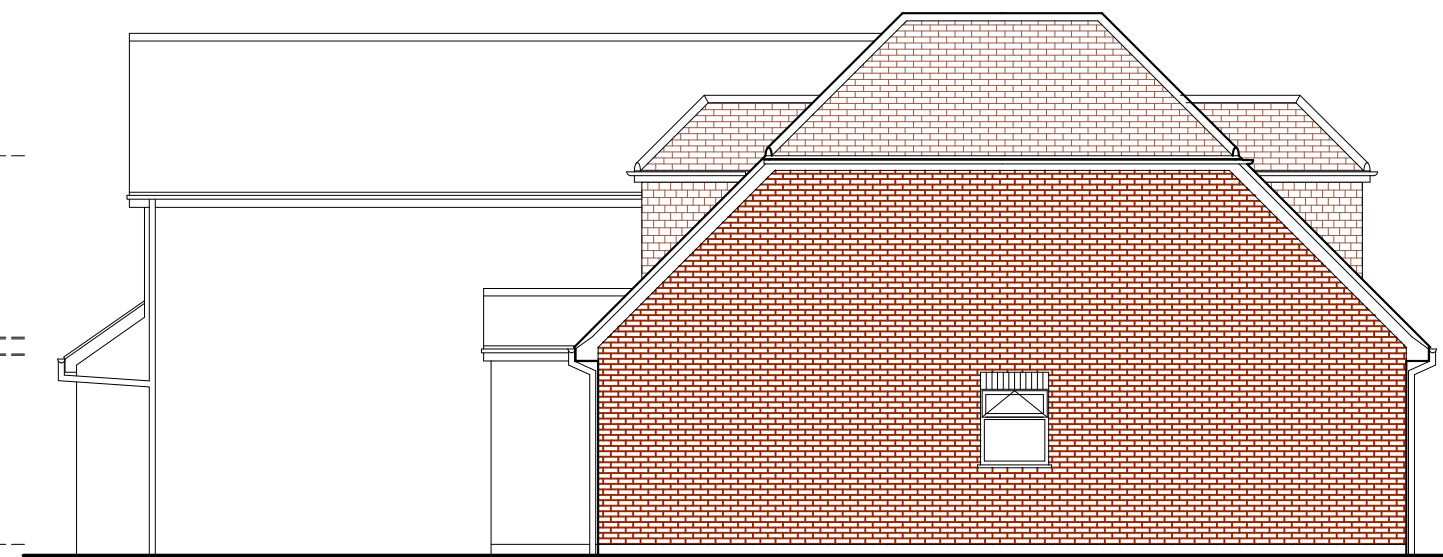

SIDE ELEVATION (NORTH EAST)



REAR ELEVATION (NORTH WEST)

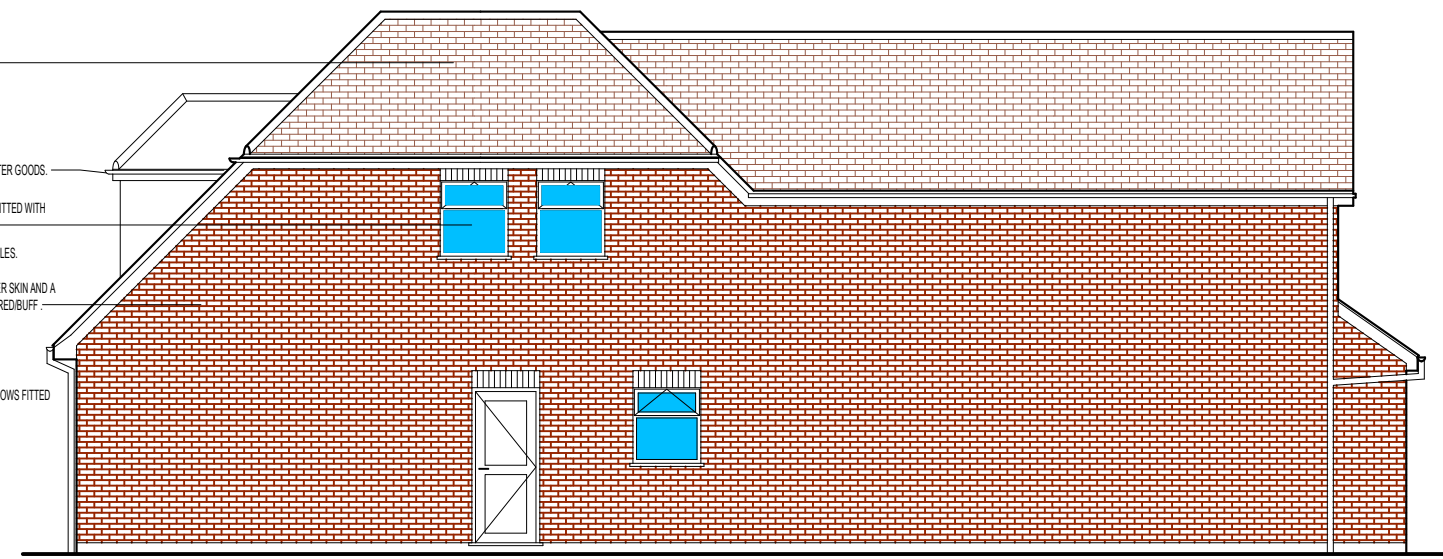

SIDE ELEVATION (SOUTH WEST)



JAMES DOLAN ARCHITECT

TEL: 07700 886043
Email: james.dolan@rtdworld.com

ROSALIE
MEADOW LANE
MEOPHAM
DA13 0UN

NEW TWO STOREY DETACHED HOUSE

PROPOSED PLANS, ELEVATIONS & SECTIONS

1:100

JUNE 2022

DRAWN BY:
JD

RML/2022/01