
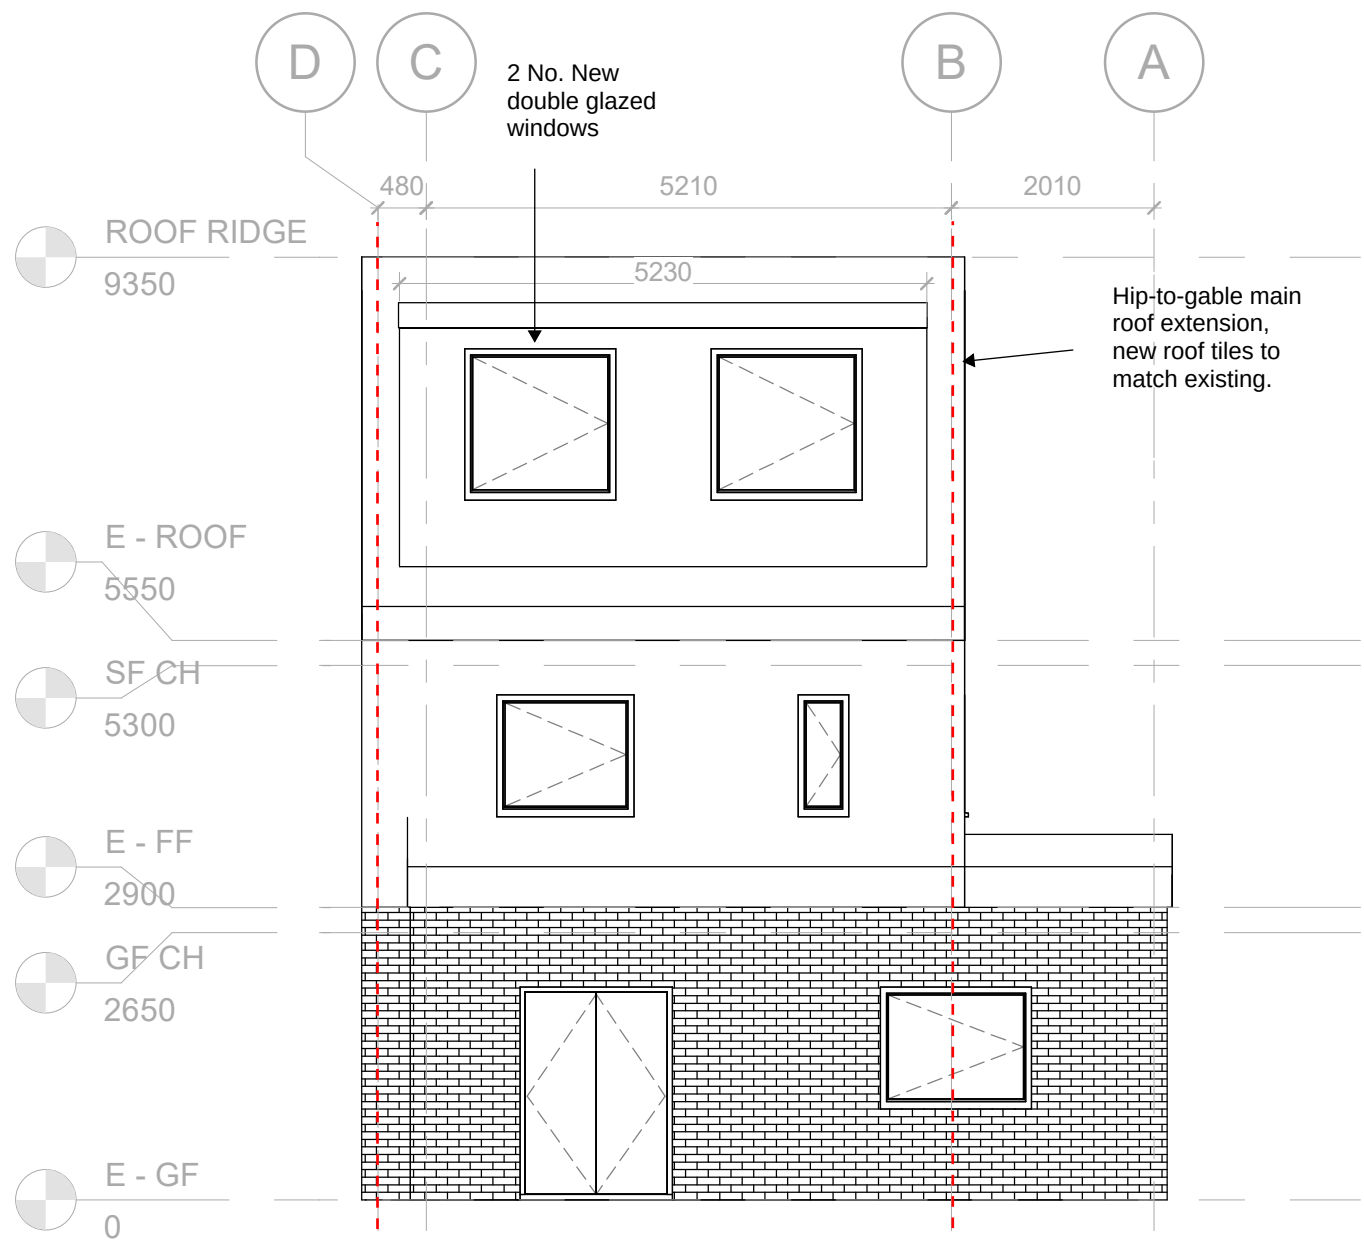


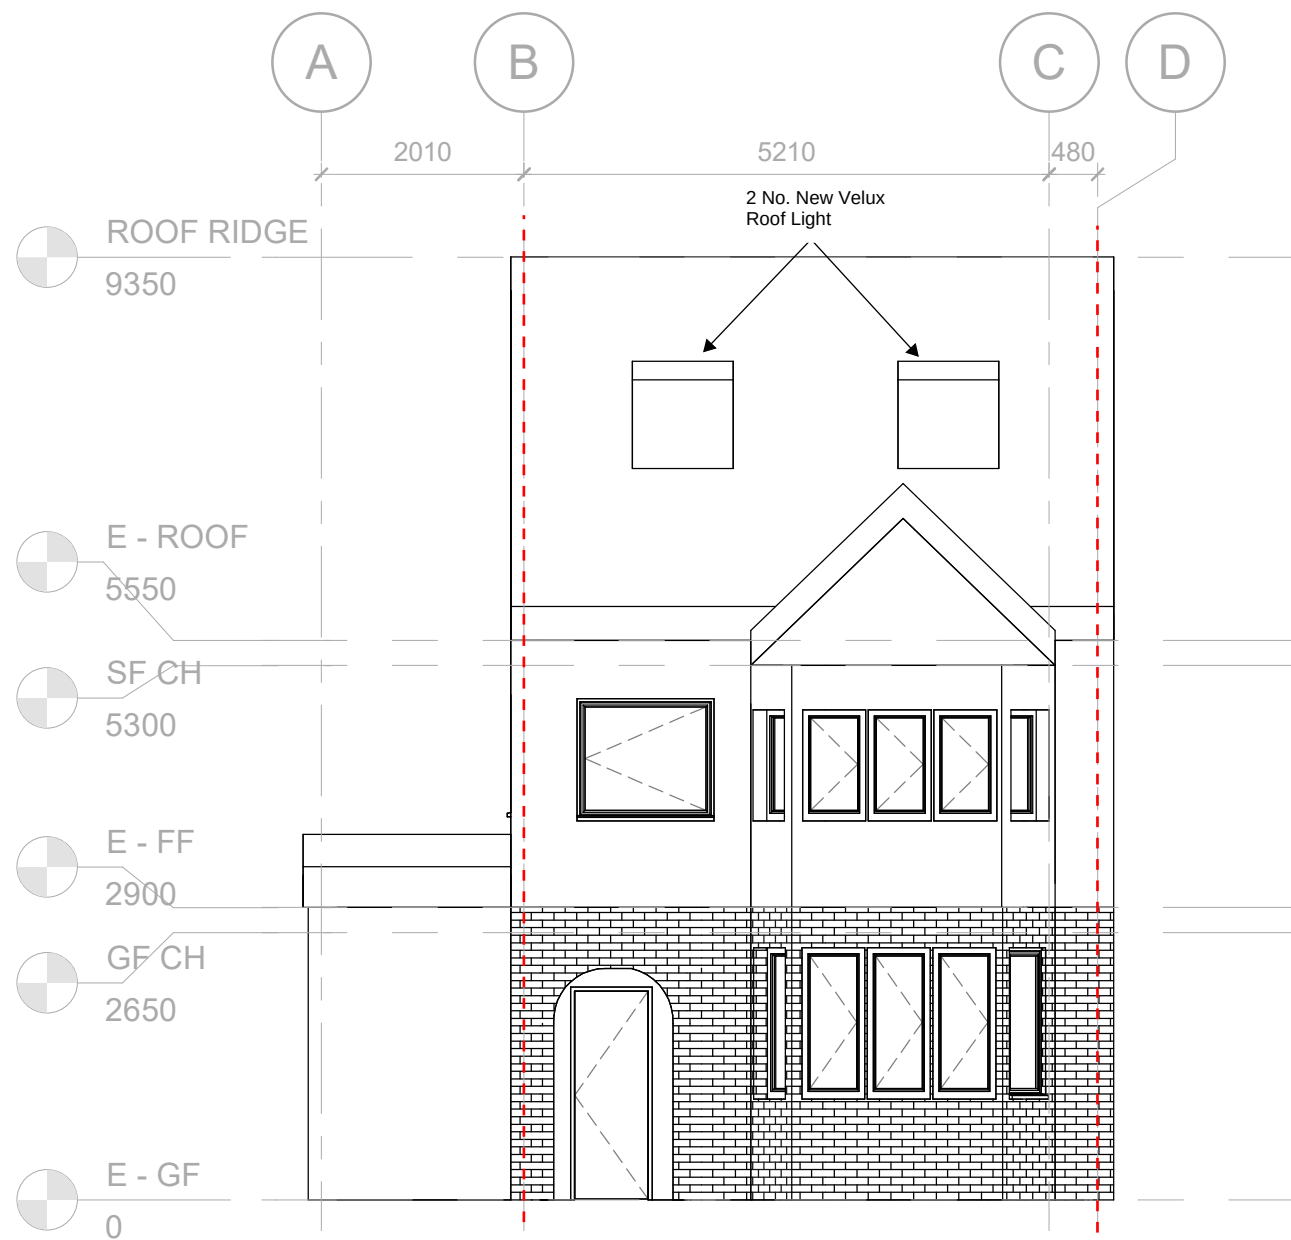

1 P - FRONT ELEVATION
1 : 75

2 P - REAR ELEVATION
1 : 75

Hip-to-gable volume calculations:

$$4.12\text{m} \times 7.8 = 32.136$$


$$3.8 / 6 = 0.633$$

$$0.633 \times 32.136 = 20.342088 \text{ m}^3$$

Loft dormer volume calculations:

Screenshot from Planning Portal website is attached separately

Total Loft Dormer Value: 20.43 m³

 

VISUAL SCALE 1:75 @ A3

Scale	1:75	Date	07/03/2025	Project name	229 Rochester Road	Sheet name	Proposed Elevations		
Drawn by	FP	Checked by	CB	Project number	229-RR-08	Rev	A	Metric	A3

Please Note

1- This drawing is not for construction. 2- All Dimension are in millimeters. 3- Dimensions are not to be scaled directly from drawings. 4- All dimensions are to be checked on site and the Architect is to be inform of any discrepancies before construction commences. 5- All references to drawings refer to current revision of that drawing.