




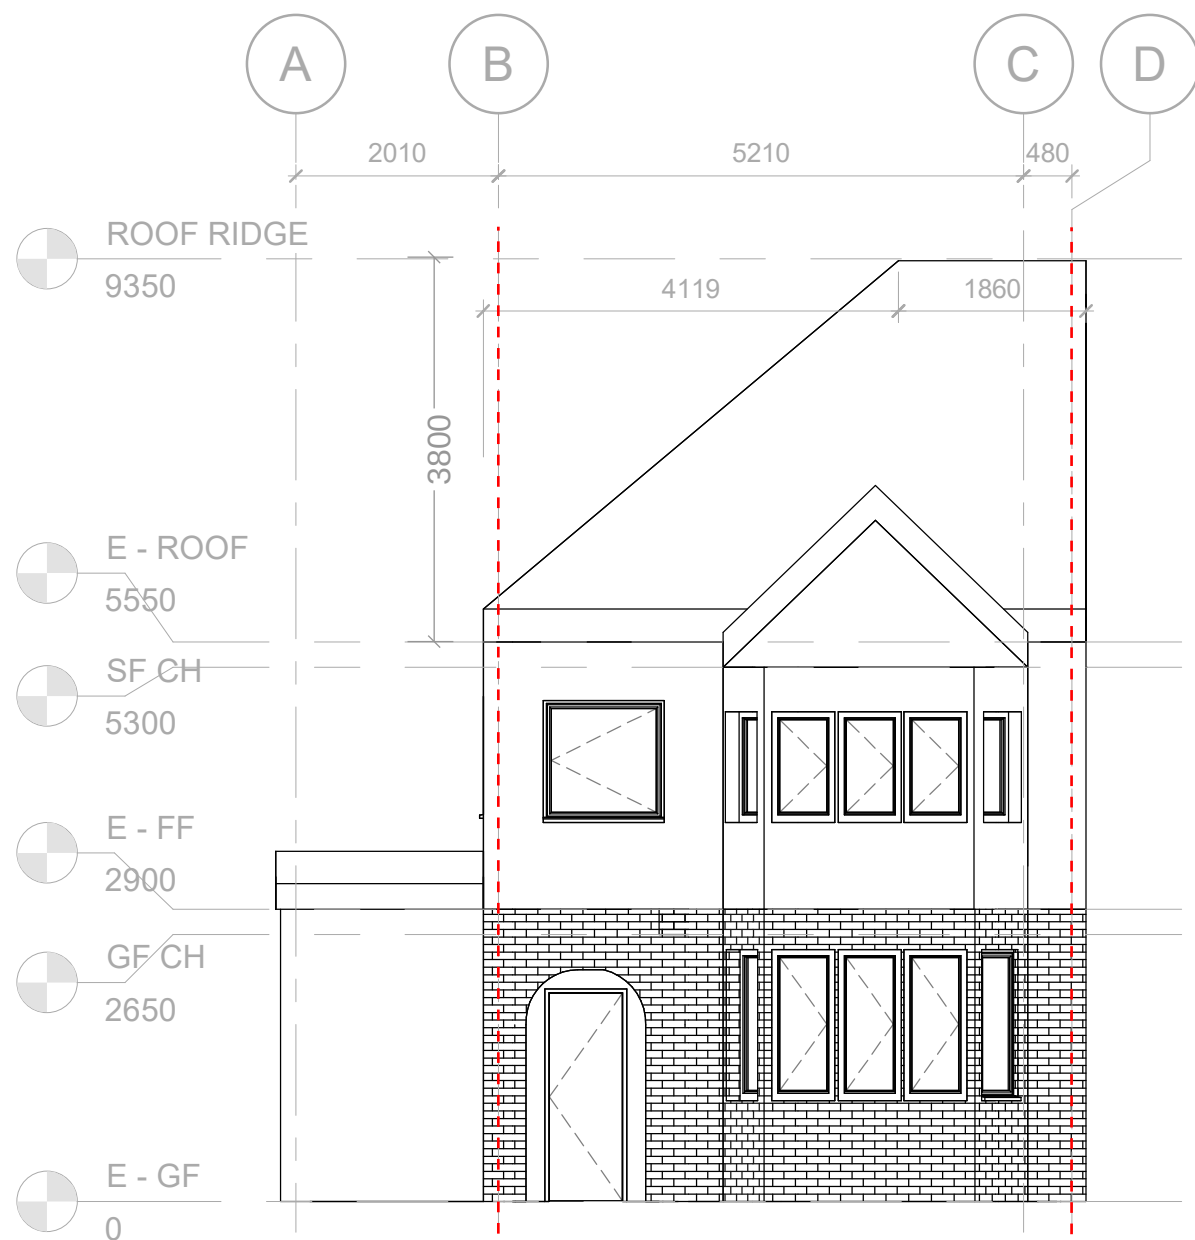

1 E - FRONT ELEVATION
1 : 75

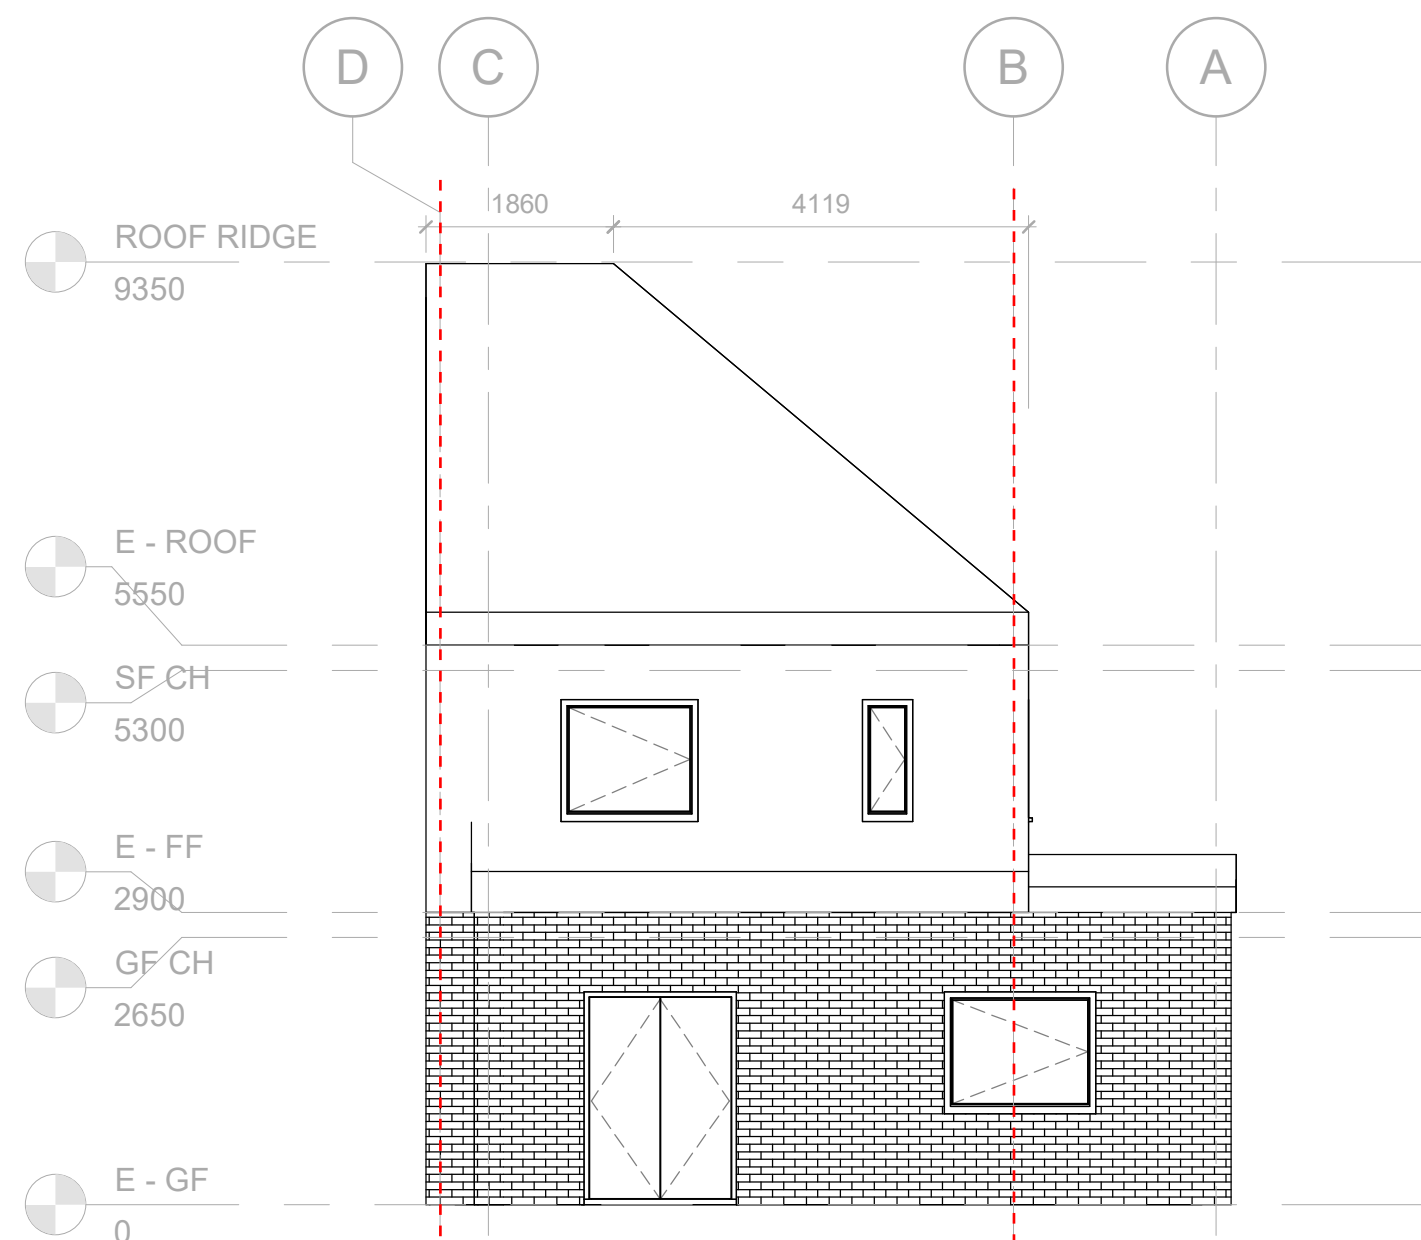

2 E - REAR ELEVATION
1 : 75

 

VISUAL SCALE 1:75 @ A3

Scale	1:75	Date	07/03/2025	Project name	229 Rochester Road	Sheet name	Existing Elevations		
Drawn by	FP	Checked by	CB	Project number	229-RR-06	Rev	A	Metric	A3

Please Note
1- This drawing is not for construction. **2-** All Dimension are in millimeters. **3-** Dimensions are not to be scaled directly from drawings. **4-** All dimensions are to be checked on site and the Architect is to be inform of any discrepancies before construction commences. **5-** All references to drawings refer to current revision of that drawing.