



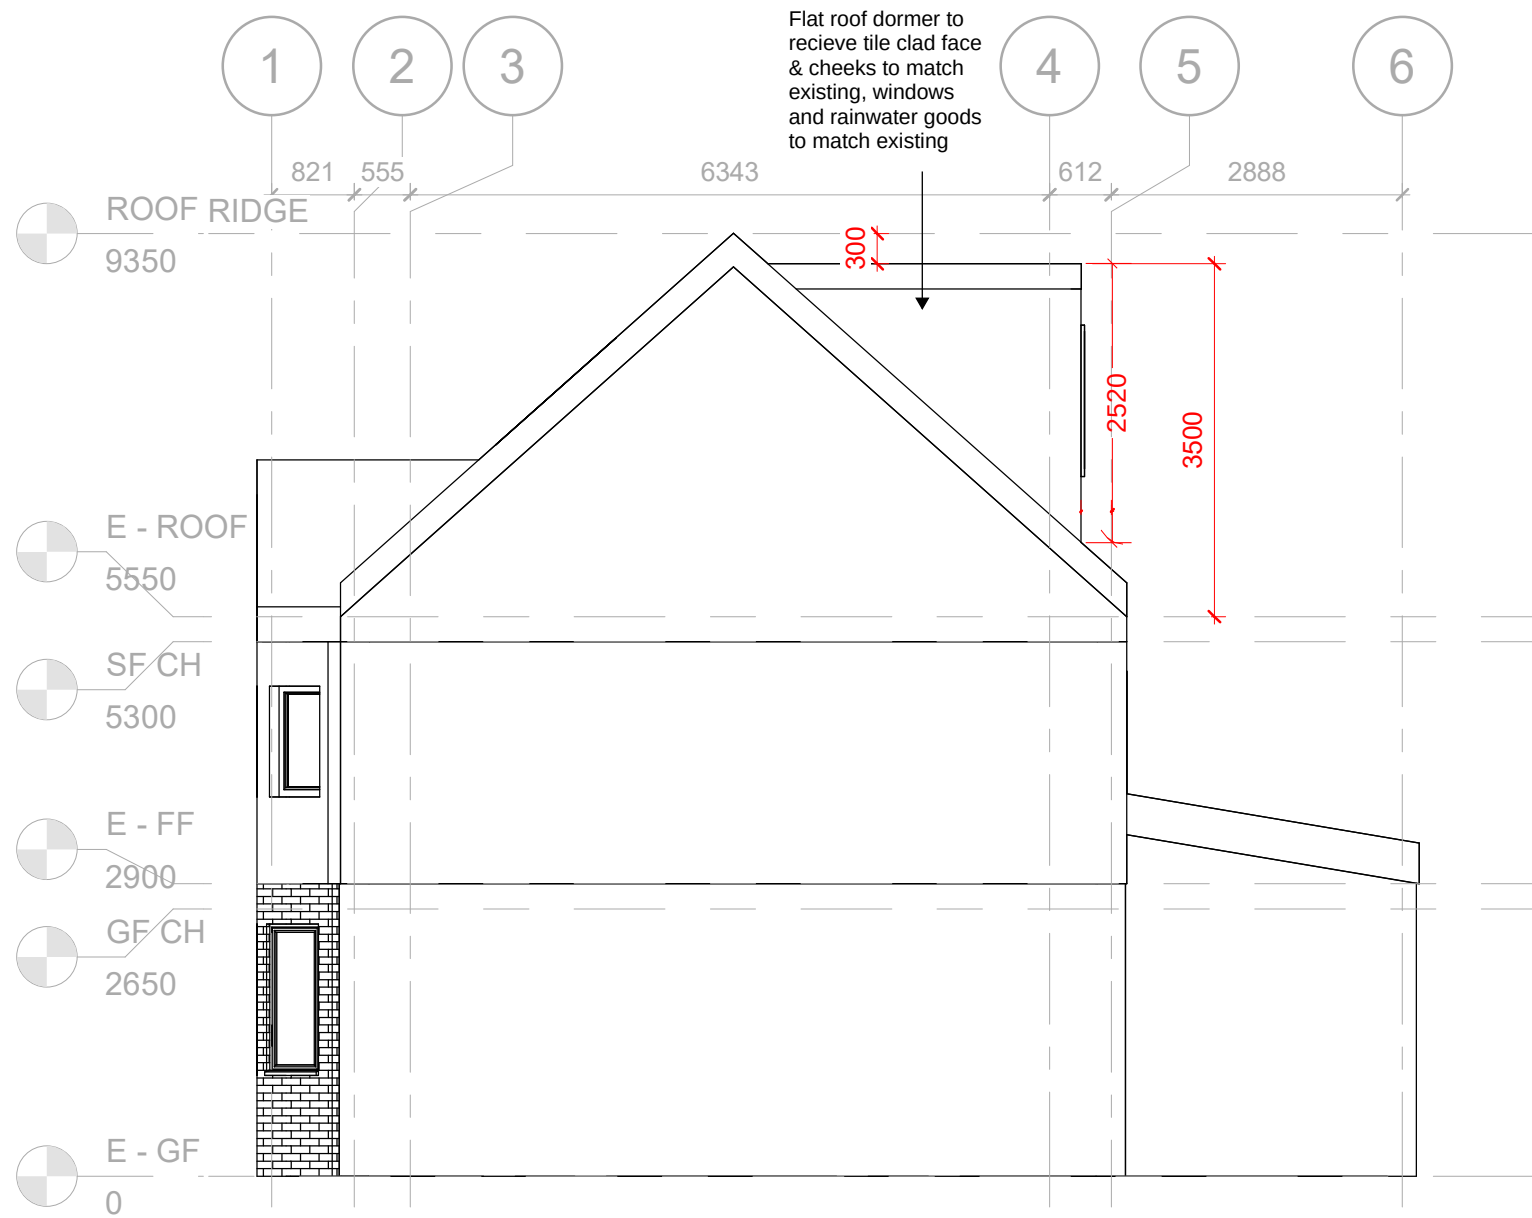

2 P - WEST ELEVATION
1 : 75

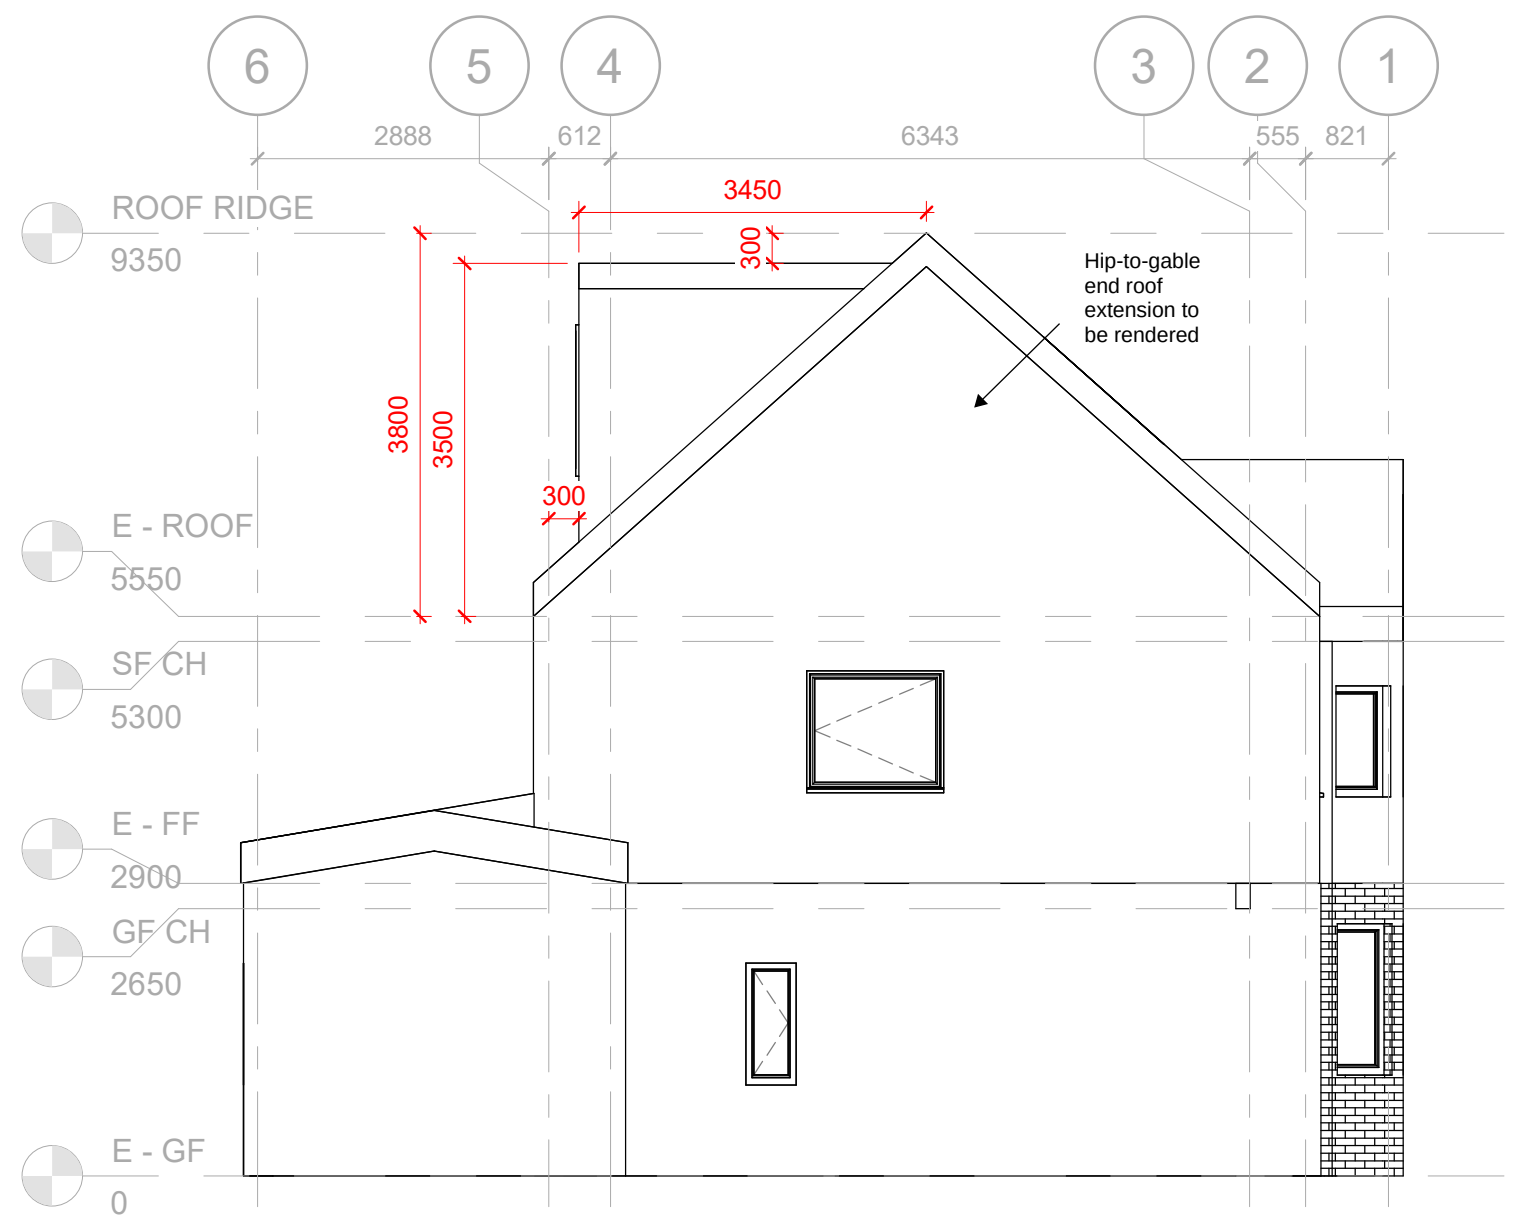

1 P - EAST ELEVATION
1 : 75

Total proposed roof volume:

Hip-to-gable: 20.342
Loft Dormer: 20.43

20.342 + 20.42 = 40.76 m³



VISUAL SCALE 1:75 @ A3

Scale	1:75	Date	07/03/2025	Project name	229 Rochester Road	Sheet name	Proposed Side Elevations		
Drawn by	FP	Checked by	CB	Project number	229-RR-09	Rev	A	Metric	A3

Please Note
1- This drawing is not for construction. 2- All Dimension are in millimeters. 3- Dimensions are not to be scaled directly from drawings. 4- All dimensions are to be checked on site and the Architect is to be inform of any discrepancies before construction commences. 5- All references to drawings refer to current revision of that drawing.