




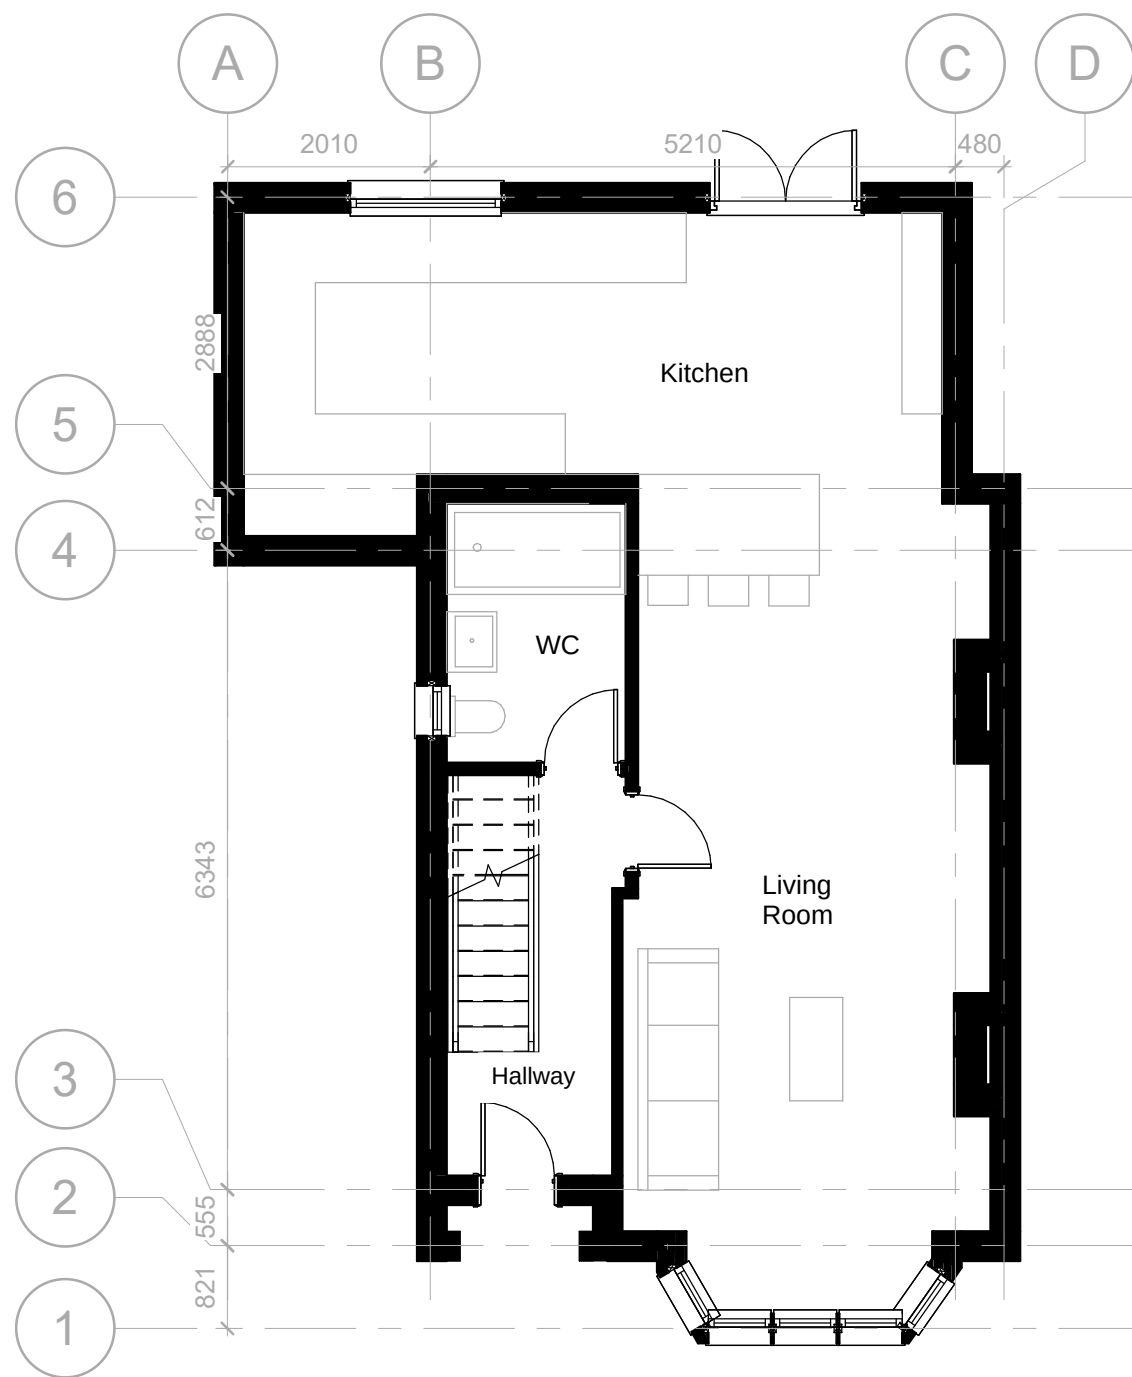

**1 E - GF**  
1 : 75

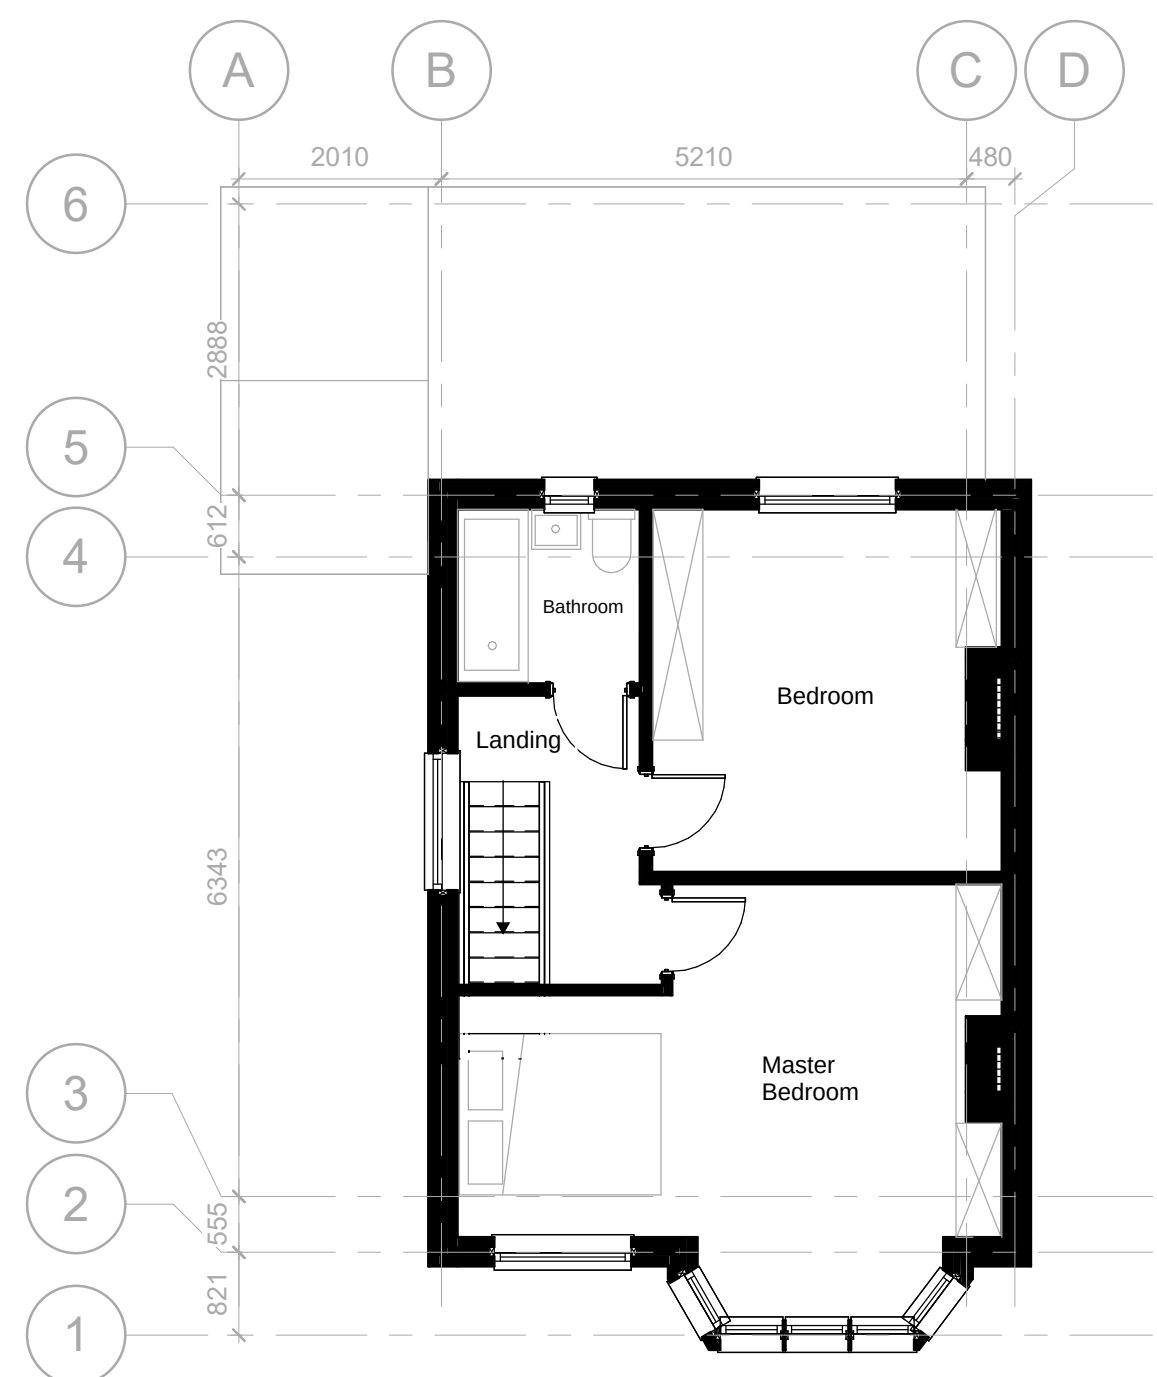

**2 E - FF**  
1 : 75

 

VISUAL SCALE 1:75 @ A3

|          |      |            |            |                |                    |            |                      |        |    |
|----------|------|------------|------------|----------------|--------------------|------------|----------------------|--------|----|
| Scale    | 1:75 | Date       | 07/03/2025 | Project name   | 229 Rochester Road | Sheet name | Existing Floor Plans |        |    |
| Drawn by | FP   | Checked by | CB         | Project number | 229-RR-01          | Rev        | A                    | Metric | A3 |

**Please Note**  
1- This drawing is not for construction. 2- All Dimension are in millimeters. 3- Dimensions are not to be scaled directly from drawings. 4- All dimensions are to be checked on site and the Architect is to be inform of any discrepancies before construction commences. 5- All references to drawings refer to current revision of that drawing.