





EXISTING FRONT ELEVATION




EXISTING SIDE ELEVATION

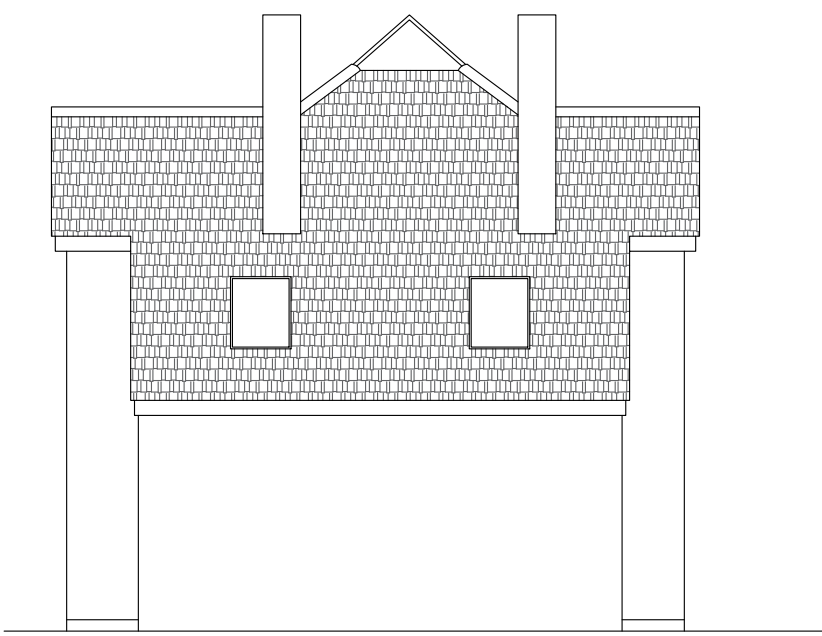


EXISTING REAR ELEVATION

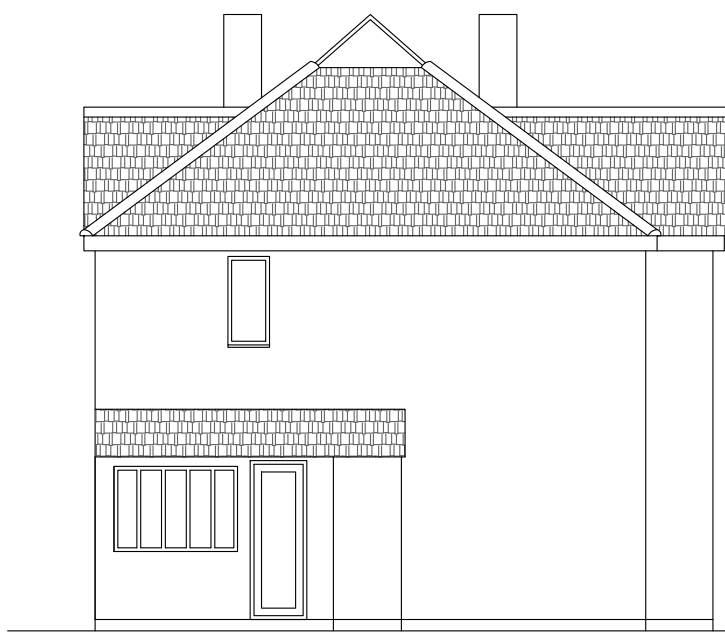


EXISTING END ELEVATION

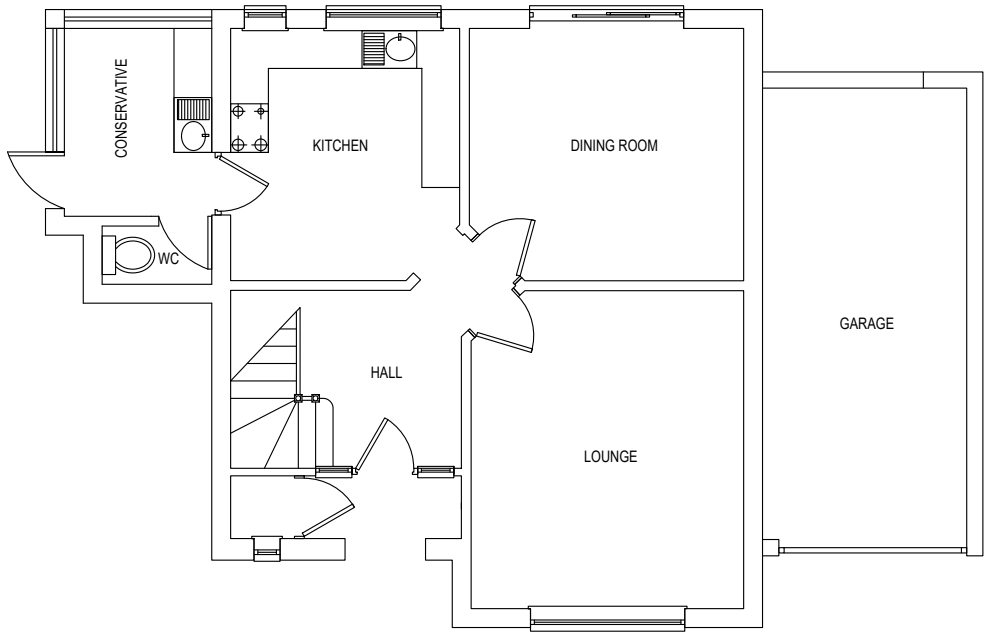


EXISTING GROUND FLOOR PLAN

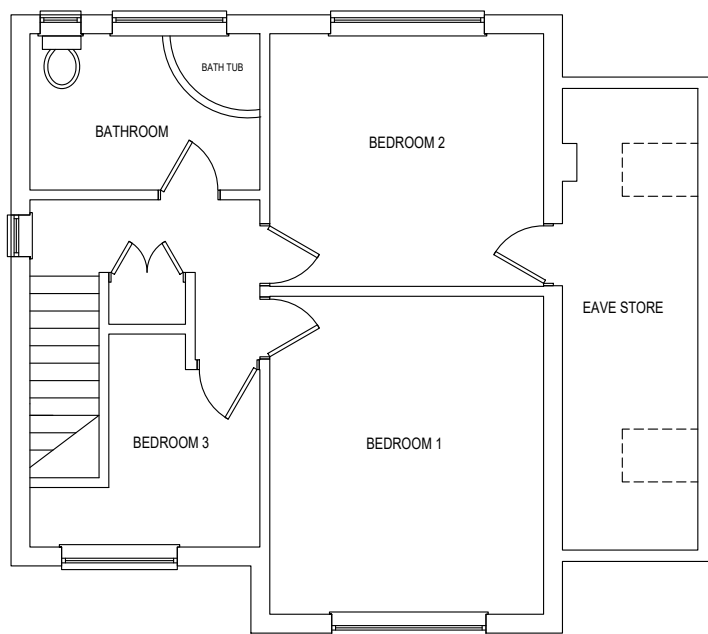

EXISTING FIRST FLOOR PLAN

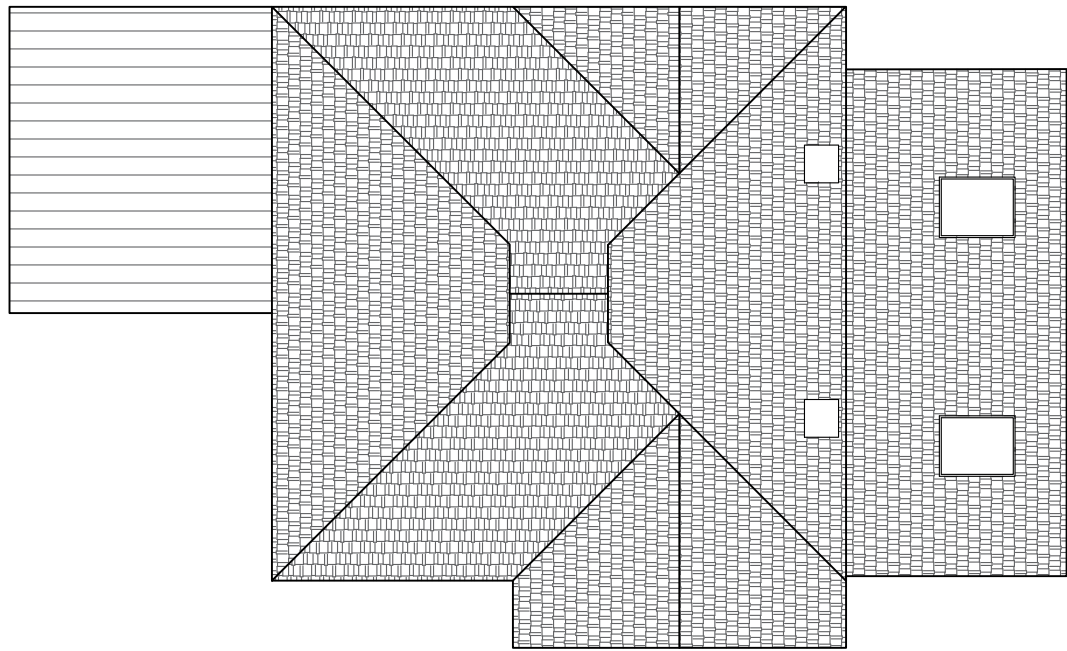

EXISTING ROOF PLAN

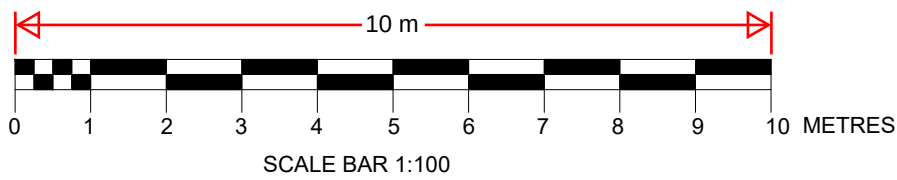

NOTES:
All dimensions are to be checked on site and measurements checked prior to works being carried out.
Contractor and Client are to ensure Compliance with C.D.M. Health and Safety Regulations and with C.D.M. Health and Safety Regulations and Party Wall Agreements where Applicable and to ensure all permissions have been obtained prior to any works commencing.
Any works carried out prior to necessary approvals being obtained will be at the owner's own risk and expense.

Rev	Date	By	Chkd	Description

Site Address
**66, WINDSOR ROAD,
GRAVESEND, KENT, DA12 5BN**

Job Title
**SINGLE STOREY REAR
EXTENSION**



**KOVIL
CONSULTANCY**
172, Blackfen Road,
Sidecup, Kent
DA15 8PT
Mob: 07507236300
sutha@kovilgroups.co.uk

Scale : 1:100 @ A1	Date : 28/01/2025
------------------------------	-----------------------------

Drawing Title :
**EXISTING FLOOR PLAN,
ELEVATIONS & ROOF PLAN**

Drawing No : 66 - DA12 5BN - 000001	Rev. A 01
---	---------------------