


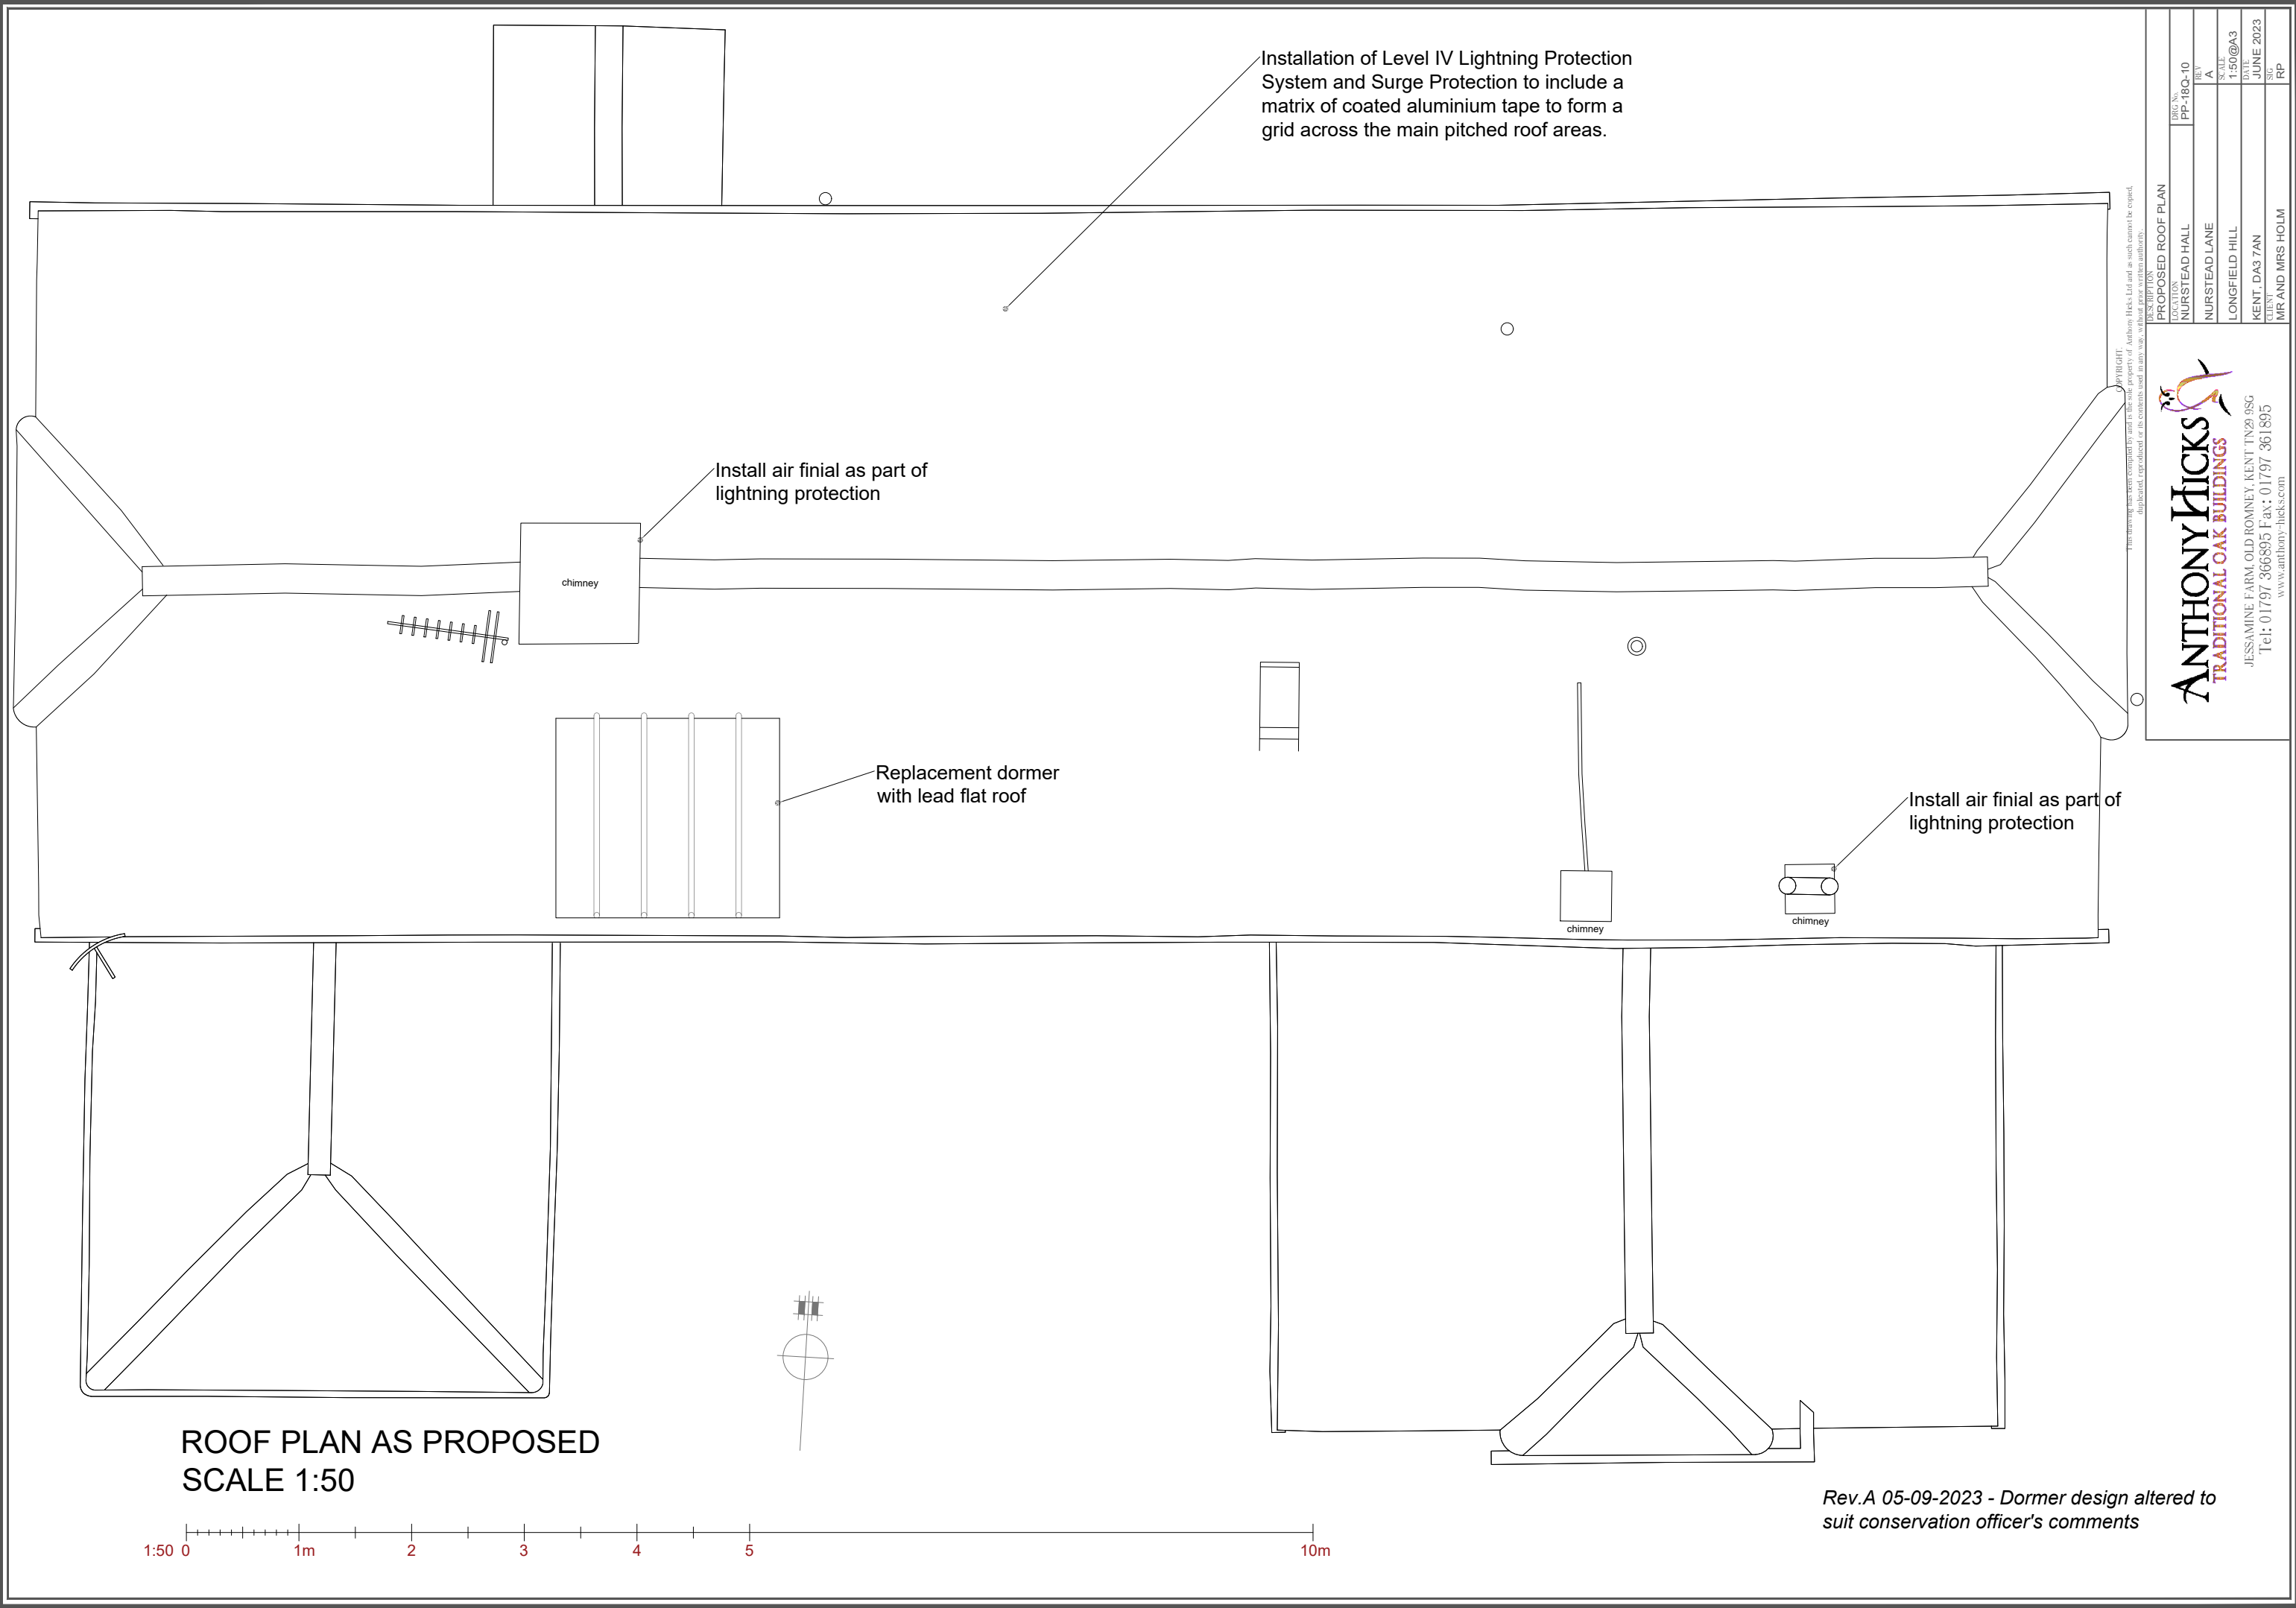

Installation of Level IV Lightning Protection System and Surge Protection to include a matrix of coated aluminium tape to form a grid across the main pitched roof areas.

Install air finial as part of lightning protection

Replacement dormer with lead flat roof

Install air finial as part of lightning protection

ROOF PLAN AS PROPOSED  
SCALE 1:50



Rev.A 05-09-2023 - Dormer design altered to suit conservation officer's comments

**ANTHONY HICKS**  
TRADITIONAL OAK BUILDINGS

JESSAMINE FARM, OLD ROMNEY, KENT TN29 9SG  
Tel: 01797 366895 Fax: 01797 361895  
www.anthonyhicks.com

| PROPOSED ROOF PLAN |                 |
|--------------------|-----------------|
| LOCATION           | NURSTEAD HALL   |
| REV                | A               |
| SCALE              | 1:50@A3         |
| DATE               | JUNE 2023       |
| DRAWN BY           | MR AND MRS HOLM |
| REV                | RP              |