


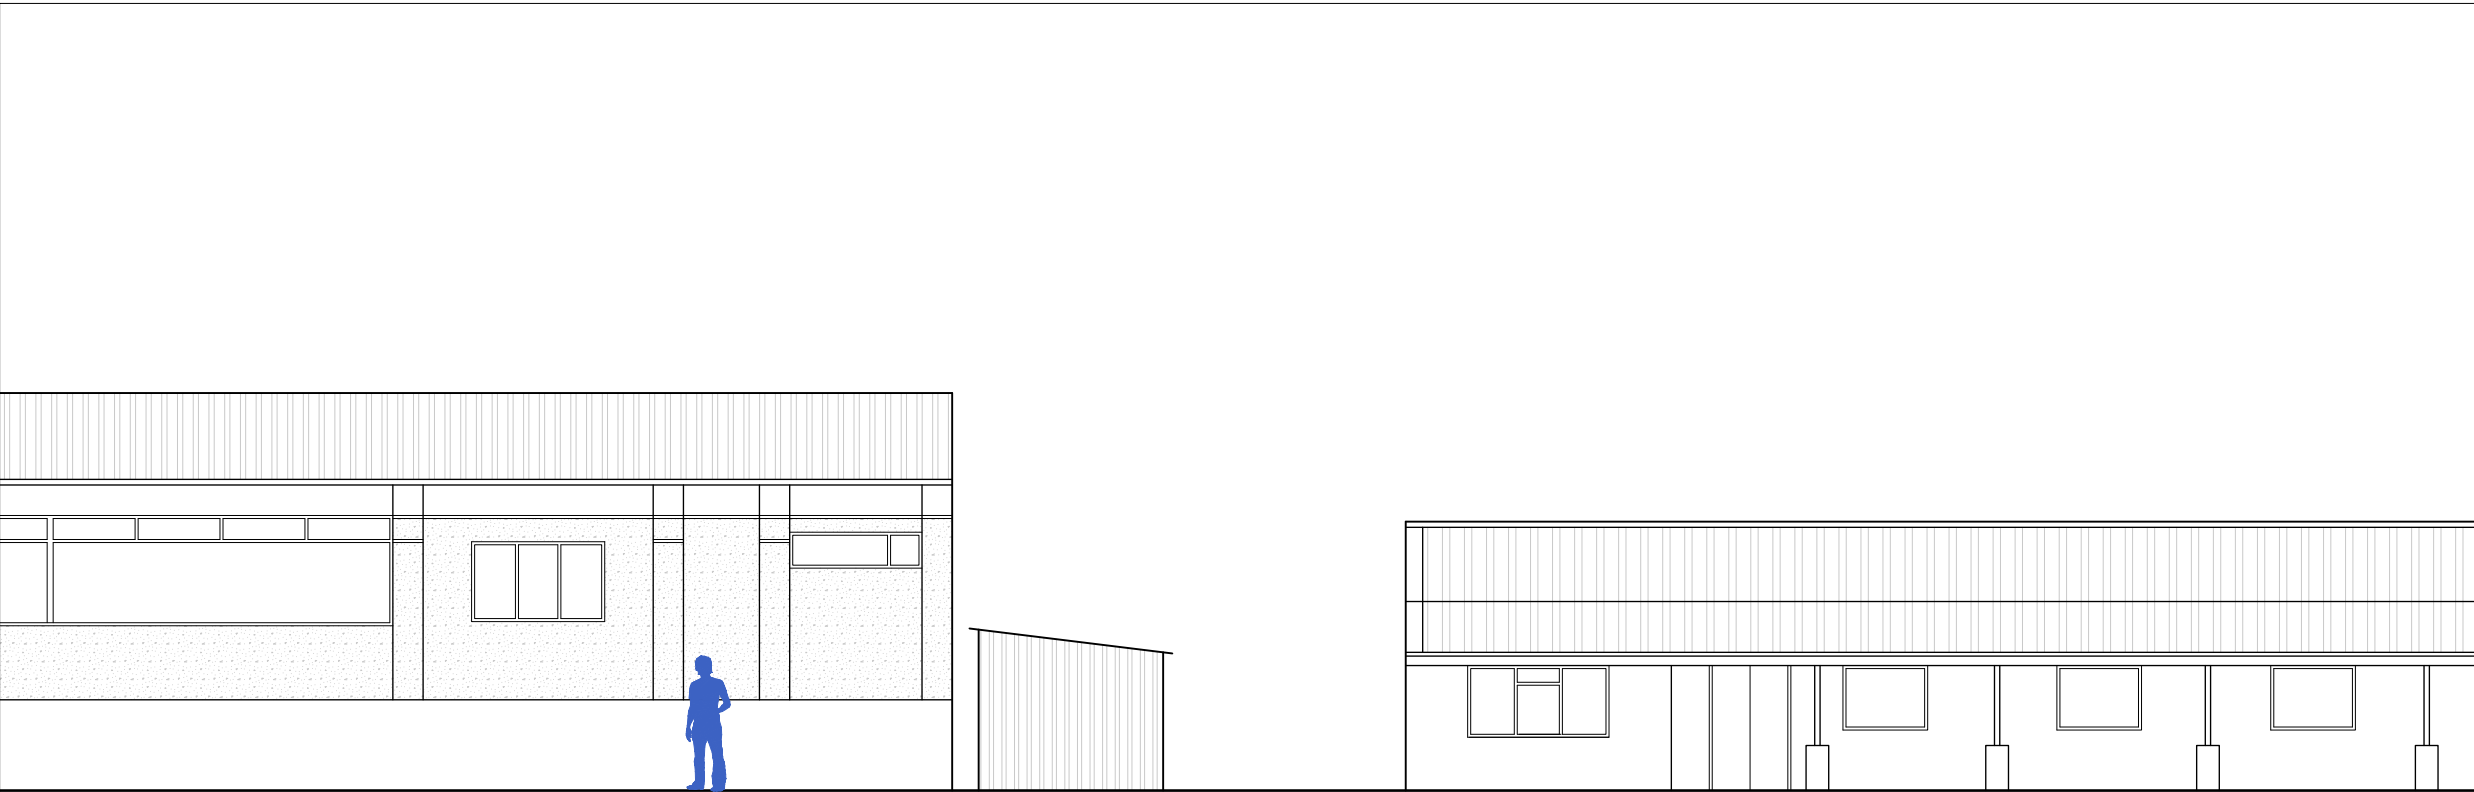


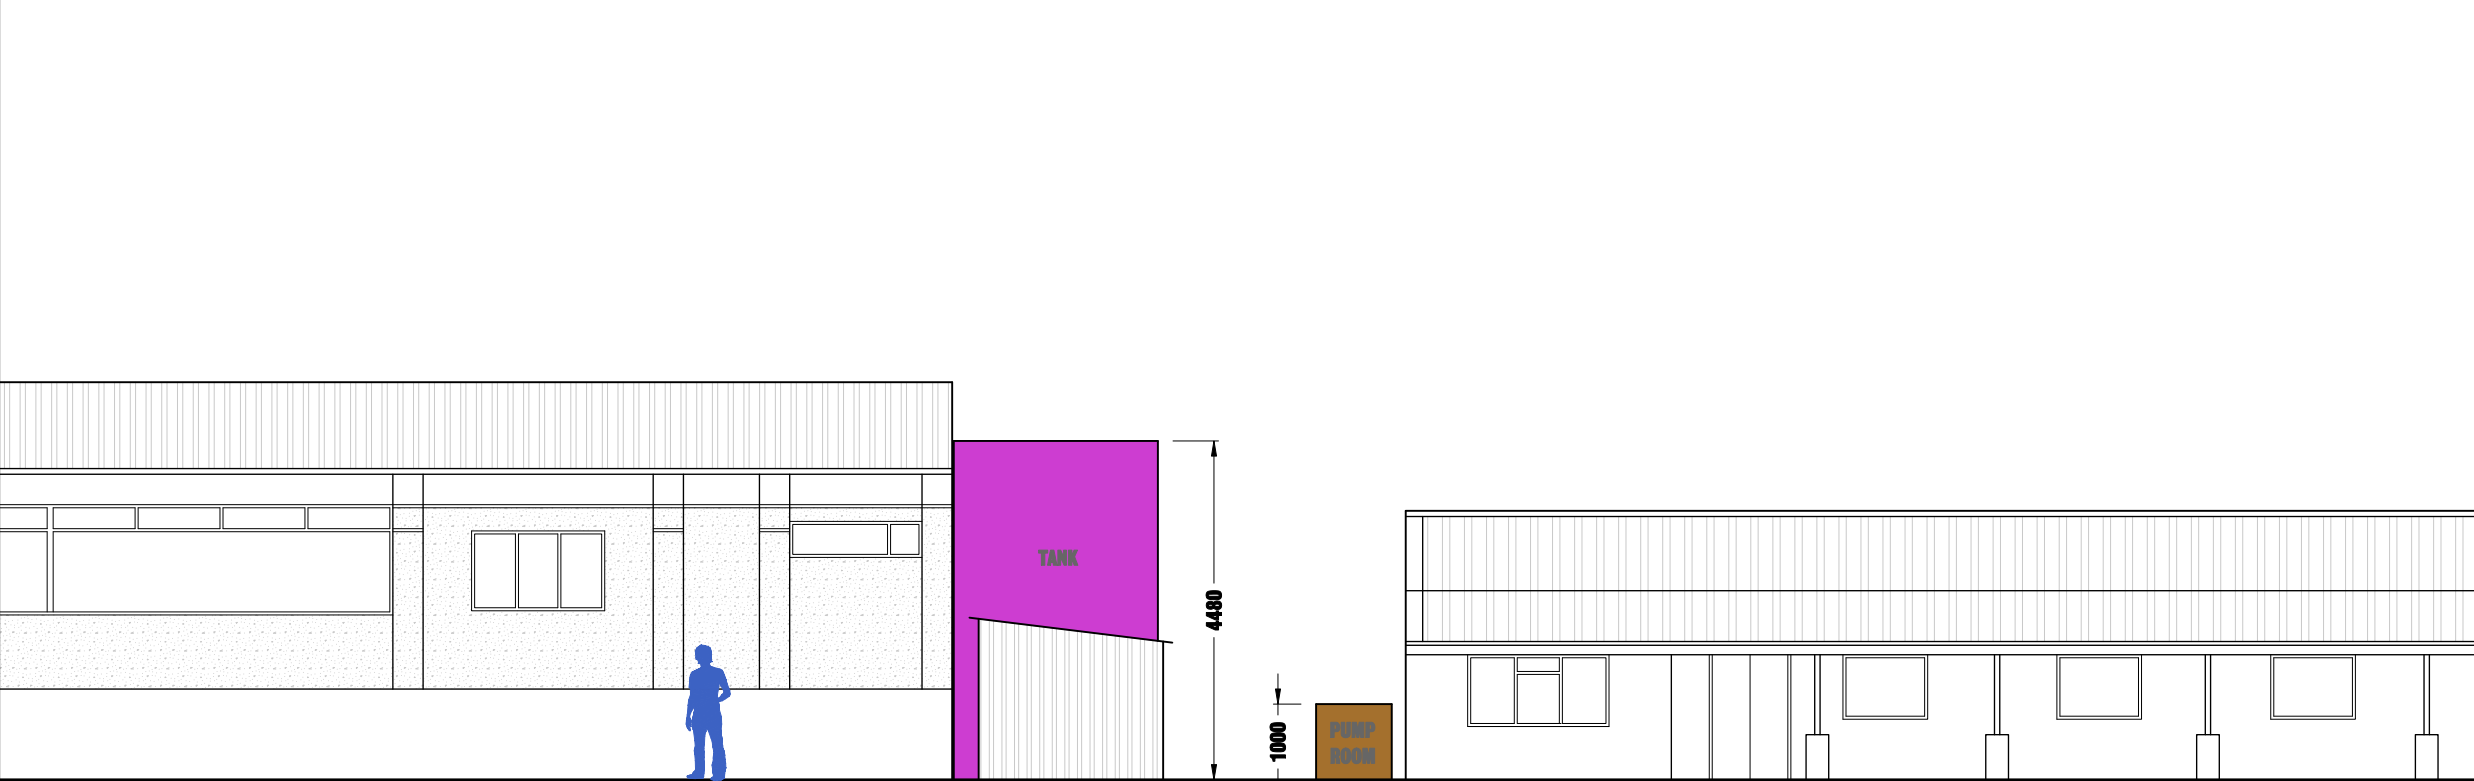

EXISTING NORTH ELEVATION 1:100

 

PROPOSED NORTH ELEVATION 1:100

 

KEY

	POSITION OF 25,000 LITRE TANK HEIGHT - 4480MM DIAMETER - 2700MM
	POSITION OF BRICK PUMP ROOM HEIGHT - 1000MM WIDTH - 1000MM LENGTH - 2000MM

0 INITIAL ISSUE 02/10/23

DMU DESIGNS

ARCHITECTURAL SERVICES LTD

- PLANNING APPLICATIONS
- BUILDING REGULATIONS
- MEASURED BUILDING SURVEYS
- WORKING DRAWINGS
- FEASIBILITIES / SKETCH SCHEMES
- SPACE PLANNING

MAIL@DMUDESIGNS.CO.UK
WWW.DMUDESIGNS.CO.UK
+44 7947 157283

CLIENT
GRAVESEND CRICKET CLUB

STATUS
PLANNING APPLICATION

DRAWING NUMBER 3089-003	DRAWING TITLE ELEVATIONS
DRAWING REVISION 0	DATE OCTOBER 2023

SCALE 1:100	PAPER SIZE A3	DRAWN BY VT
----------------	------------------	----------------

PROPERTY
THE BAT & BALL GROUND
WROTHAN ROAD, GRAVESEND
KENT, DA11 0QP

DO NOT SCALE FROM THIS DRAWING, ANY DISCREPANCIES TO BE REPORTED IMMEDIATELY.
DMU DESIGNS IS A LIMITED COMPANY REGISTERED IN ENGLAND AND WALES. REGISTERED NUMBER: 716897