


floor plans scale 1 in 100 USING A3 paper size

SCALE 1:100 at A3 paper size




**SCALE BAR 1 in 100 FOR ELEVATIONS
AND FLOOR PLANS**

 


Drawing not to be scaled

No works to start until Planning permission and Building regs have been approved

All dimensions to be checked on site

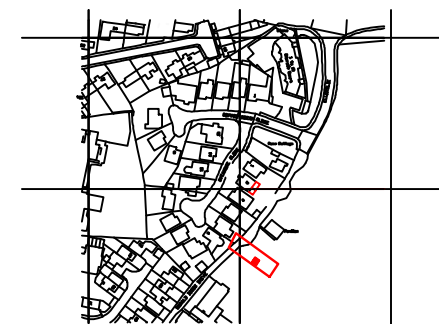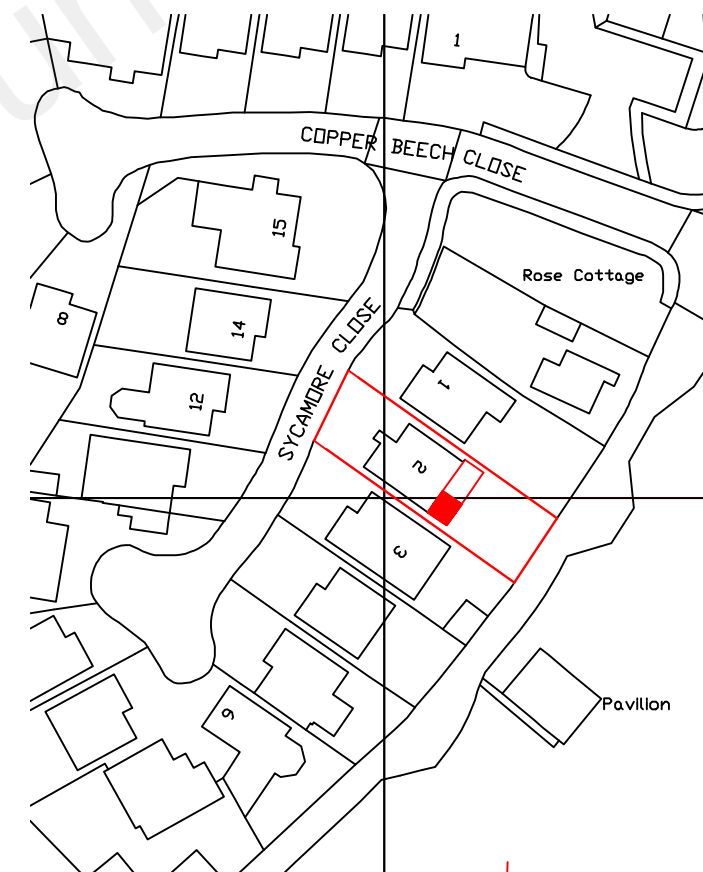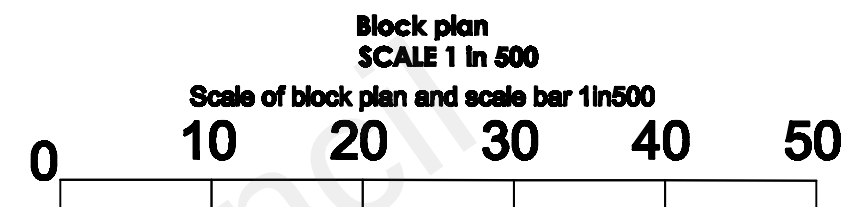

in metres

 

5	29.11.21	all three scale bars (1in100, 1in 500 and 1in 1250) doubled in scale	Proposed Development Application for Lawfull Dev Cert for proposed demolition of exg conservatory & erection of a single storey rear extn		Address of Development 2 SYCAMORE CLOSE, GRAVESEND, KENT.	
4	29.11.21	all three scale bars (1in100, 1in and 1in 1250) doubled in scale				
3		amended scale			DA12 2TJ	
2		amended scale bar	Scale 1:100	L.A.	Sheet 1 of 1	Owner
1			NOTE:- No works to be carried out until Building Control and Town Planning have been approved			
Issue No	Date	Change	Building Control No		Town Planning No	

DRAWING No 142**L2A3**