


Existing West Elevation
1:200


Existing North Elevation
1:200

Existing West Elevation
1:200

Existing South Elevation
1:200

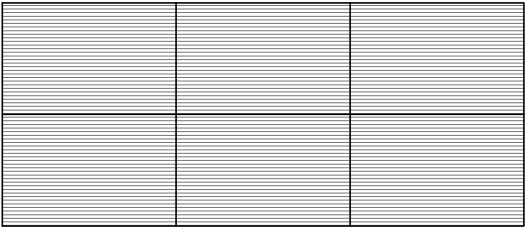

Existing Roof Plan (Workshops)
1:200

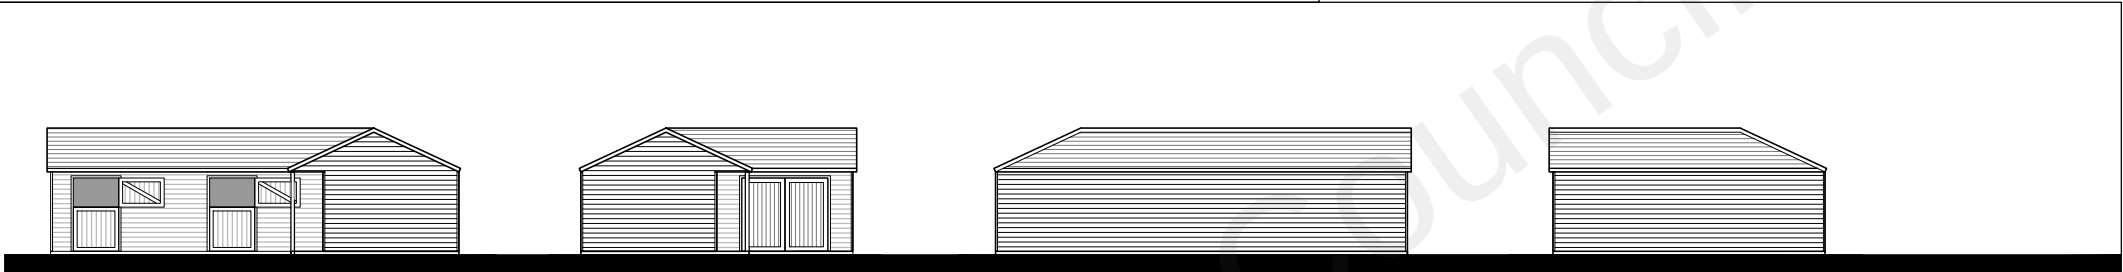

Existing West Elevation
1:200

Existing North Elevation
1:200

Existing West Elevation
1:200

Existing South Elevation
1:200



Existing South Elevation (Stable 2)
1:200




Existing East Elevation (Stable 2)
1:200



Existing West Elevation (Stable 2)
1:200



Existing North Elevation (Stable 2)
1:200


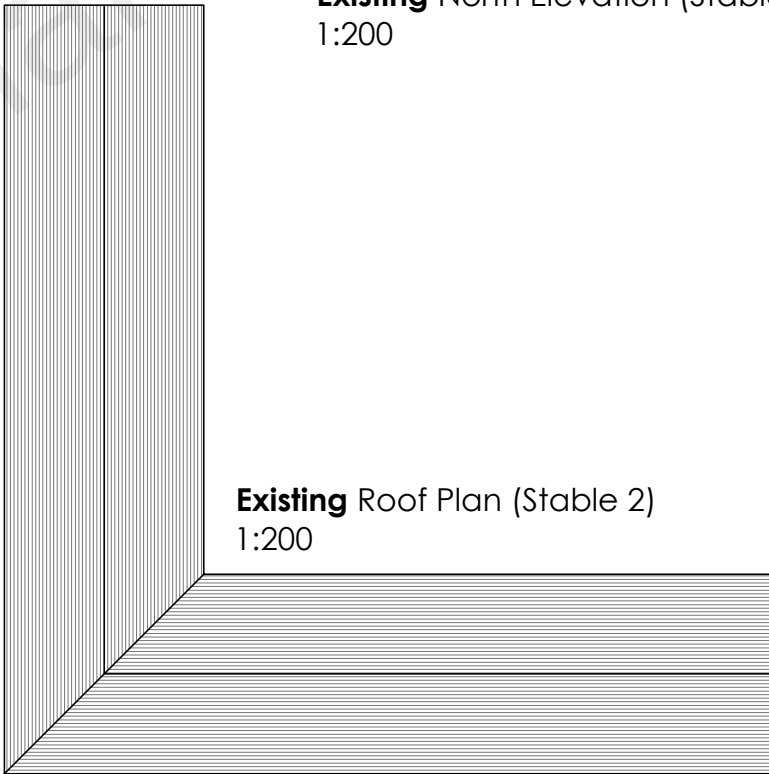


Existing Roof Plan (Stable 2)
1:200

1. THE COPYRIGHT OF THIS DRAWING IS VESTED IN TARGET CARBON MANAGEMENT AND IT MAY NOT BE REPRODUCED IN WHOLE OR PART OR USED FOR THE MANUFACTURE OF ANY ARTICLE WITHOUT THE EXPRESS PERMISSION OF THE COPYRIGHT HOLDERS.

2. WORK TO FIGURED DIMENSIONS ONLY. SITE DIMENSIONS TO BE CHECKED

3. THIS DRAWING IS TO BE READ IN CONJUNCTION WITH ALL RELEVANT ARCHITECTS, SERVICE ENGINEER'S AND TARGET CARBON MANAGEMENT DRAWINGS AND SPECIFICATIONS.

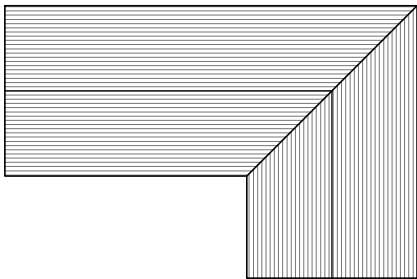 

Existing Stables Roof Plan
1:200

REV:	DESCRIPTION:	BY:	DATE:
STATUS:	Planning		



CLIENT:	
ARCHITECT:	Target Carbon Management

SITE:	Little Acres, Longfeild Ave Longfield		
TITLE:	Existing Buildings 04 Workshops and Stables		
SCALE:	1/200	DATE:	07.12.21
PROJECT NO:	2040	DRAWING NO:	P_105
		CHECKED:	//
		REVISION:	/