



PLANS, ELEVATIONS & LOCATION PLANS


a - Shiplap timber boarding
b - Plain roof tiles

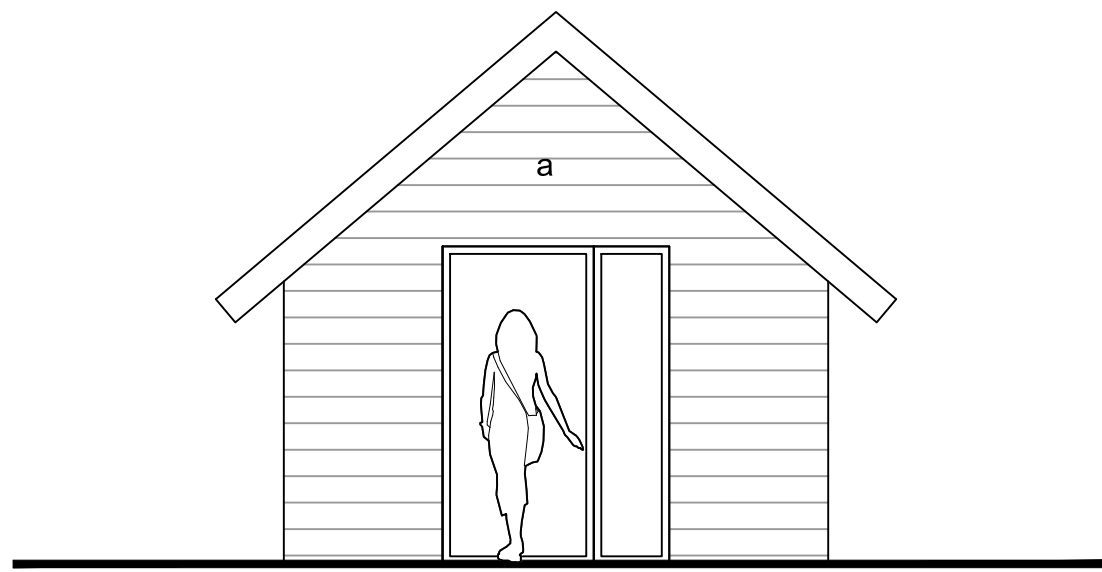


FRONT ELEVATION
SCALE 1:50
1:50 0 1m 2m 3m 4m 5m 5.01 m

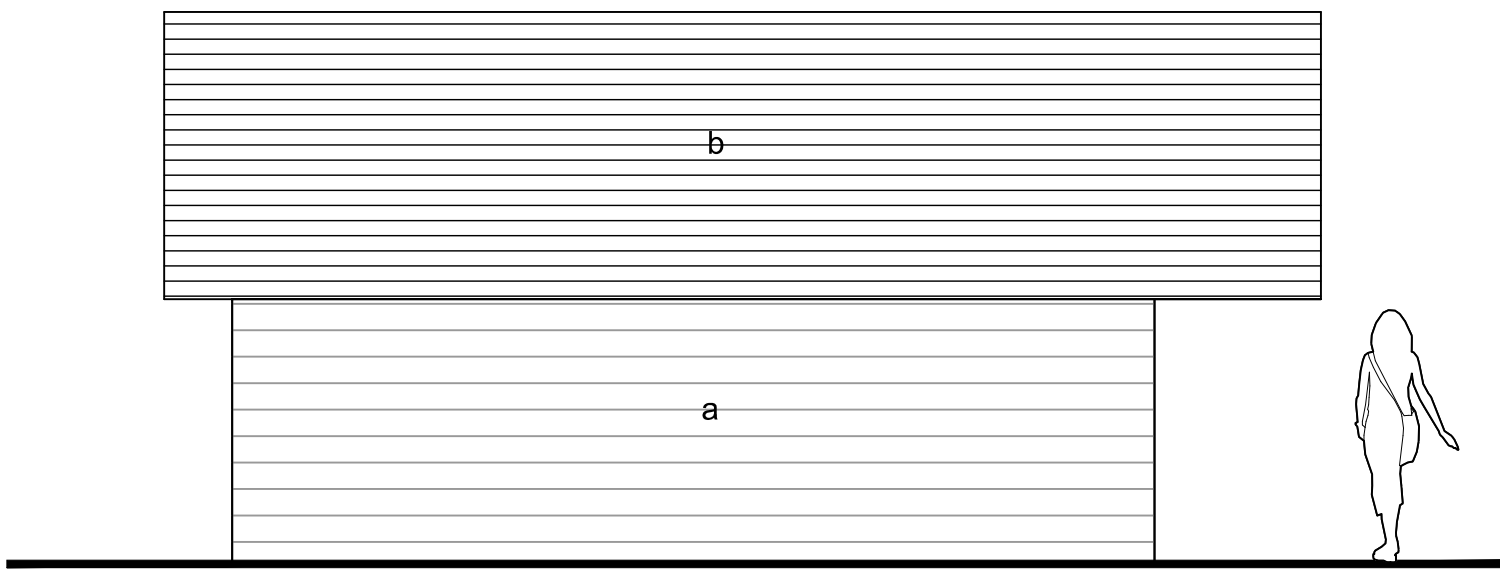


SIDE ELEVATION
SCALE 1:50

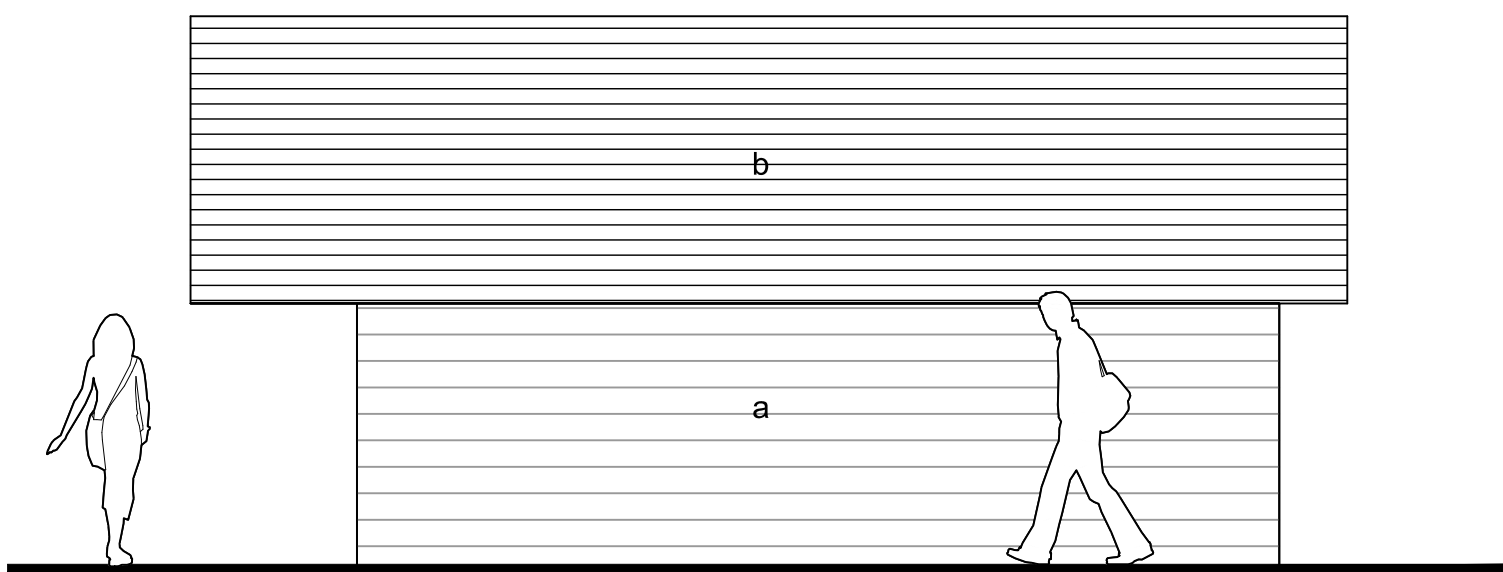


SIDE ELEVATION
SCALE 1:50
1:50 0 1m 2m 3m 4m 5m 5 m

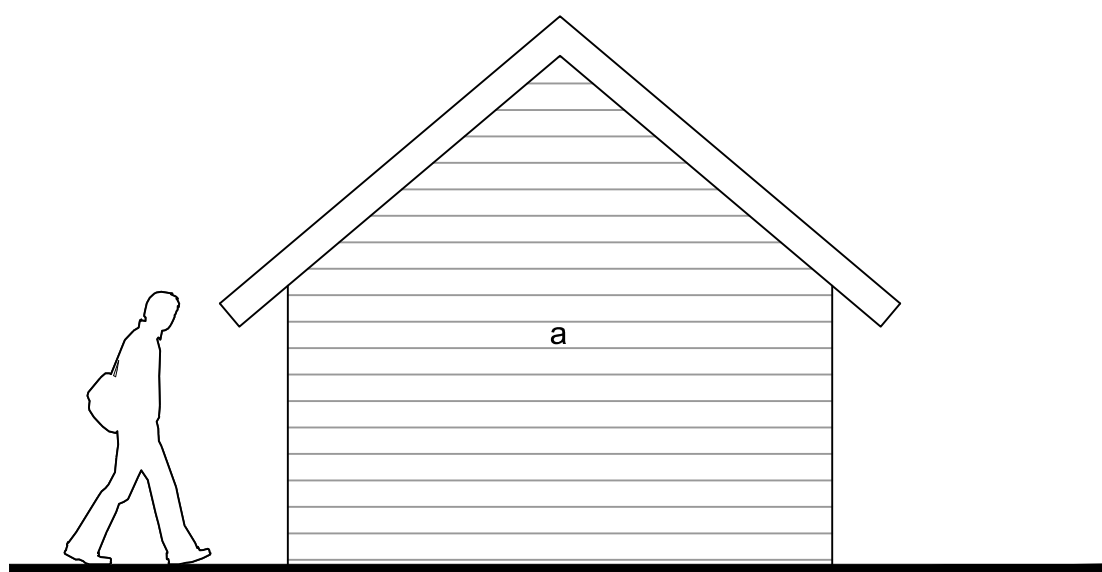


REAR ELEVATION
SCALE 1:50

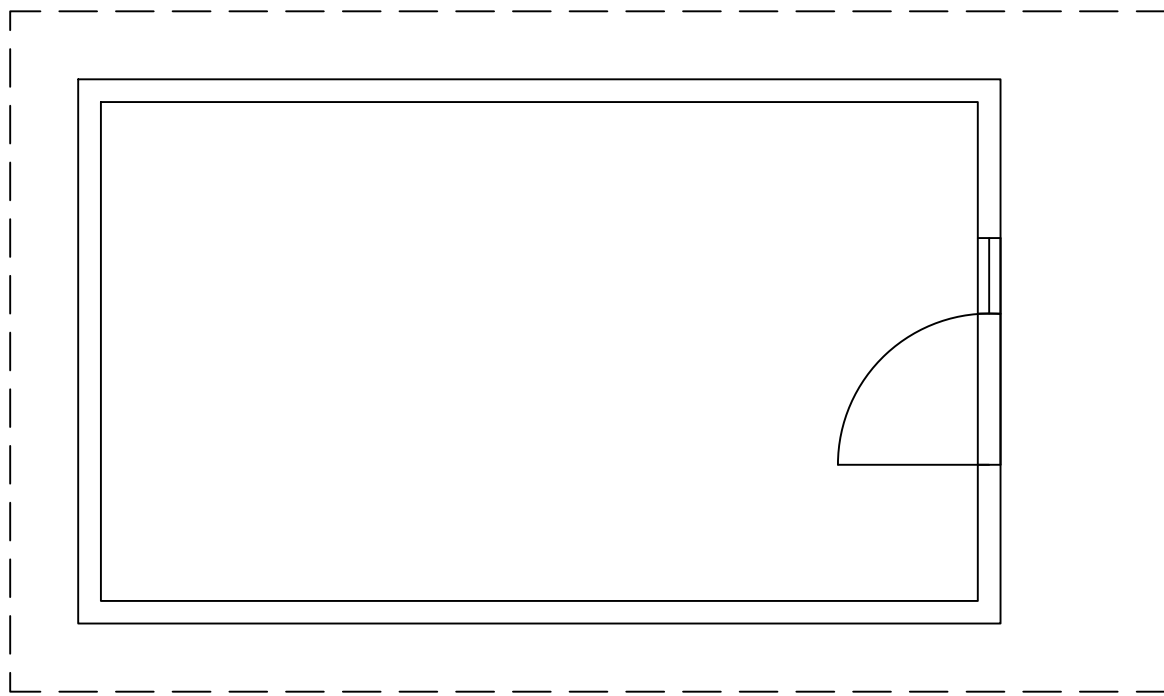


FLOOR PLAN SCALE 1:50
1:50 0 1m 2m 3m 4m 5m 5 m

 

ROOF PLAN SCALE 1:50

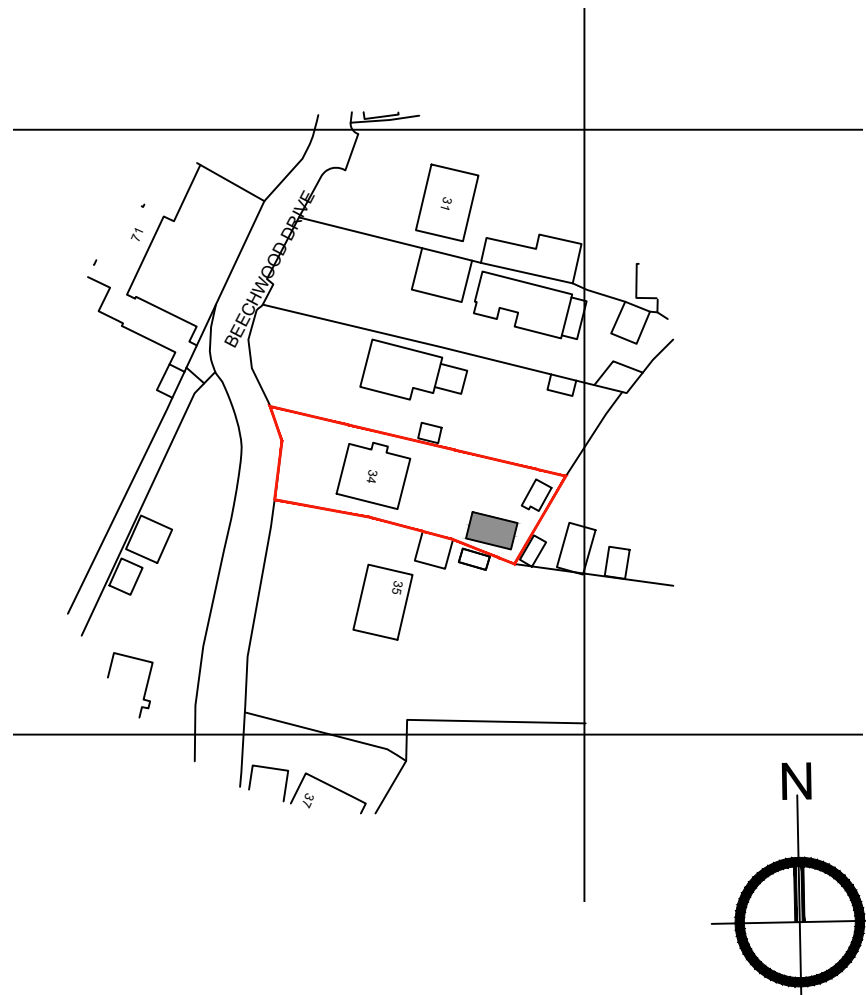

OS LOCATION PLAN 1:1250
1:1250 0 20m 40m 60m 80m 100m 120m 120.04 m

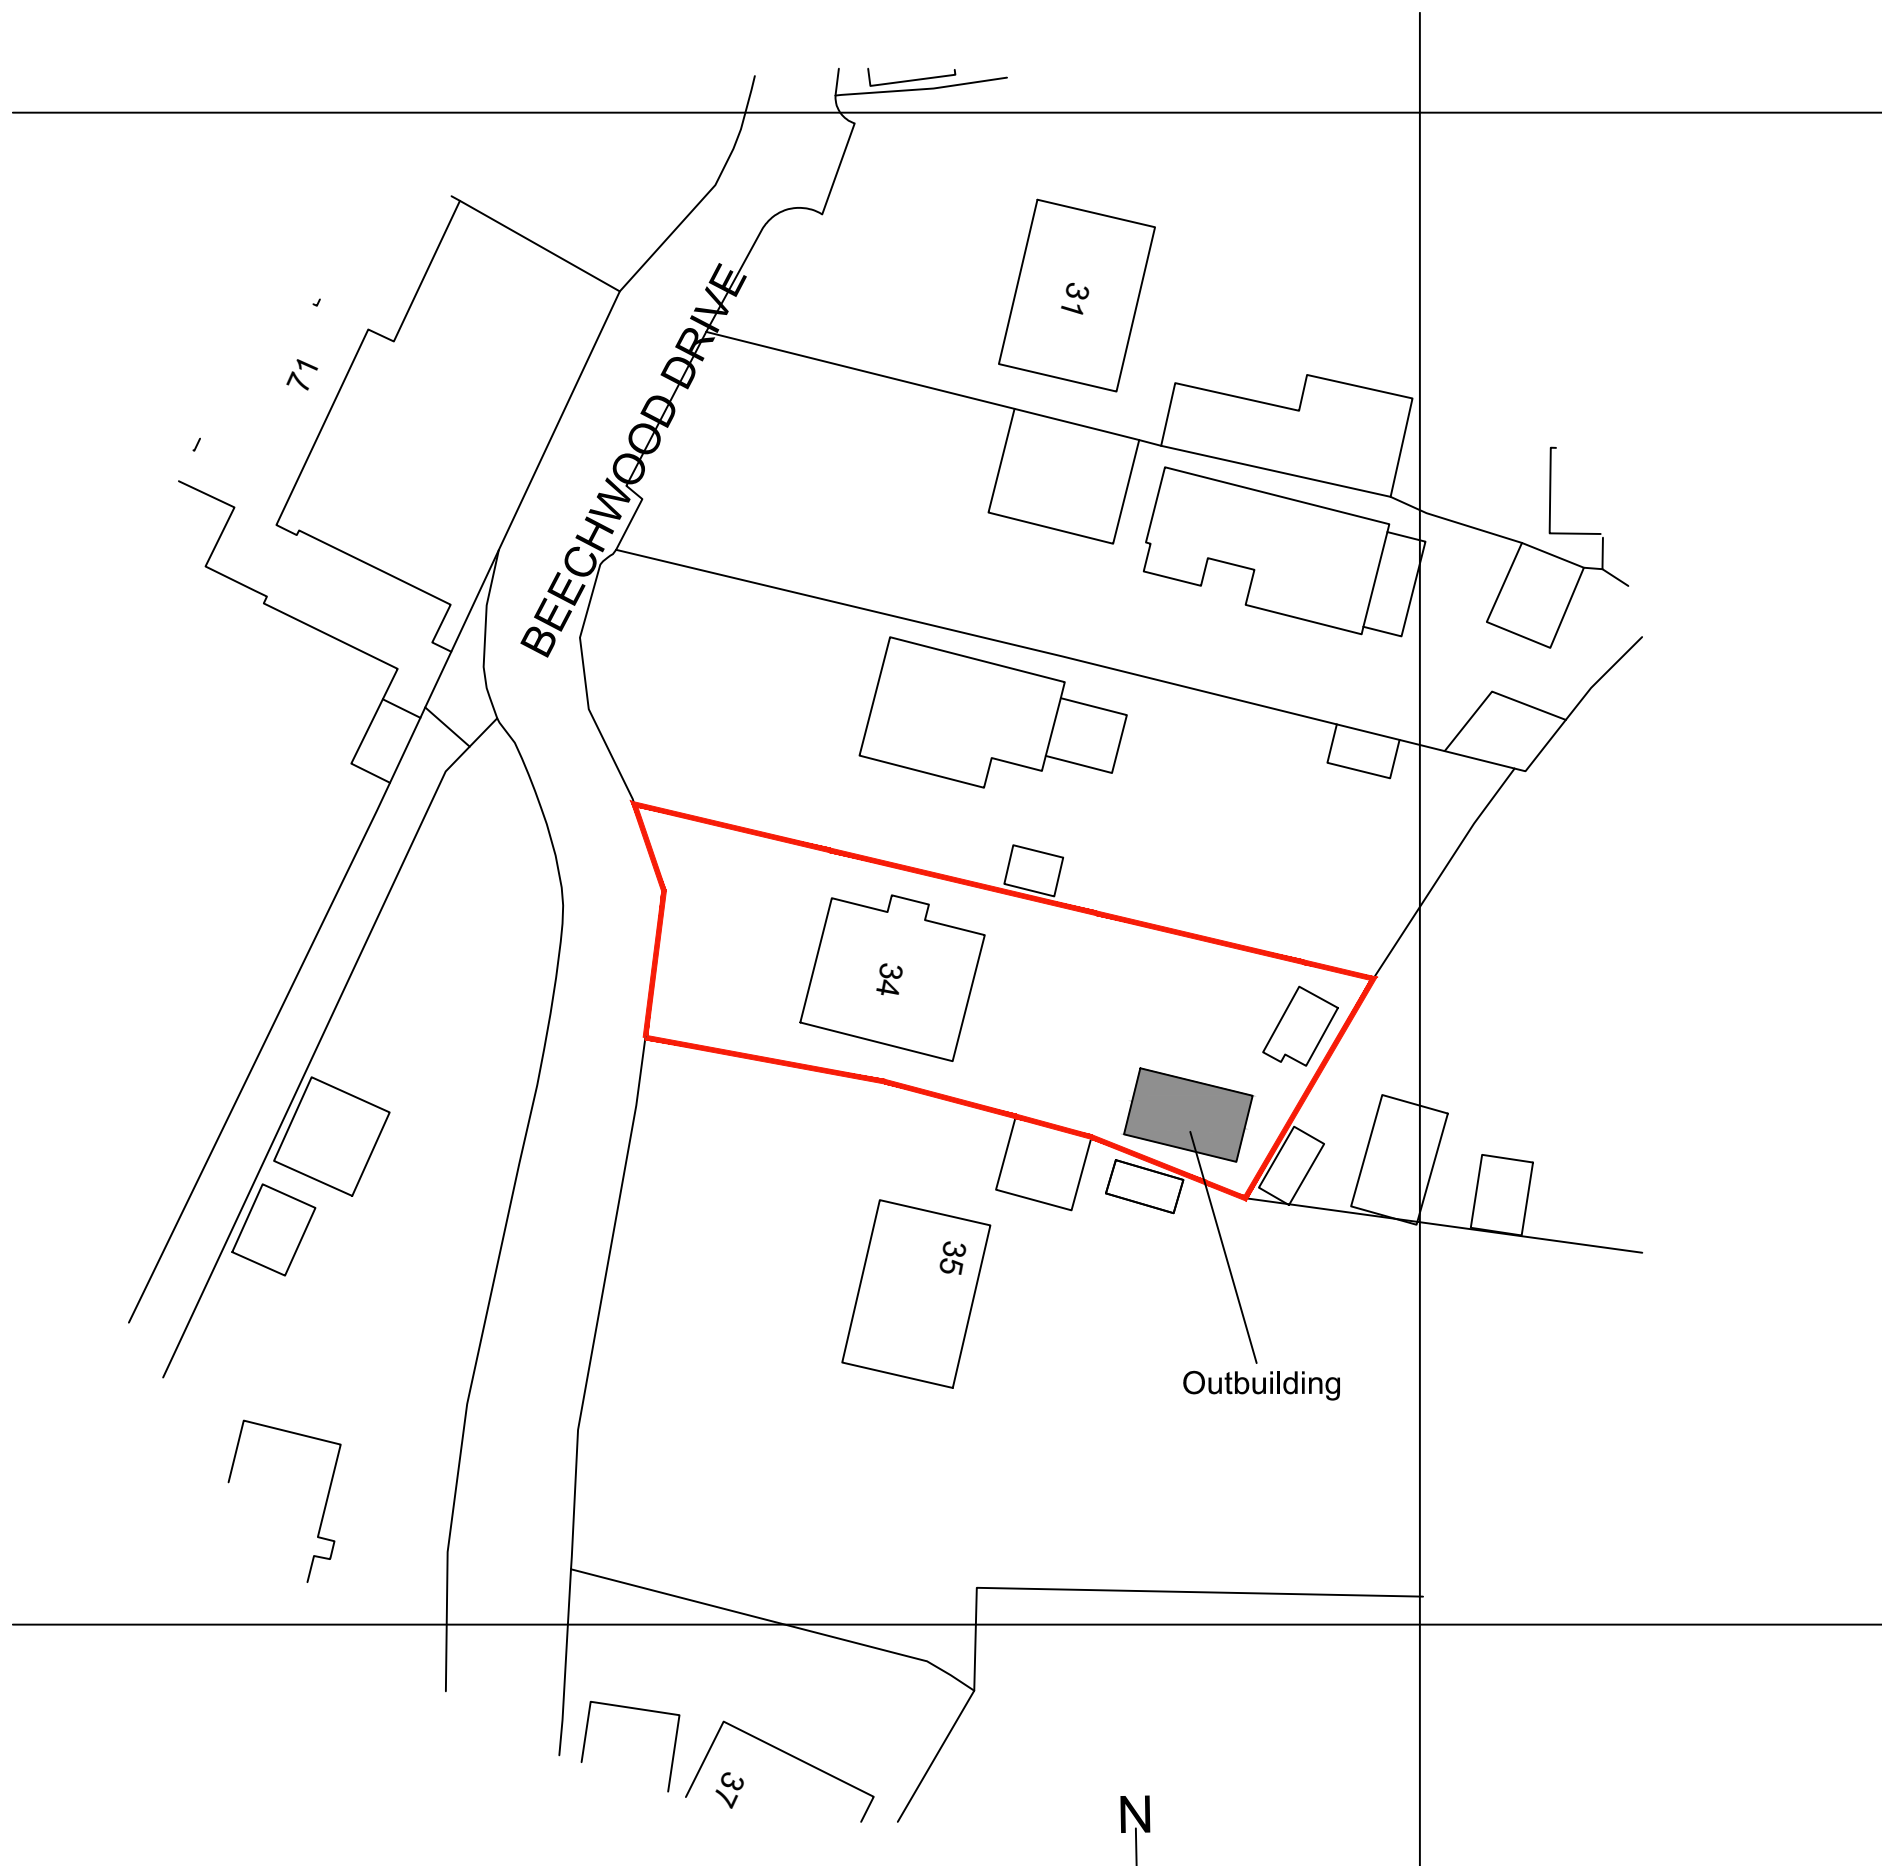

OS SITE PLAN 1:500
1:500 0 10m 20m 30m 40m 50m 50 m

NOTES:
THIS DRAWING SHALL NOT BE SCALED
ALL BUILDING WORKS SHALL CONFORM WITH THE CURRENT
BUILDING REGULATIONS, THE RELEVANT BRITISH STANDARDS,
CODES OF PRACTICE AND ALL RELEVANT STATUTORY
REGULATIONS. ALL MATERIAL S AND WORKMANSHIP SHALL BE
CARRIED OUT IN STRICT ACCORDANCE WITH RELEVANT
BRITISH STANDARDS AND MANUFACTURERS SPECIFICATIONS.

ALL DIMENSIONS ARE TO BE CHECKED AND VERIFIED ON SITE
PRIOR TO COMMENCEMENT OF WORKS.

ALL ELECTRICAL WORKS TO COMPLY WITH CURRENT IEE
REGULATIONS.

SEE ALSO RELEVANT DRAWINGS FROM ANY
SPECIALIST WORK OR STRUCTURAL DETAILS.

THIS DRAWING IS THE COPYRIGHT OF MSD ARCHITECTS AND
SHALL NOT BE CONDITION
COPIED OR REPRINTED WITHOUT THE PRIOR WRITTEN
CONCENT OF MSD ARCHITECTS.

PLEASE NOTE THAT PLANS ARE DRAWN TO THE
SCALE SPECIFIED AND CAN BE SCALED FOR
PLANNING PURPOSES ONLY.

WE ADVISE THAT IT IS THE DUTY OF THE EMPLOYER/CLIENT TO
APPOINT THE NECESSARY CONSULTANTS UNDER THE
REQUIREMENTS OF THE CURRENT CDM REGULATIONS 2015. TO
INCLUDE THE SEPERATE APPOINTMENT OF A PRINCIPAL
CONTRACTOR/DESIGNER IN ACCORDANCE WITH HSE LEGAL
REQUIREMENTS. FOR FURTHER INFORMATION REFER TO THE HSE
GUIDANCE AT THE FOLLOWING WEBSITE : www.hse.gov.uk.

MARK SELDEN LTD TRADING AS MSD ARCHITECTS



RIBA CHARTERED ARCHITECTS
PLANNING BUILDING REGULATIONS LISTED BUILDINGS
THE OLD LIBRARY DUDLEY ROAD TUNBRIDGE WELLS KENT TN11 1LE
T 01892 440393 E info@msdarchitects.com W www.msdarchitects.co.uk

**PROJECT: RETROSPECTIVE
APPLICATION FOR OUTBUILDING**
34 BEECHWOOD DRIVE
CULVERSTONE
GRAVESEND
KENT
DA13 0TX

SCALE 1:50, 1:500 ,1:1250 @ A1
PLANS, ELEVATIONS &
LOCATION PLANS

PURPOSE: PLANNING
DATE: JAN 2024 DWG NO.1564 P001A

ALL DIMENSIONS TO BE CHECKED AND CONFIRMED ON SITE
SUBJECT TO PLANNING & BUILDING CONTROL APPROVAL

© MSD Architects do not scale from this drawing

BEECHWOOD DRIVE CULVERSTONE GRAVESEND KENT