

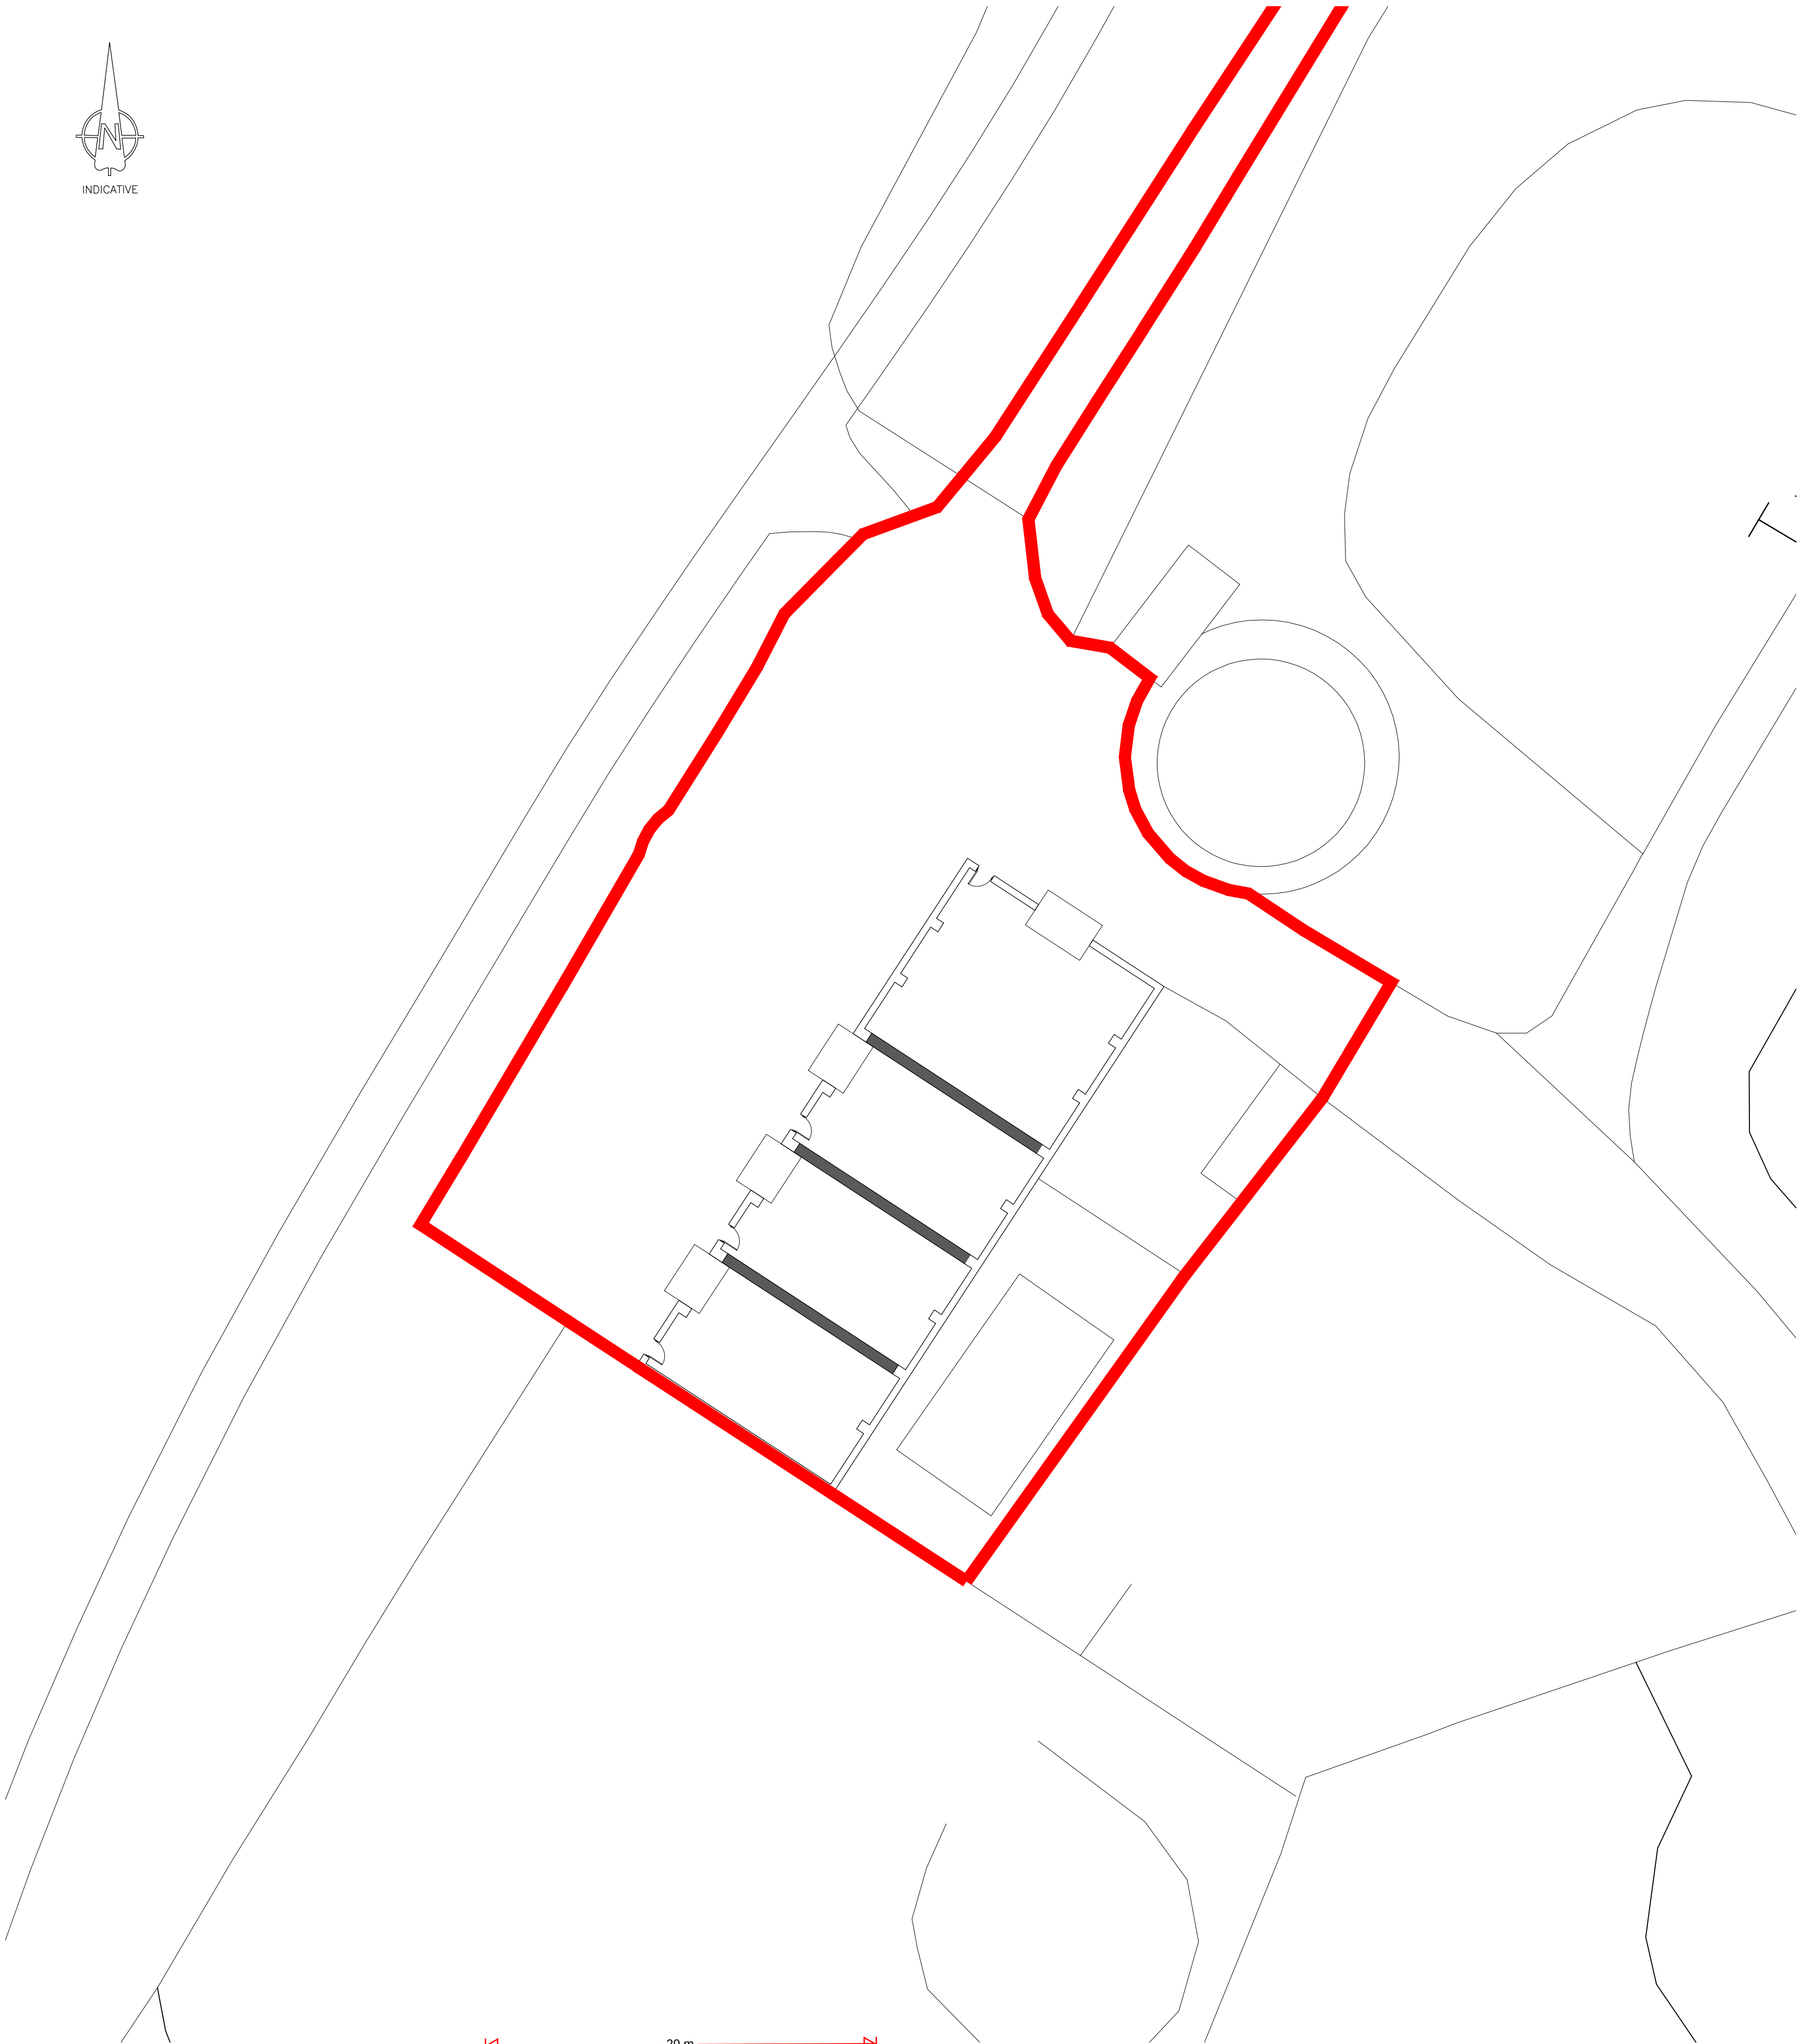
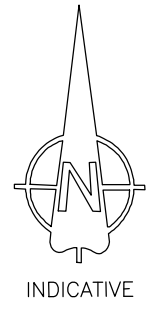


SITE PLAN SCALE 1:200 @ AI

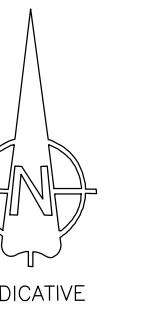

LOCATION PLAN SCALE 1:1250 @ AI

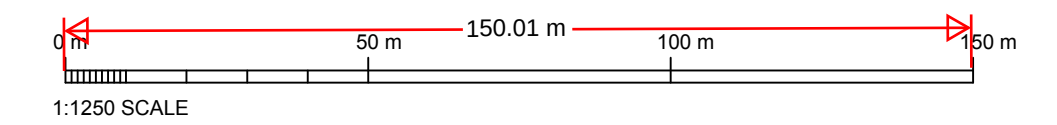

PLANNING

Client
Mr & Mrs O'neil

Project
Little Rose Farm
Gravesend Road
Wrotham
Sevenoaks
TN15 7JS

HD HASKINS
DESIGNS LTD.
The Civic Centre, St Mary's Road, Swanley, Kent, BR8 7BU.
Phone: 01322 479561 Mobile: 07802 182202
info@haskinsdesigns.co.uk Website: haskinsdesigns.co.uk

Title
Proposed Site Plan
Location Plan

Project No.
269

Drawing No.
269PD-01

Scale
As shown

Revision

Drawn
MH

Check
JH

Date
August 23

Rev	Date	Comments
-----	------	----------

Rev	Date	Comments
-----	------	----------