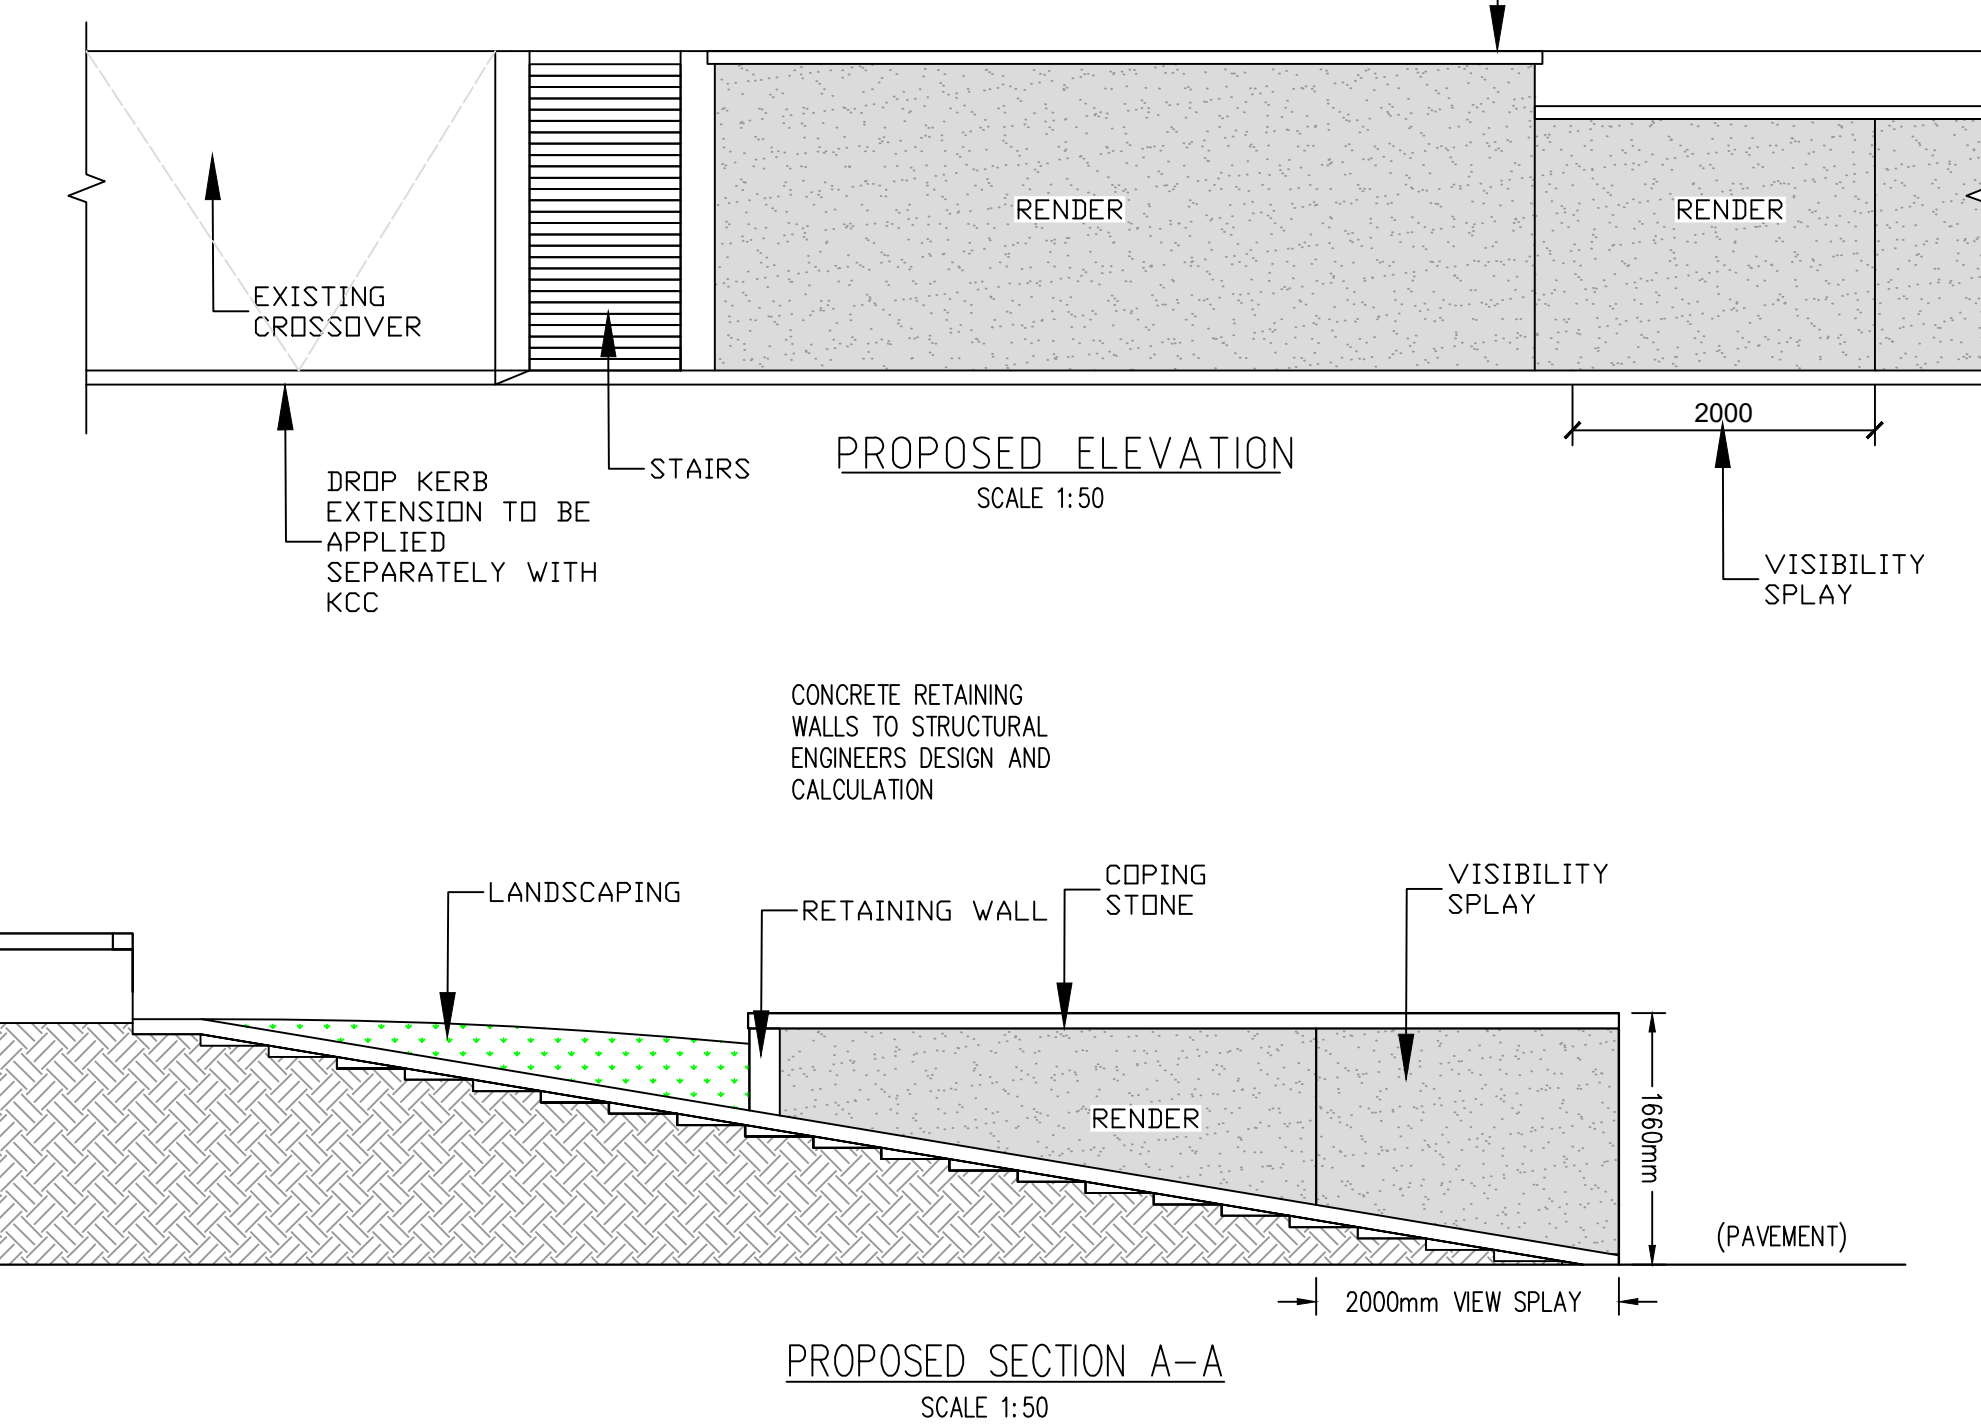
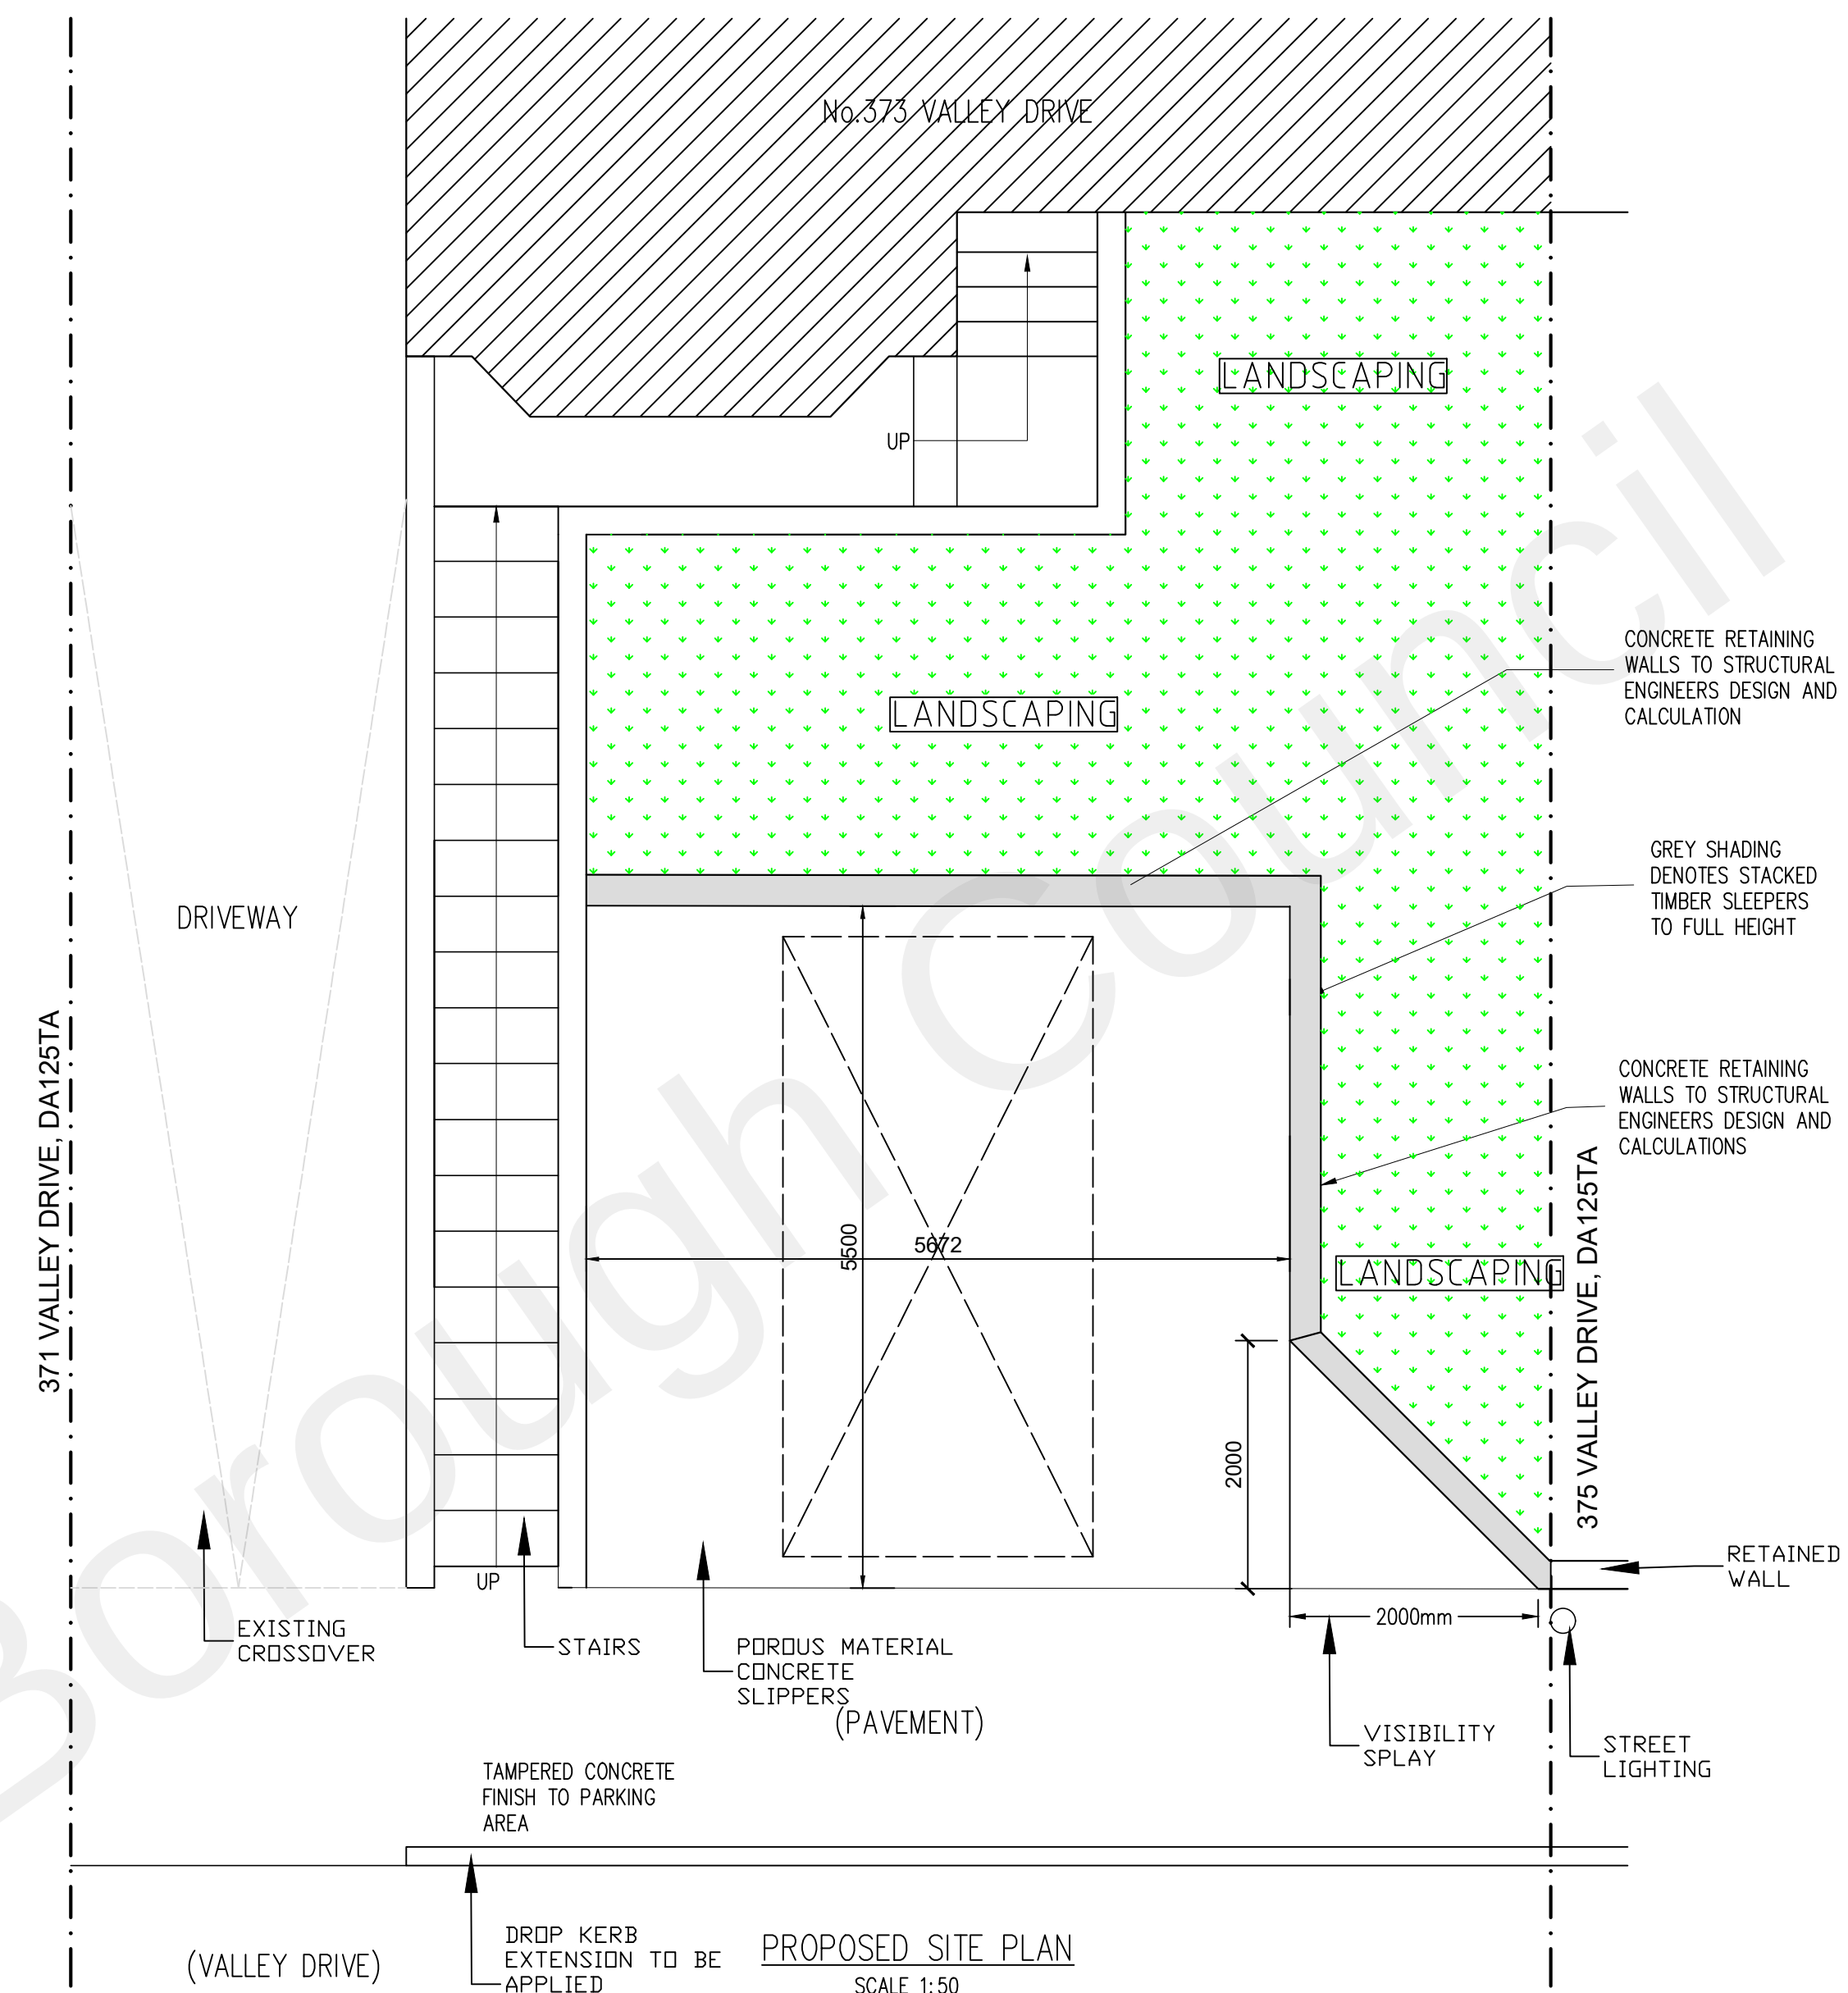
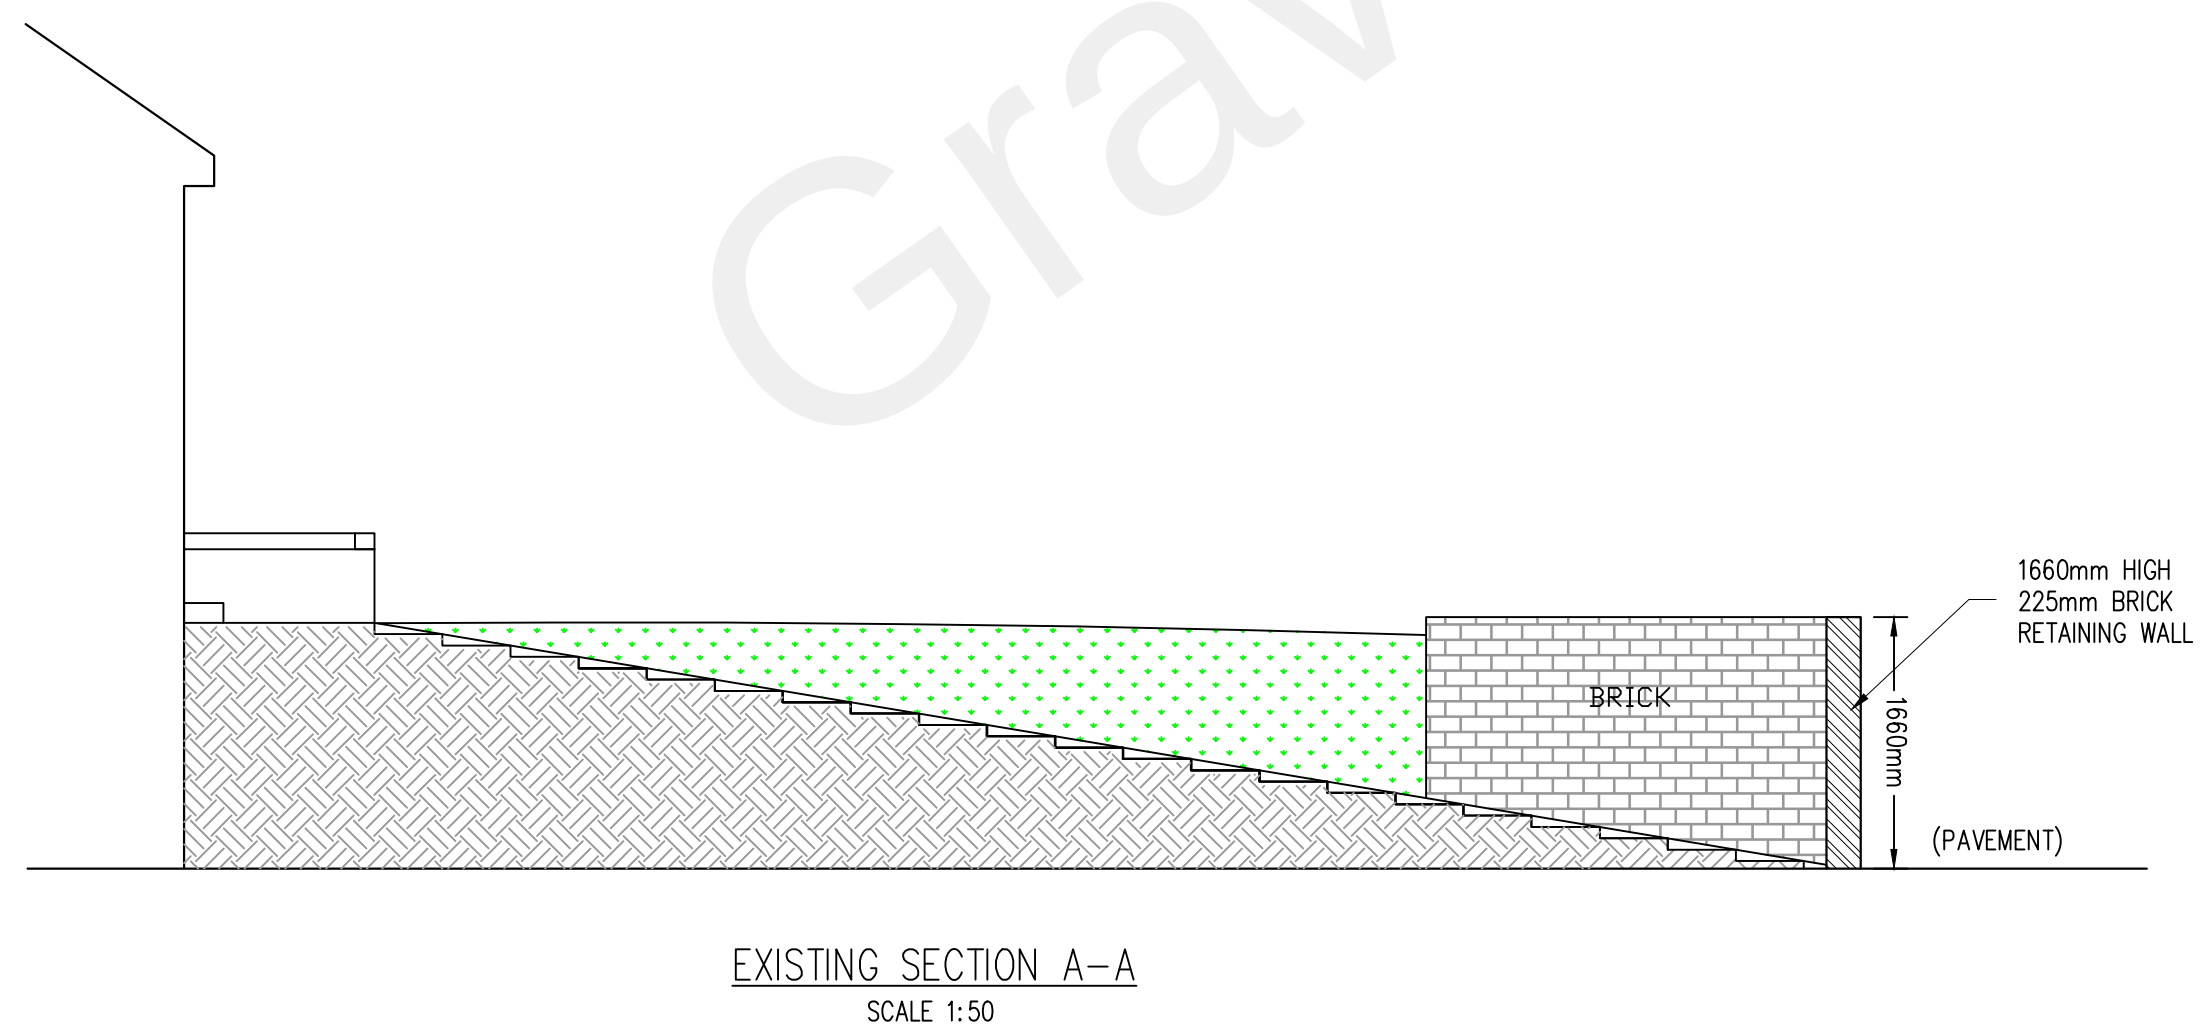
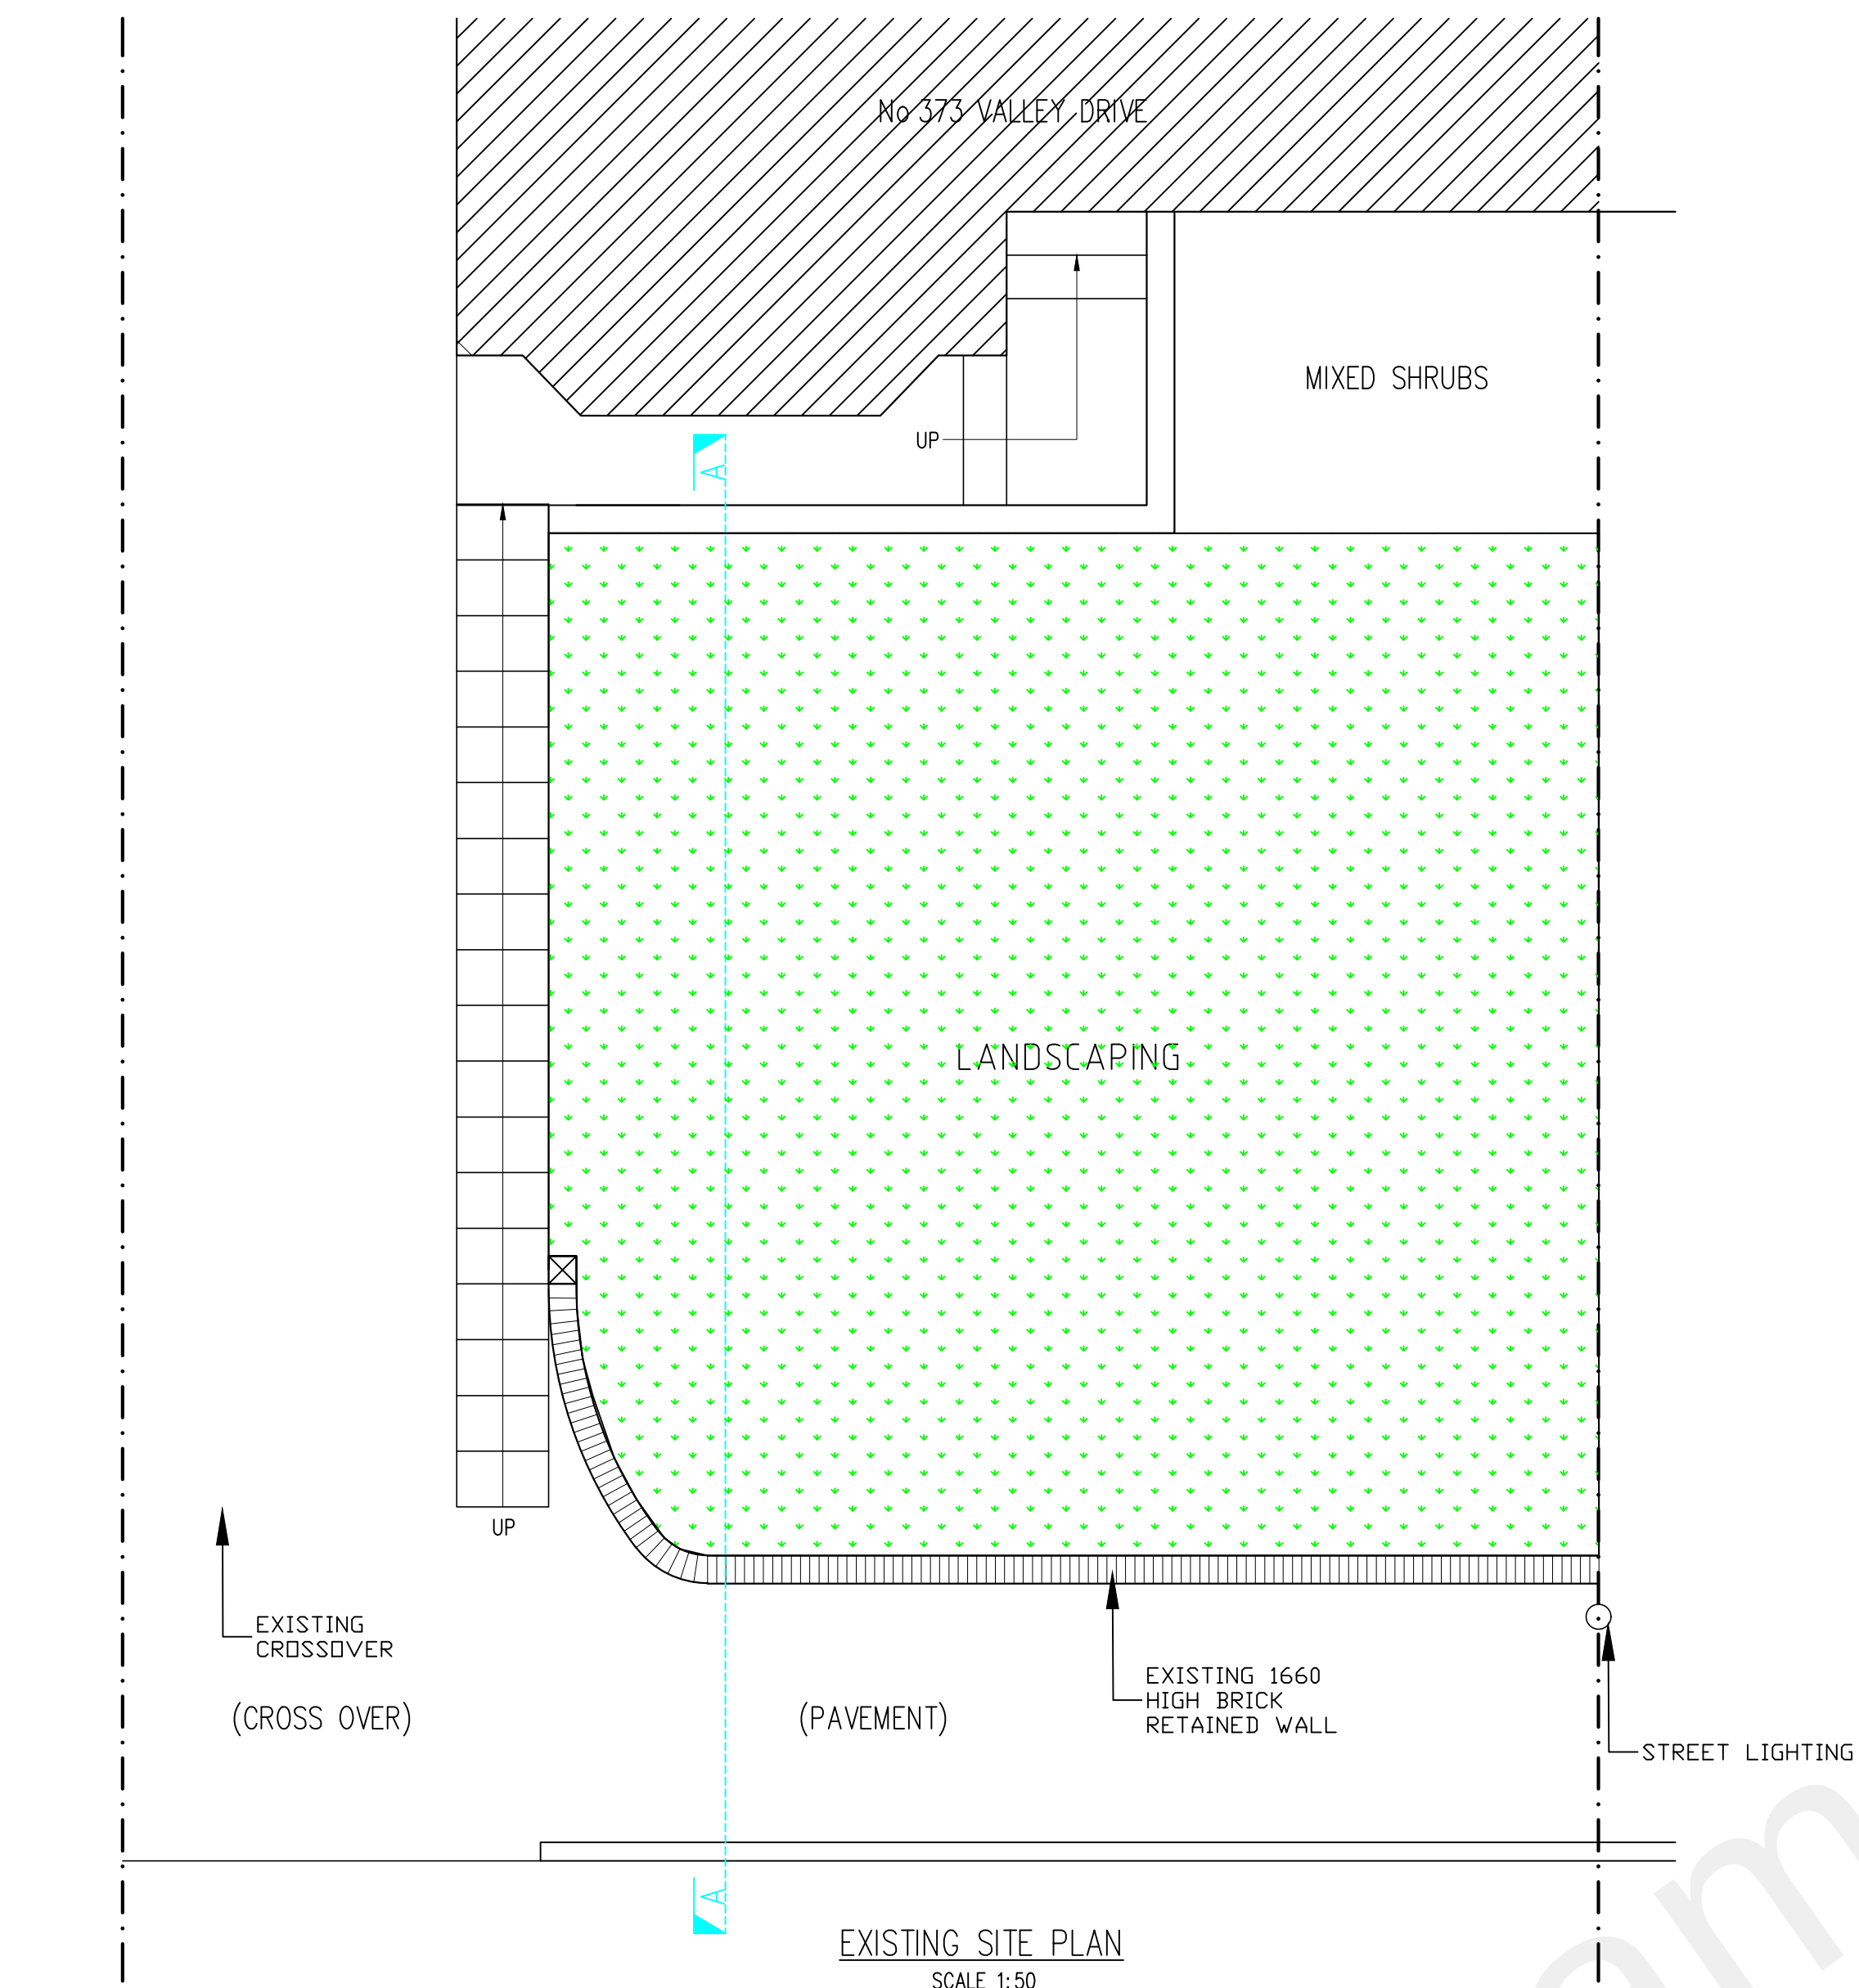


THIS DRAWING IS THE PROPERTY OF
AR DESIGN
AND MUST NOT BE COPIED OR REPRODUCED EXCEPT
WITH THEIR EXPRESS PERMISSION, NOR MAY THE DESIGN
OR ANY INFORMATION SHOWN THEREON
BE DISCLOSED TO ANY THIRD PARTY.
WE WILL NOT BE RESPONSIBLE FOR OTHER CONTRACTUAL
DIMENSIONS.

© THIS DRAWING IS COPYRIGHT

REV:	AMENDMENT:	BY:	DATE:

PROJECT:

TITLE:
SITE PLANS, SECTION A-A AS
EXISTING AND PROPOSED

SITE ADDRESS:

373 VALLEY DRIVE, DA125TA

JOB No. 20101 CLIENT: TOMAS ZYMANTAS

SCALE: 1:50 @ A1 DWG SHEET: A06

DWG No. A01 REV: -

DRAWN BY: AR DATE: 15/06/2021

APPROVED BY: *** DATE: ***/**/****

ARCHITECTURE,
PLANNING &
ENGINEERING
EMAIL: AR.DESIGN@CONSTRUCTION@
GMAIL.COM
Tel: 074 2955-9396

