

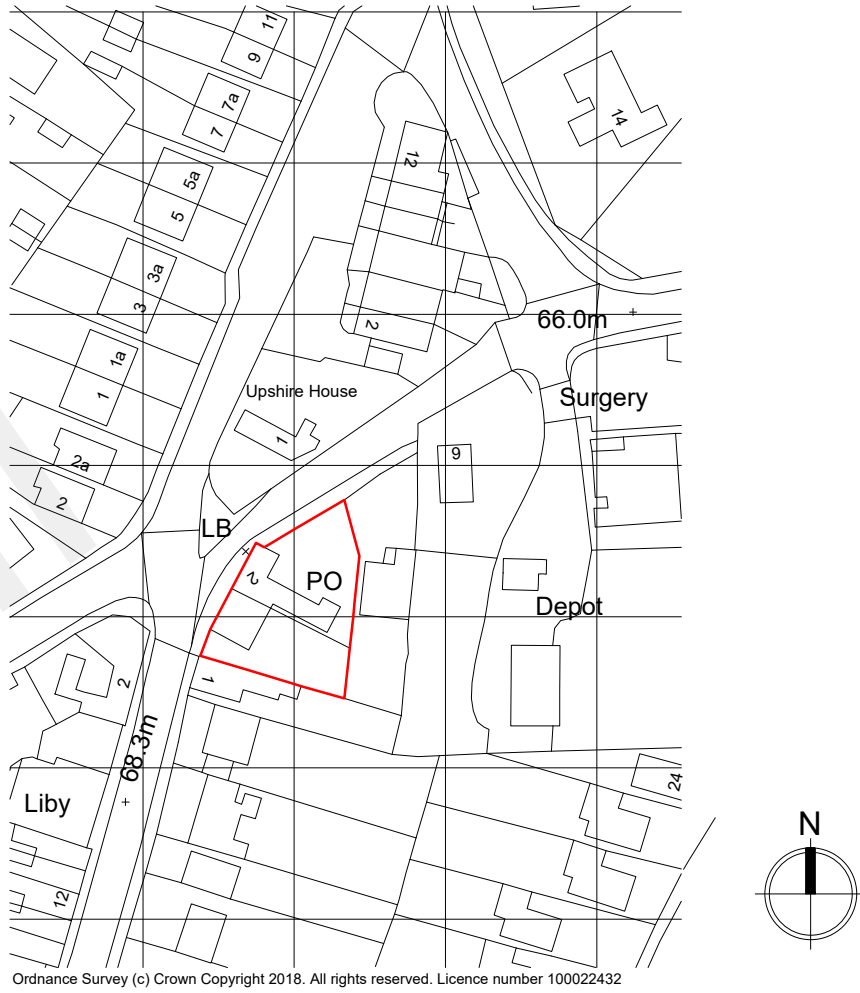


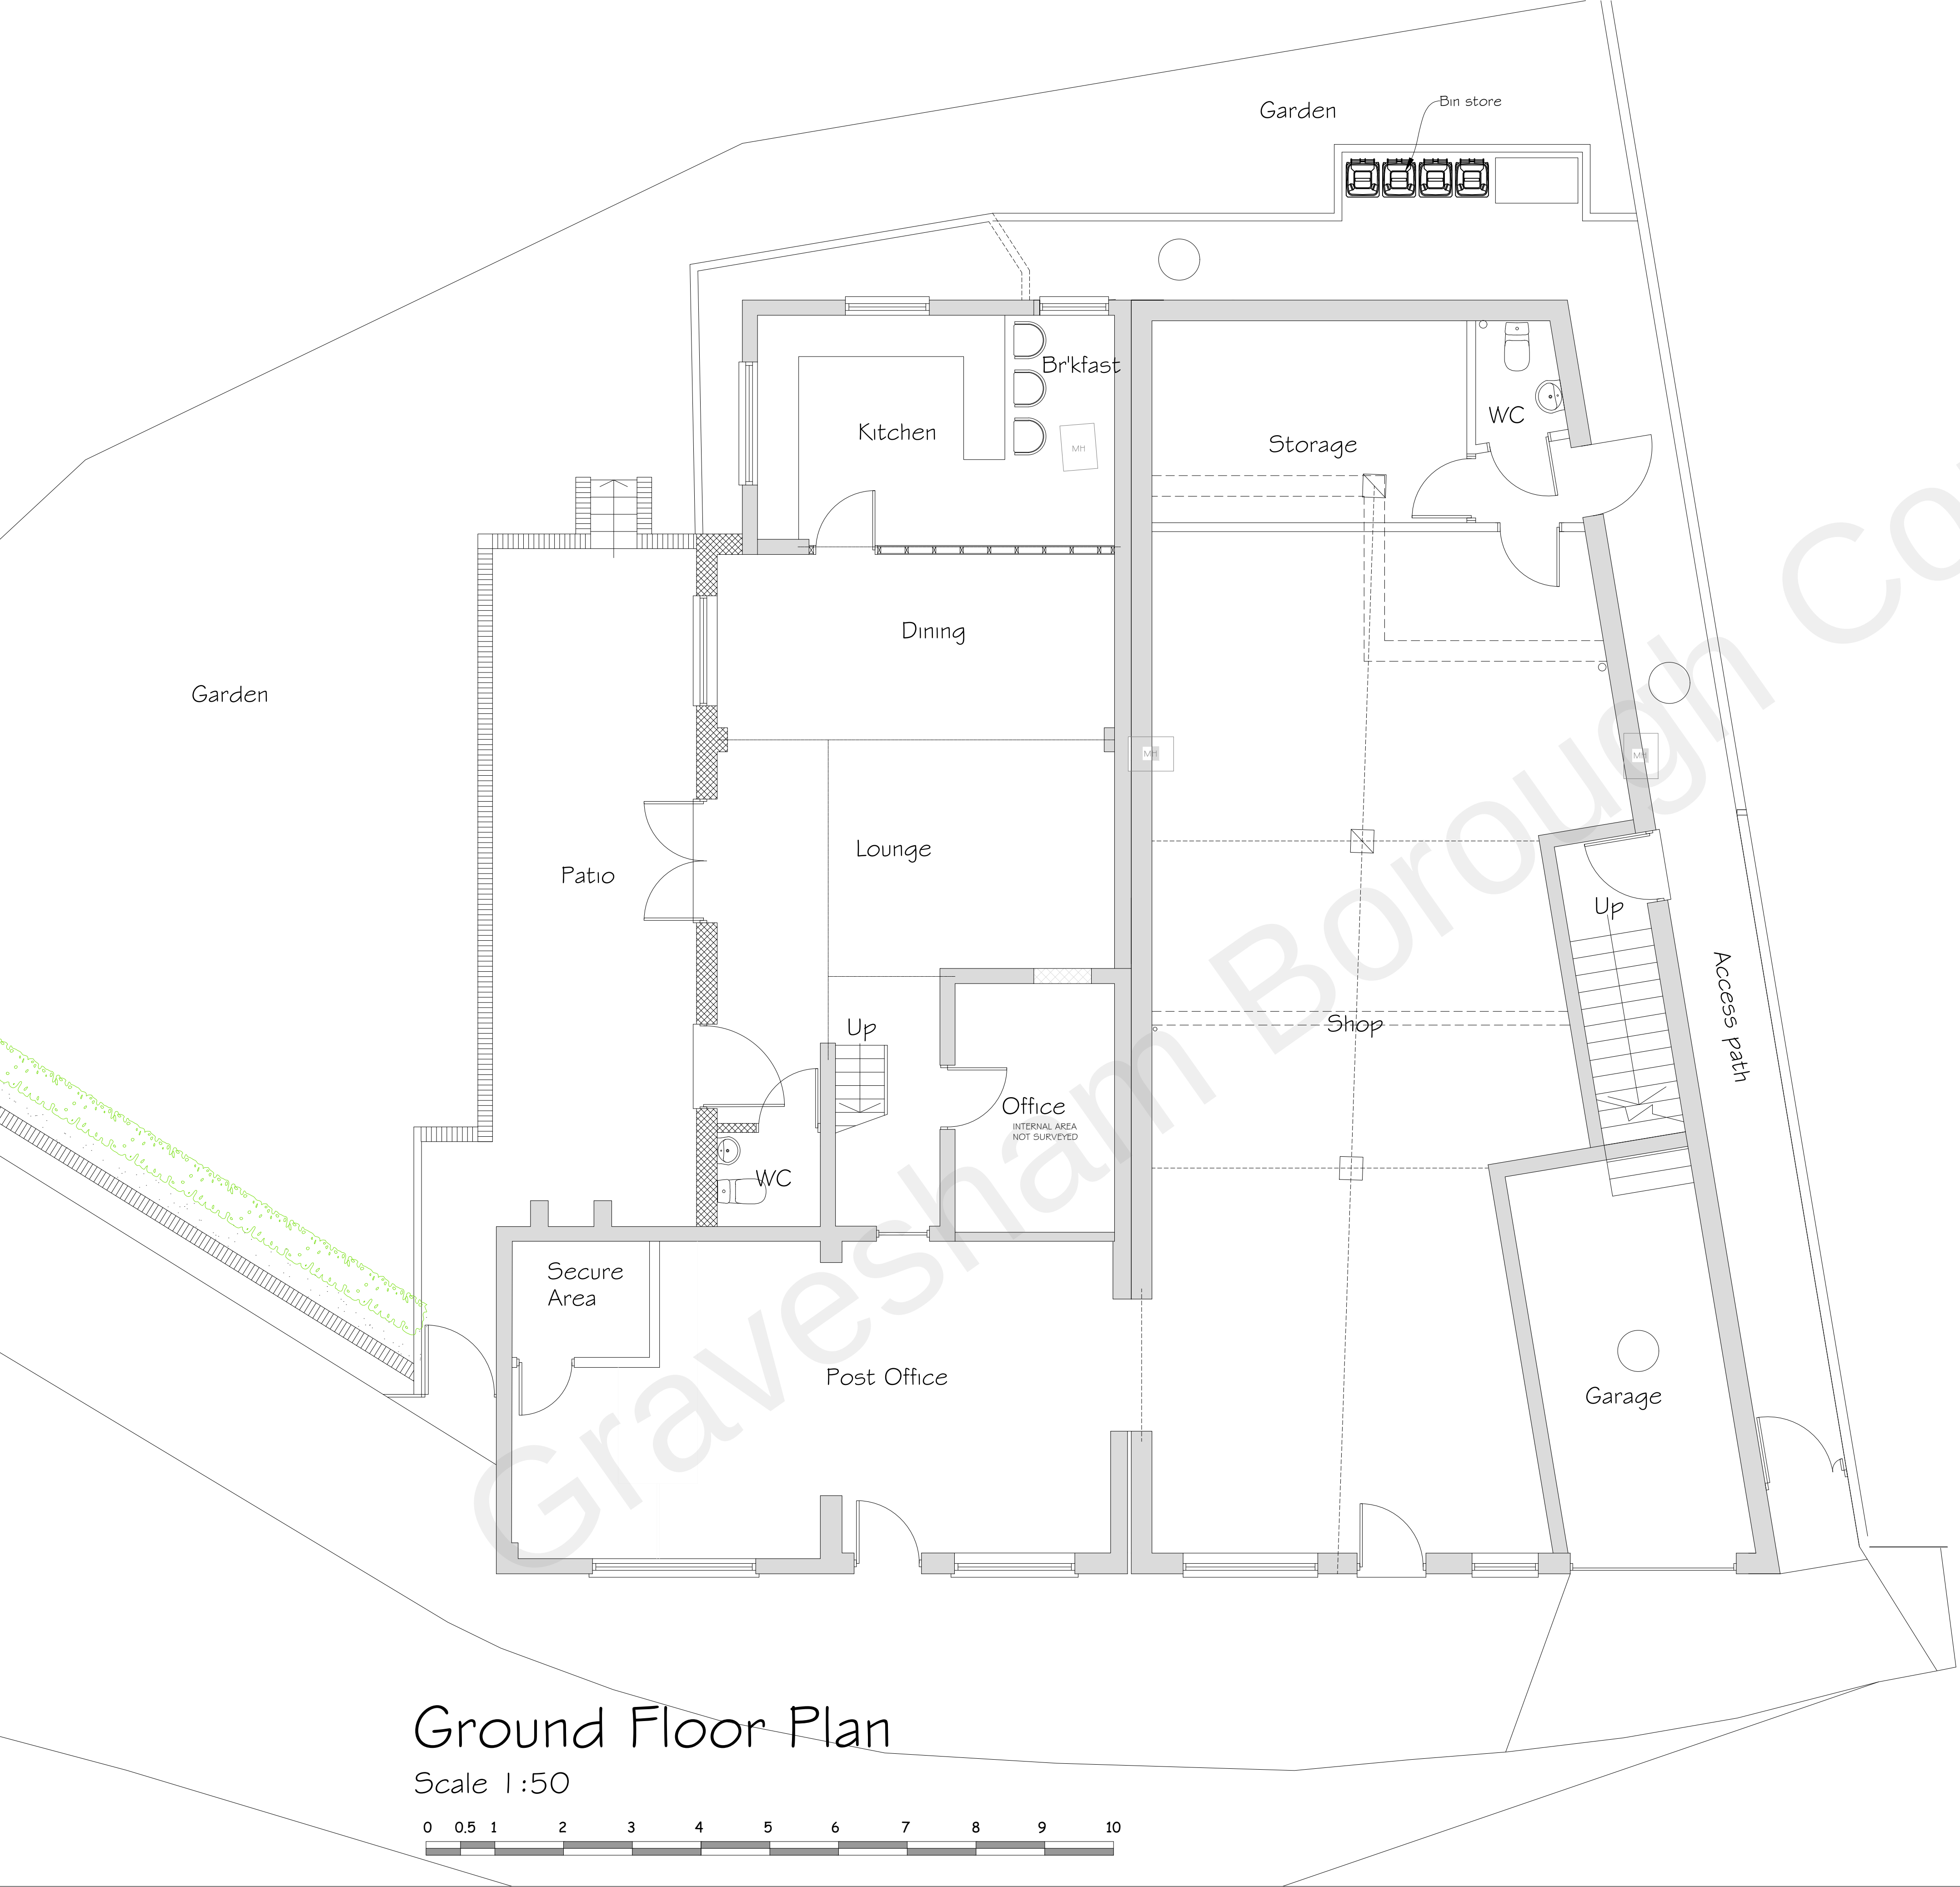

Site Plan

Scale 1:1250

 

Synergy

Planning & Property Consultants Ltd
Suite 6 Lister Quay
Weirway City Centre
Rochester
Kent ME2 4HU

Client
Mr Z F Chaudhry

Address
Higham Post Office 2 Hermitage Road ME3 7DA

Drawing title
Existing ground floor & location plan

Scale
1:50 1:1250 at A1

Date
September 2022

Drawn by

Drawing No
22/389/01