


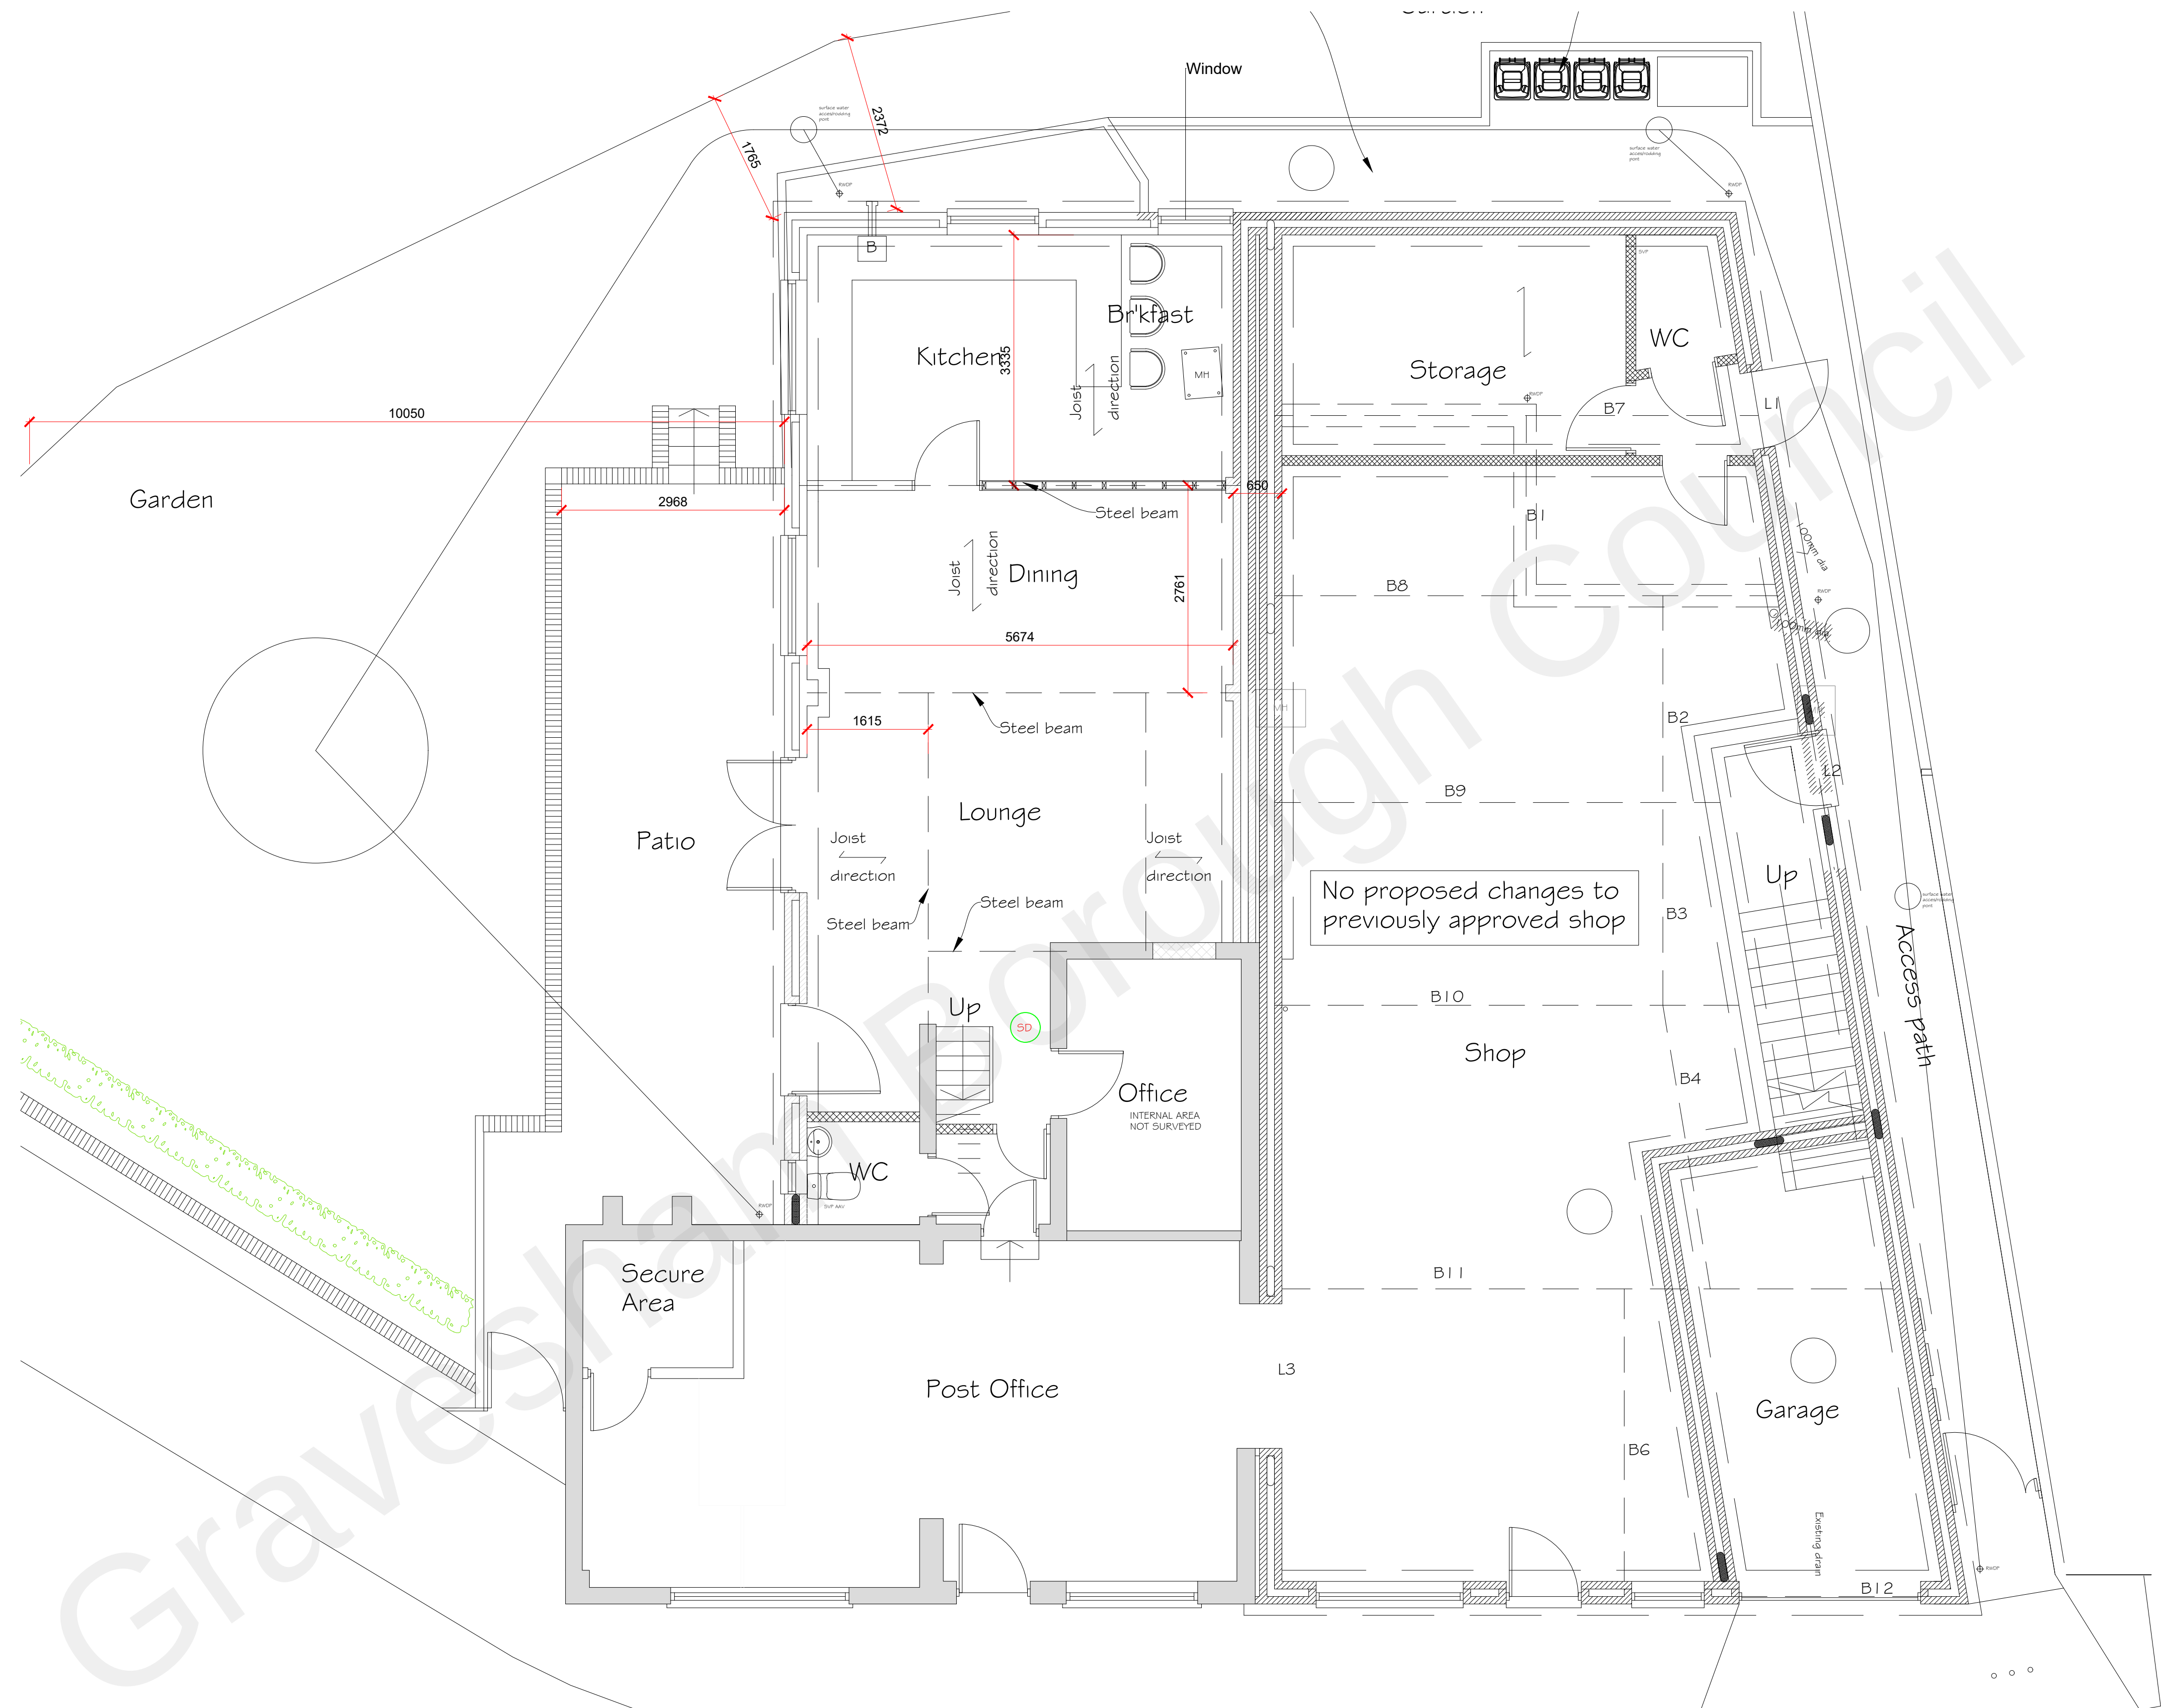

Copyright Synergy Planning & Property Consultants Ltd Suite 6 Laser Quay Mariner City Estate Rochester Kent ME2 4HU		
Client	Mr Z F Chaudhry	
Address	2 Hermitage Road ME3 7DA	
Drawing title	Ground Floor Plan for shop and house	
Scale	1:50	
Date	September 2022	Drawn by
Drawing No	22/389/03	