

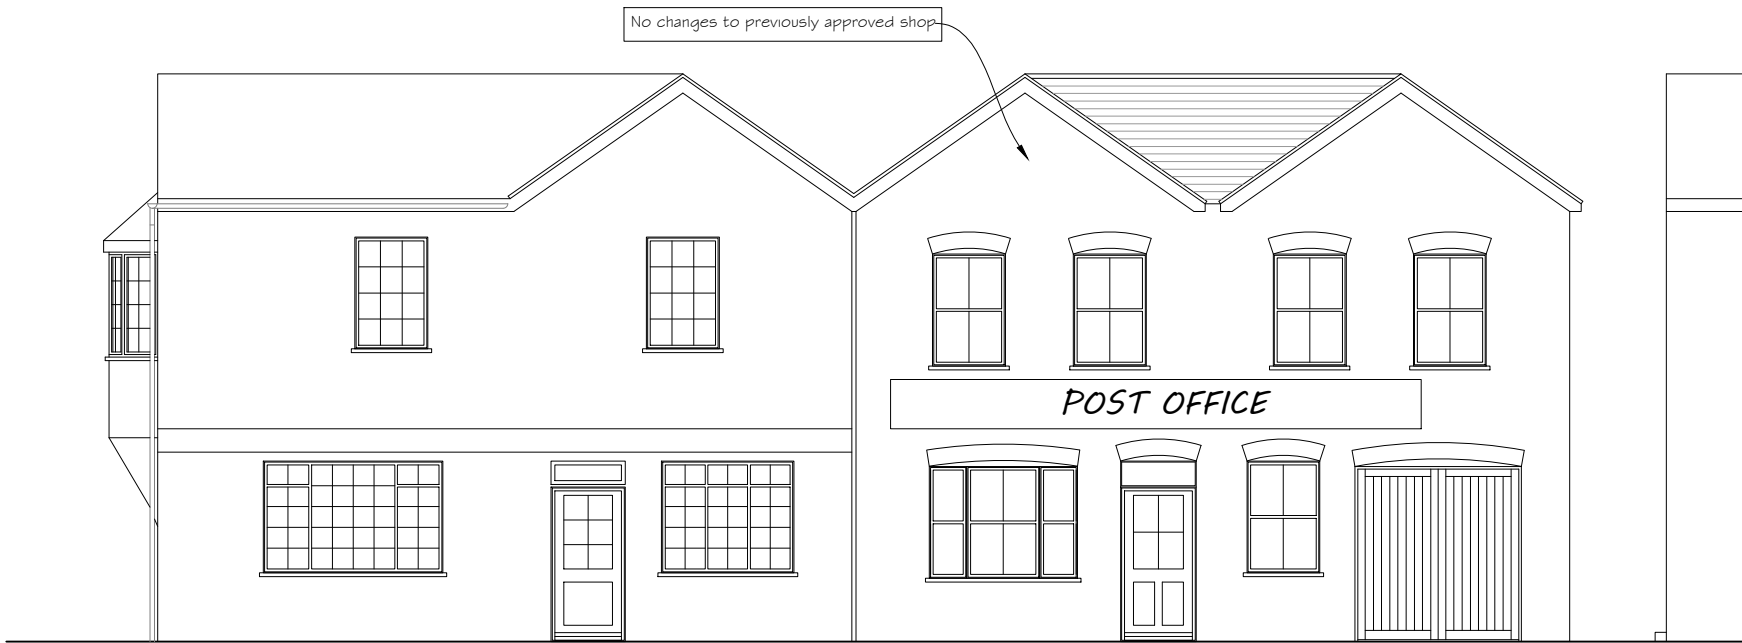


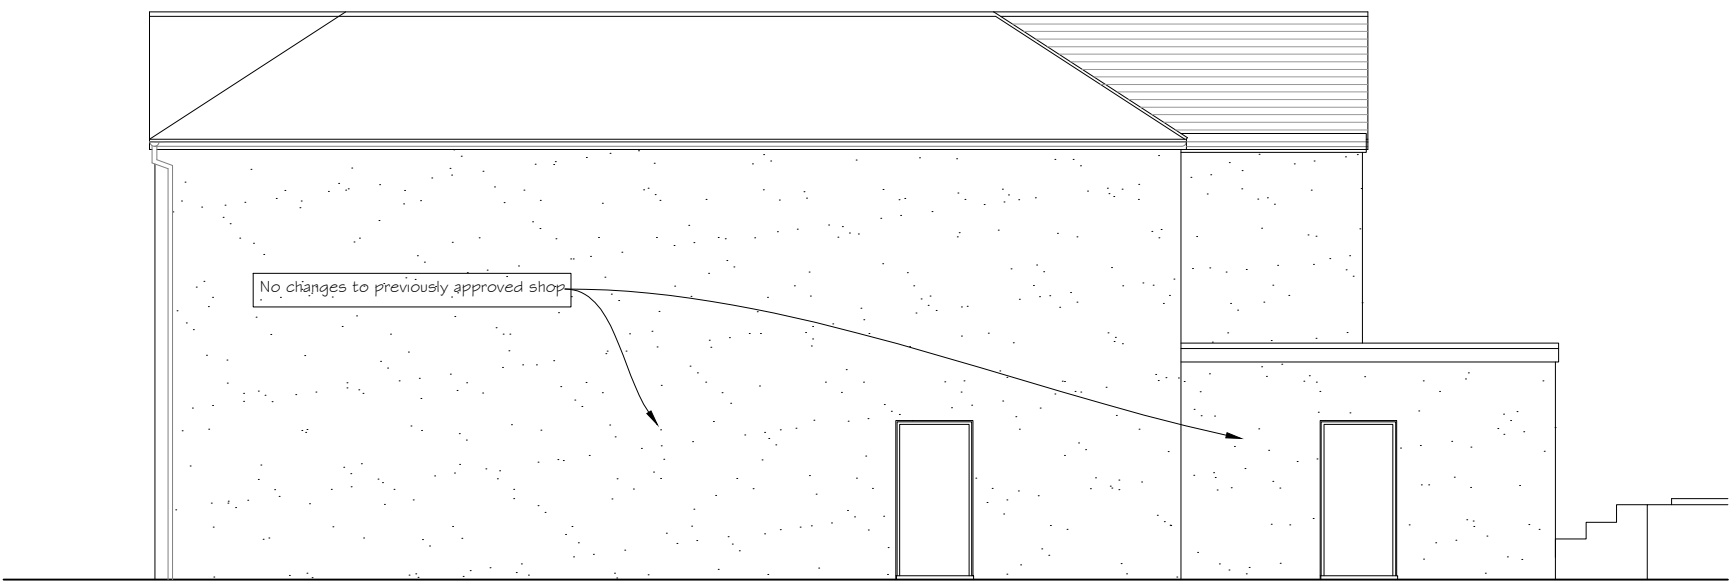


Proposed Front Elevation


Scale 1:100

 

Proposed Side Elevation

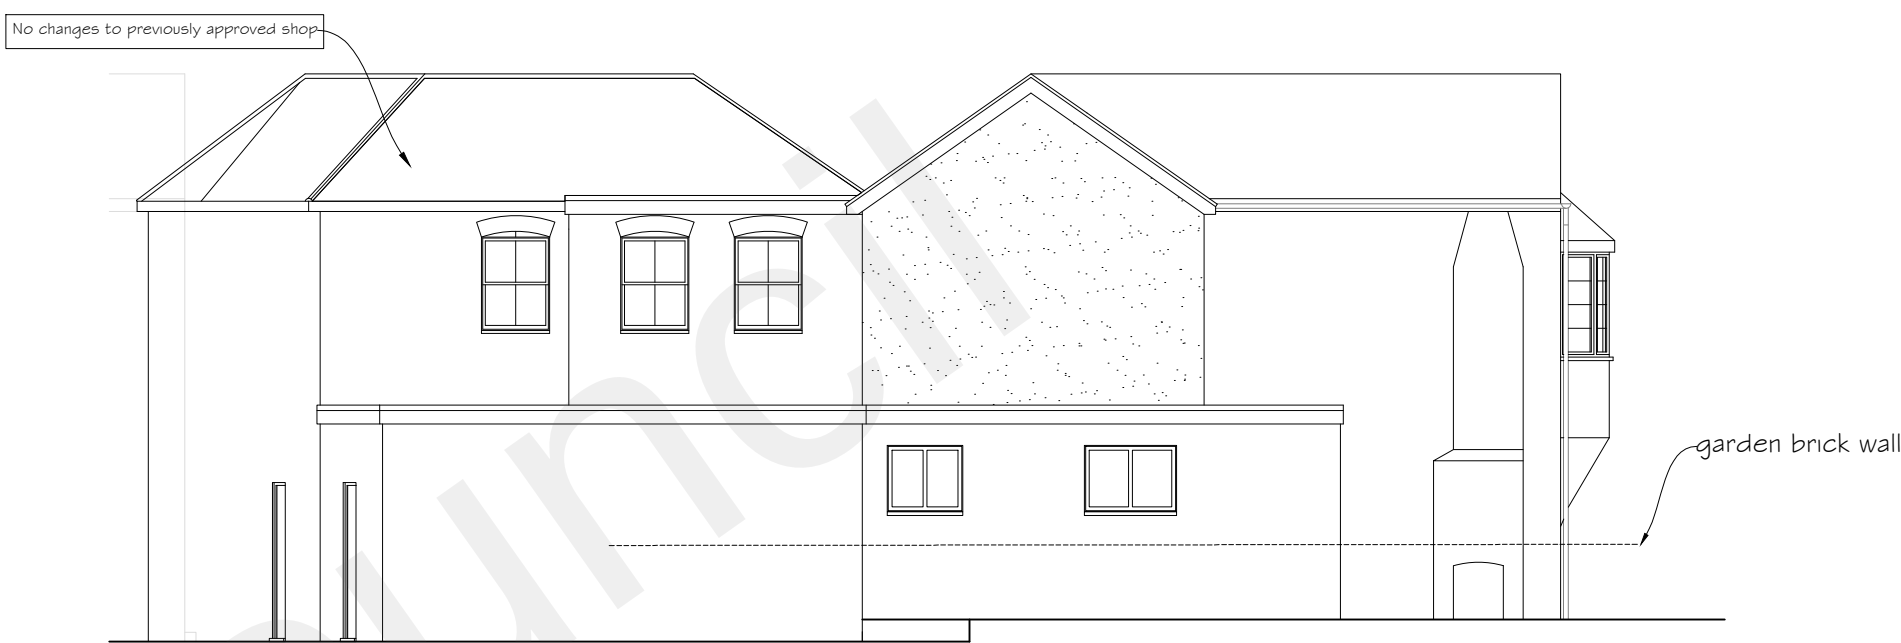

Proposed Rear Elevation

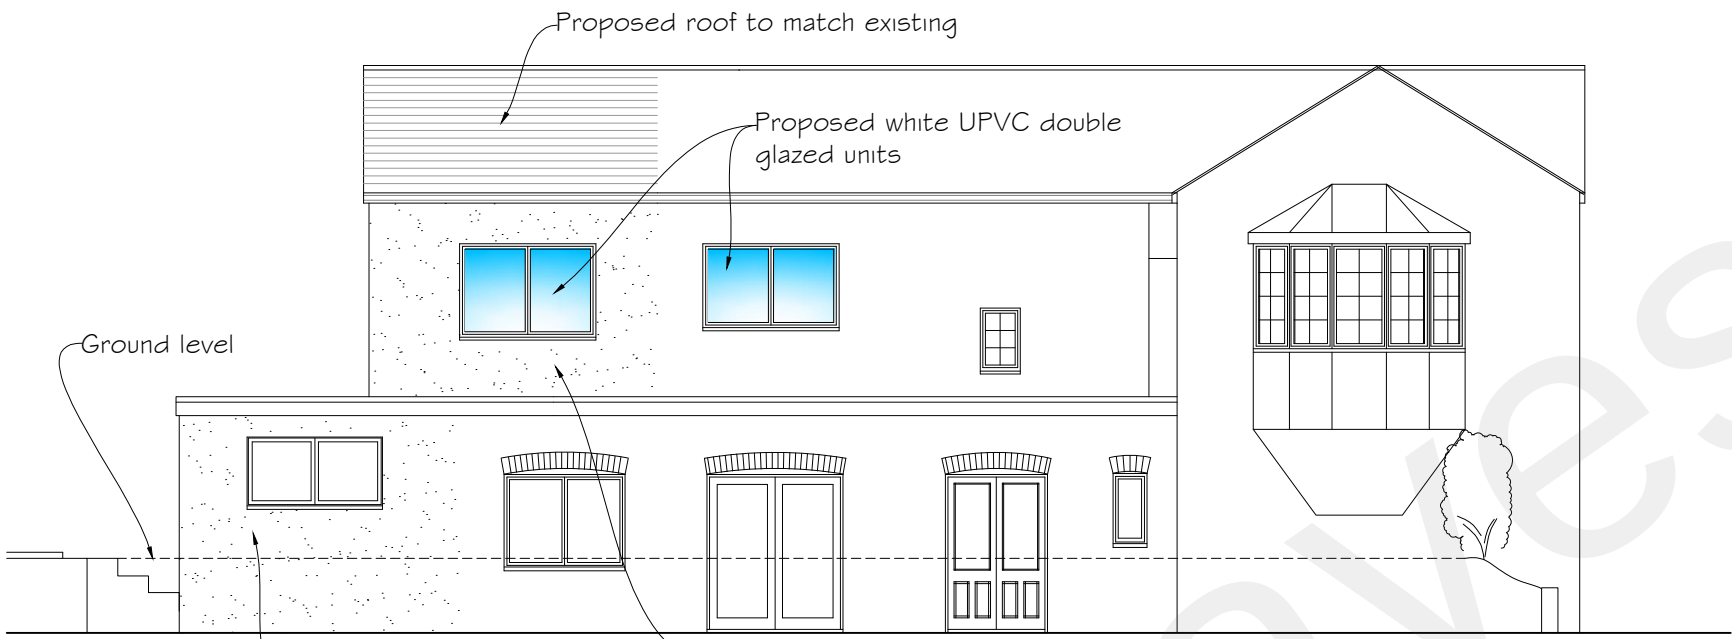

Proposed Side Elevation

Copyright Synergy Planning & Property Consultants Ltd Suite 6 Lister Quay Welling City Centre Rochester Kent ME2 4HU		
Client	Mr Z F Chaudhry	
Address	Higham Post Office 2 Hermitage Road ME3 7DA	
Drawing title	Proposed elevations	
Scale	1:100/1:30	
Date	September 2022	Drawn by
Drawing No	22/389/05	