



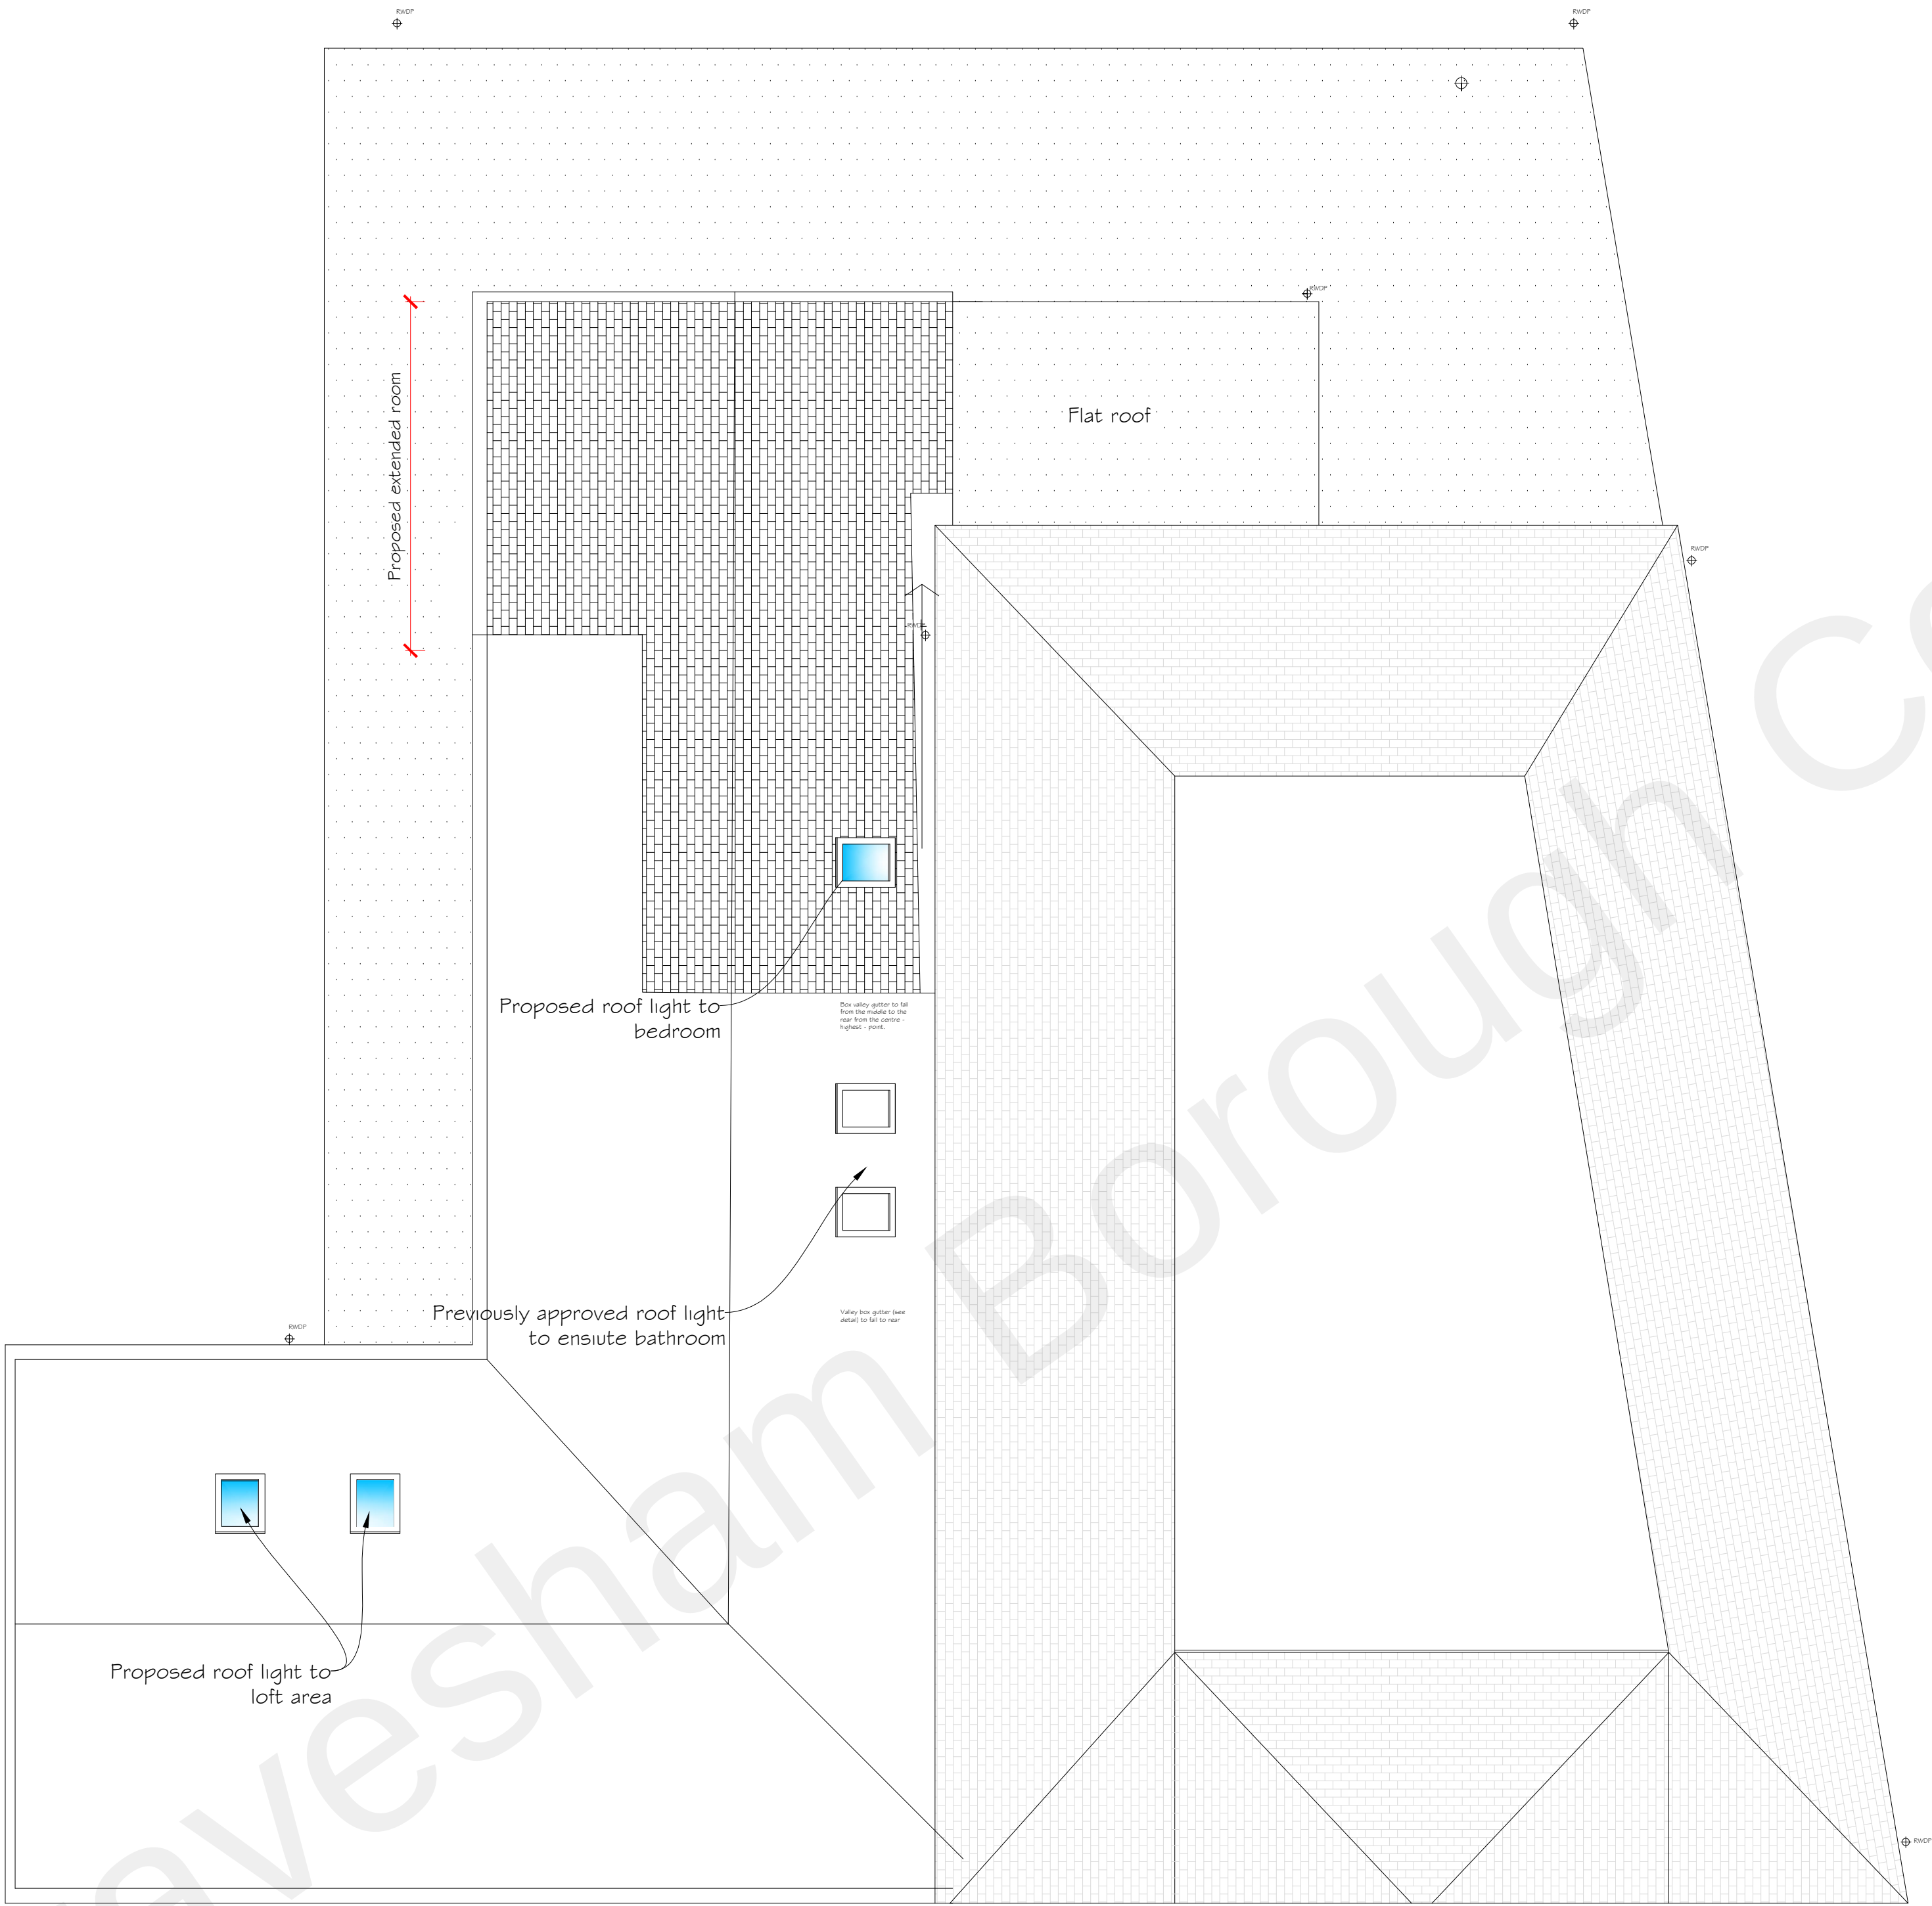

Proposed Roof Plan

Scale 1:50

 

Synergy

Planning & Property Consultants Ltd
Suite 6 Laser Quay
Mariner City Estate
Rochester
Kent ME2 4HU

Client
Mr Z F Chaudhry

Address
2 Hermitage Road ME3 7DA

Drawing title
Roof plan

Scale
1:50

Date
October 2022

Drawn by

Drawing No
20/389/06