


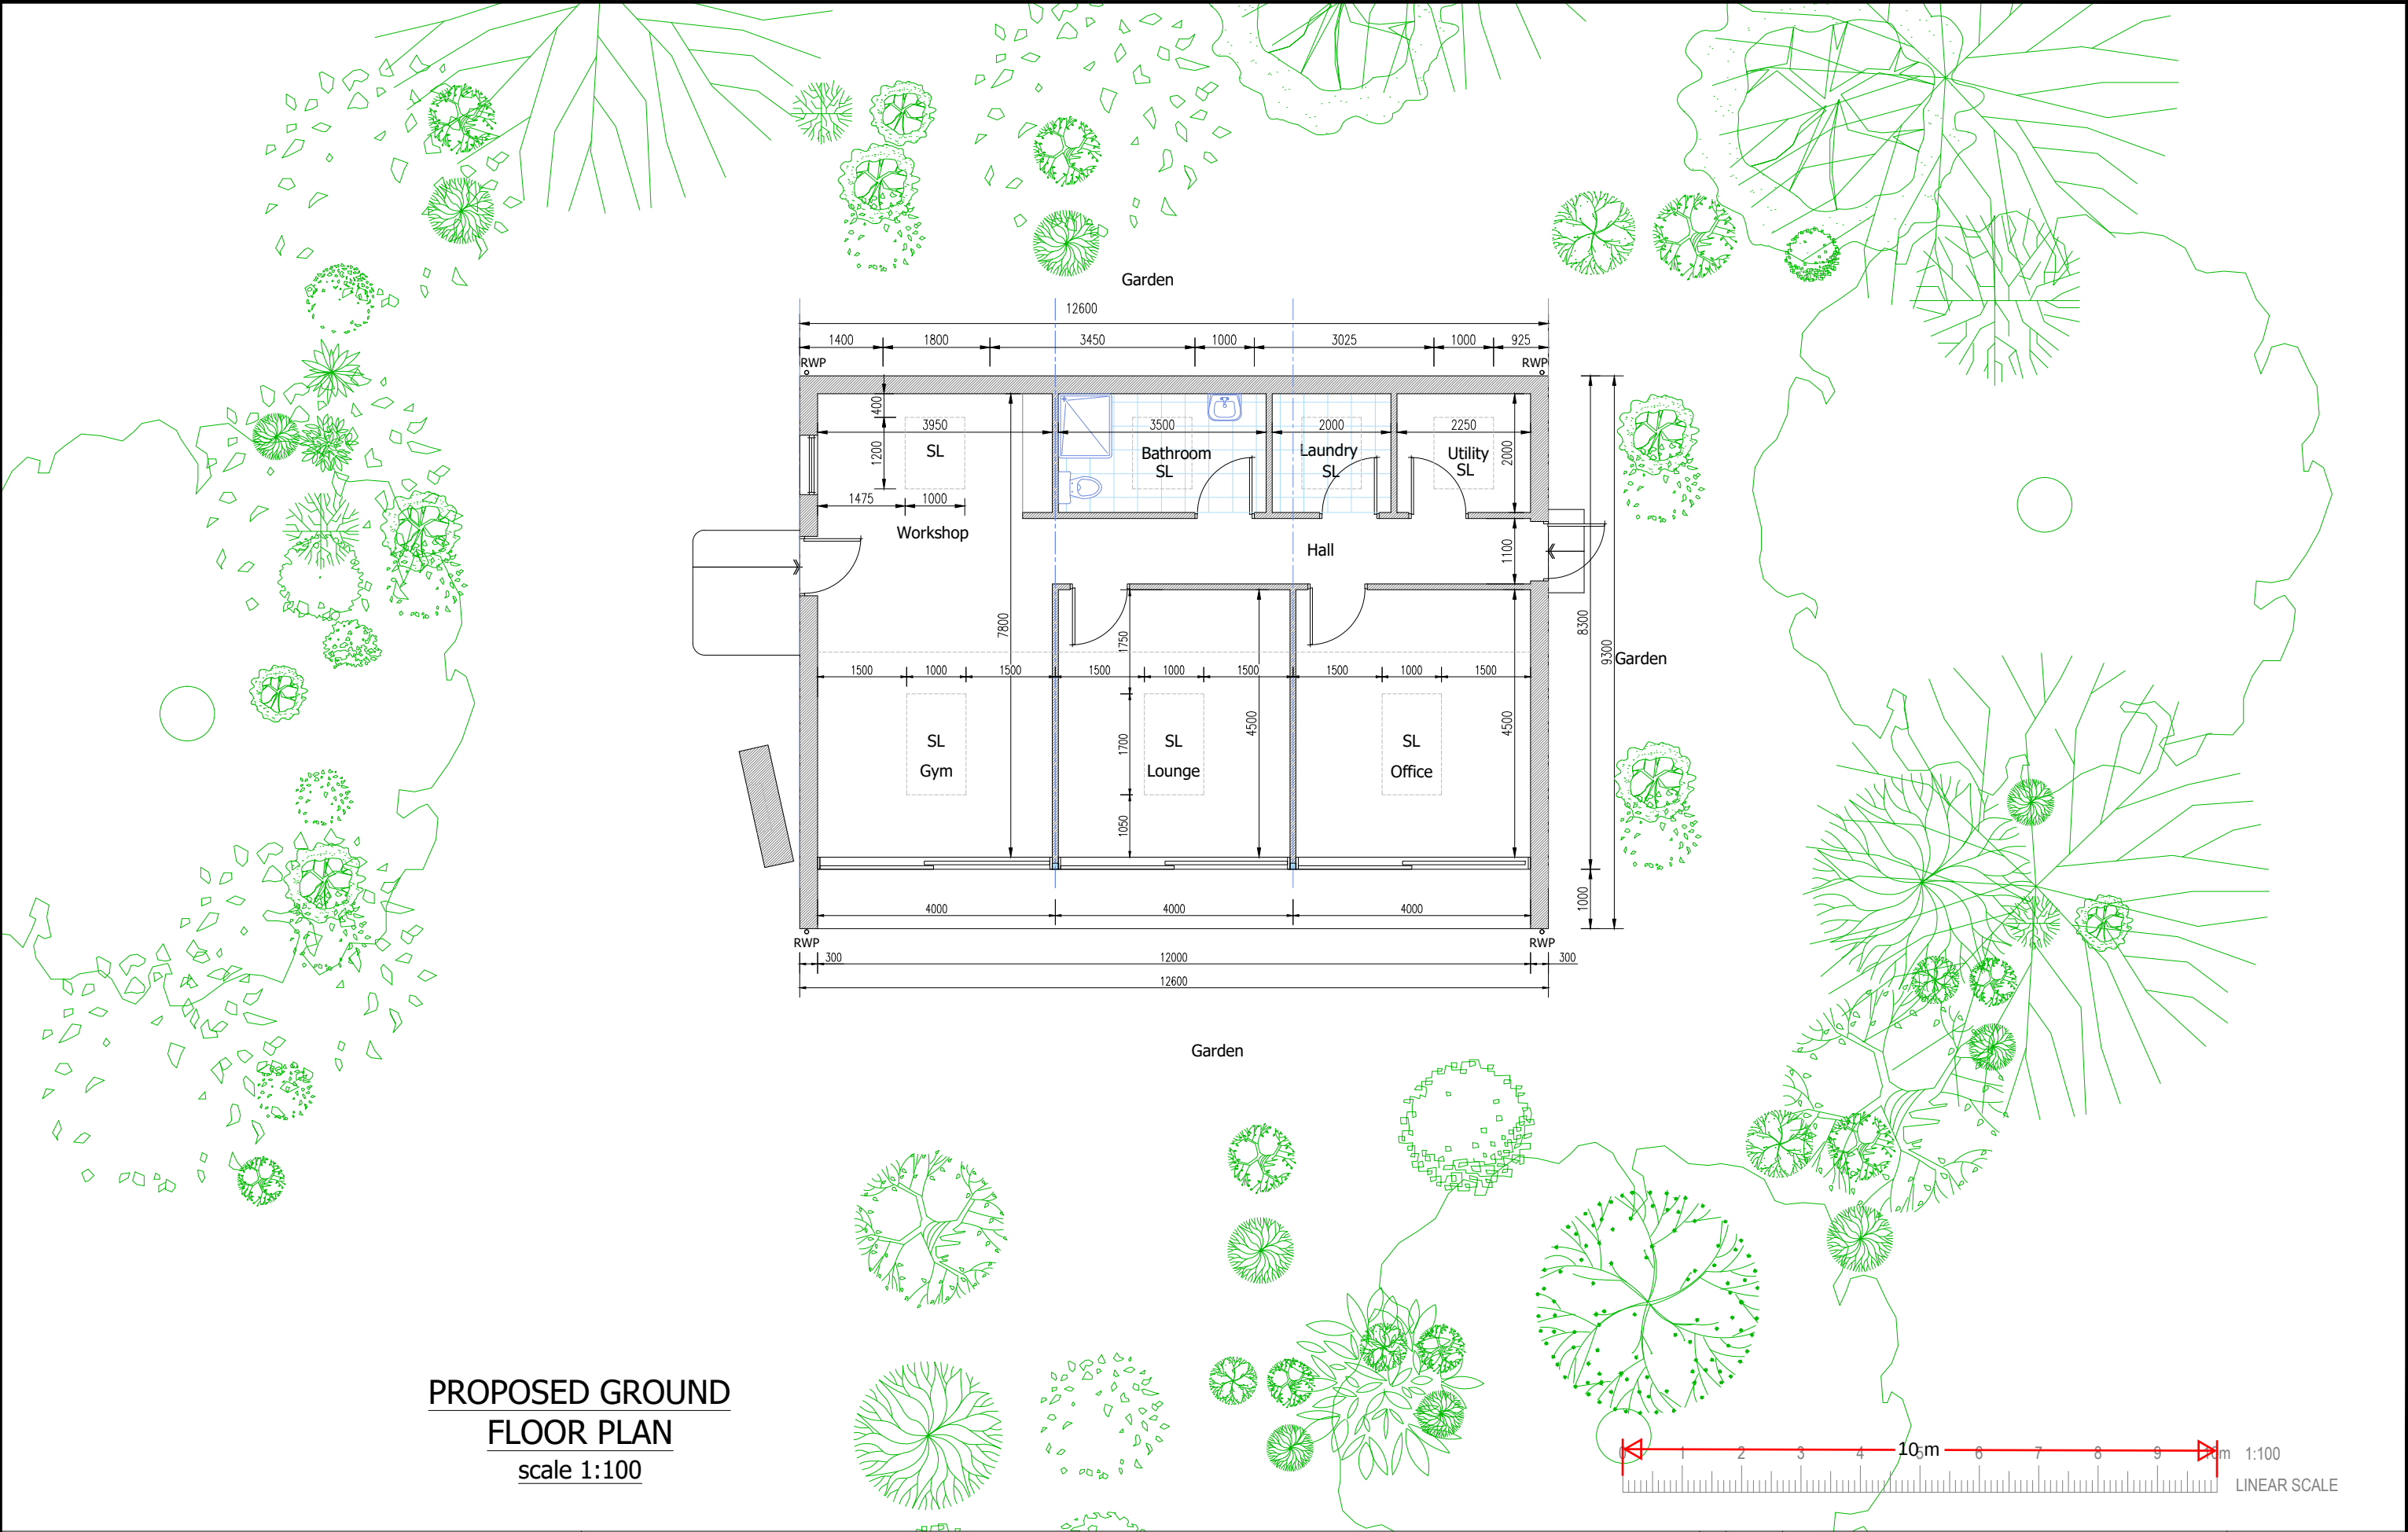

**PROPOSED GROUND
FLOOR PLAN**
scale 1:100

CADGUYS ARCHITECTURAL SERVICES  CAD GUYS 07512090919 www.cadguys.co.uk sonny@cadguys.co.uk 15-17 Middle Street, Brighton, BN1 1AL T: 0751 20 90 919 E: Sonny@cadguys.co.uk W: www.cadguys.co.uk		Project DISTARTI, 48 RHODODENDRON AVENUE, MEOPHAM, GRAVESEND, DA13 0TT					Rev A		Date 161025	Details Formal scheme proposal (draft)		Dimensions to be verified on site by contractor prior to commencement of work. This is the copyright of the practice and may not be reproduced in part or in whole without the prior written consent of the practice.
		Drawing Title Proposed Ground Floor Plan Out Building	Date OCT-2025	Scale 1:100/A3	Project No. CG-284	Drawing No. OB/01	Drawn by/Checked by HD					