




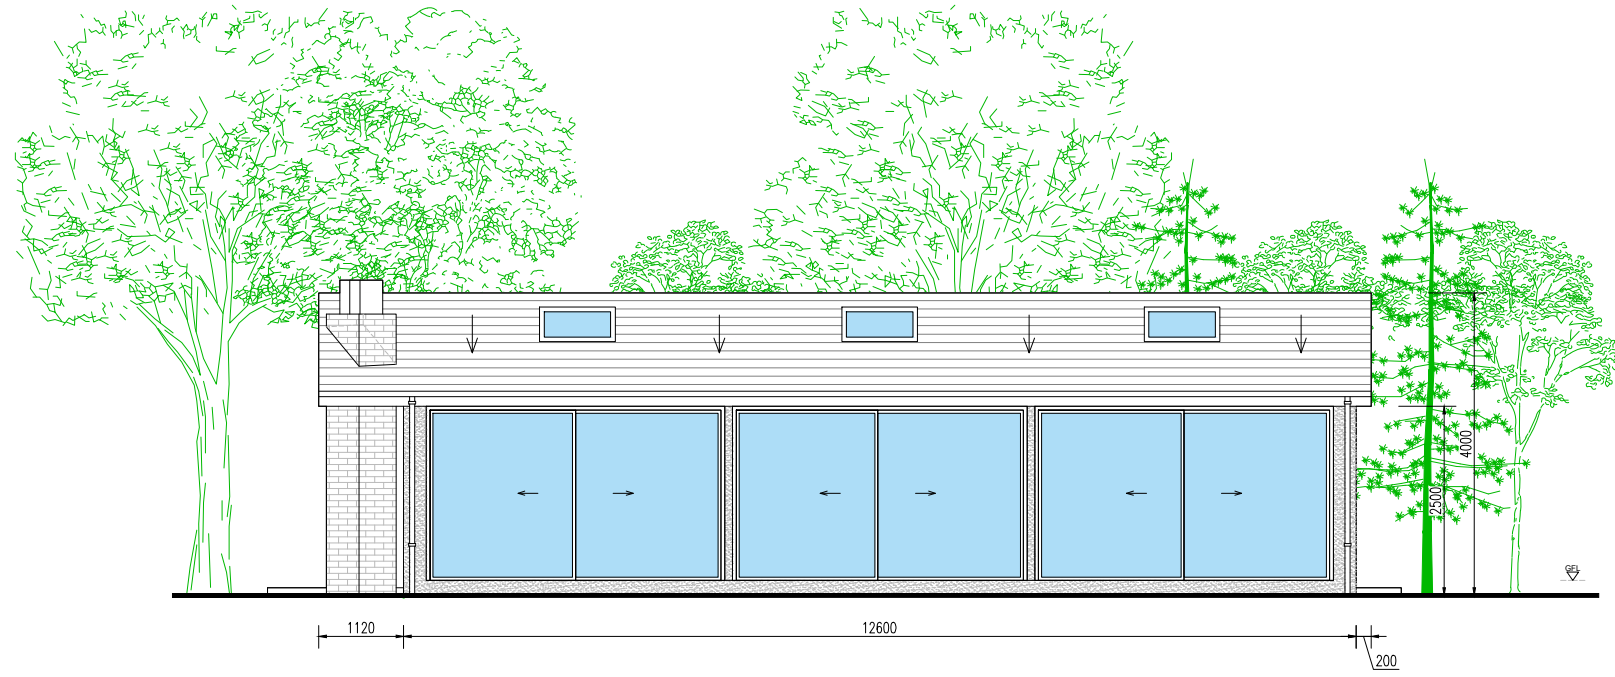

PROPOSED FRONT ELEVATION
scale 1:100

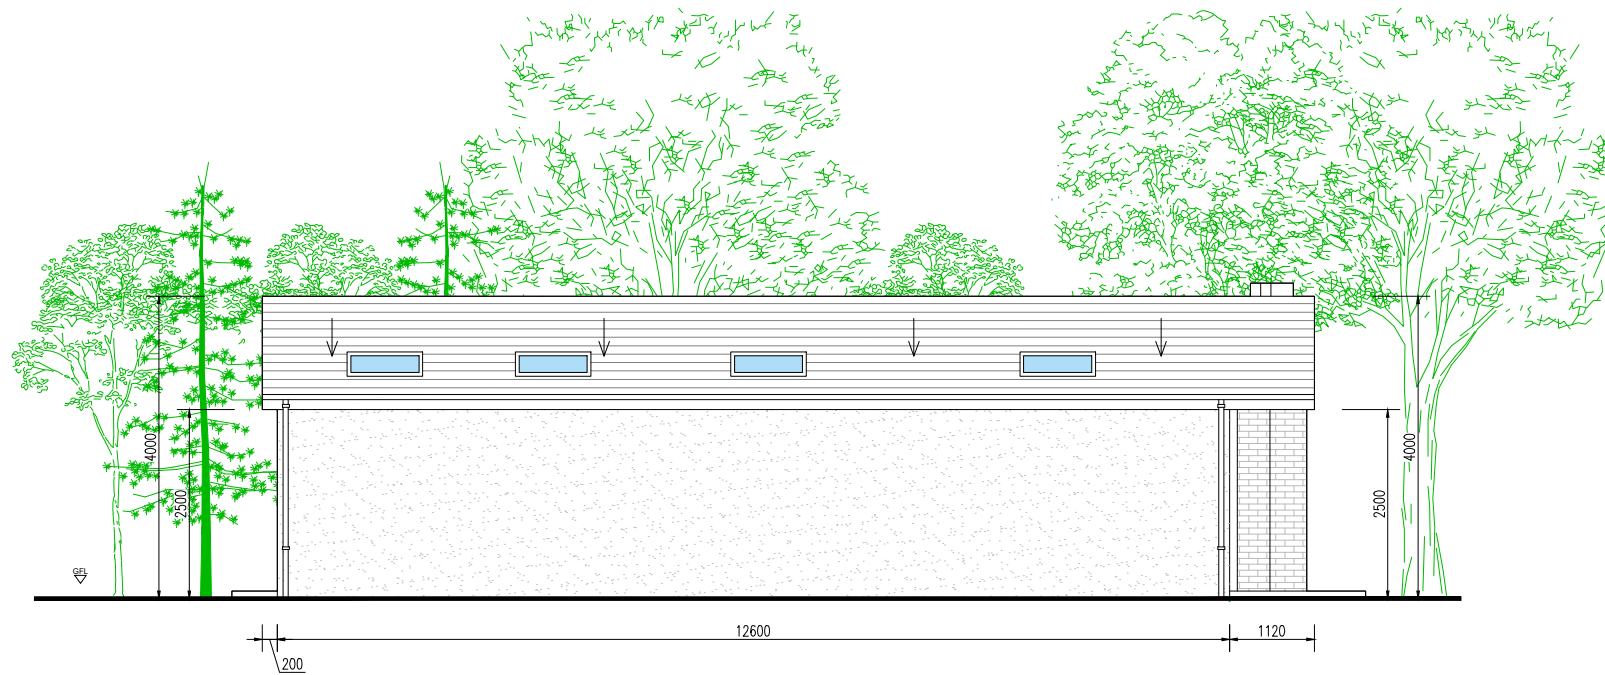

PROPOSED REAR ELEVATION
scale 1:100

 

CADGUYS ARCHITECTURAL SERVICES



**CAD
GUYS**

07512090919
www.cadguys.co.uk
sonny@cadguys.co.uk

15-17 Middle Street,
Brighton, BN1 1AL
T: 0751 20 90 919
E: Sonny@cadguys.co.uk
W: www.cadguys.co.uk

Project

DISTARTI, 48 RHODODENDRON AVENUE, MEOPHAM, GRAVESEND, DA13 0TT

Drawing Title

Proposed Elevations Out Building

Date

OCT-2025

Scale

1:100/A3

Project No.

CG-284

Drawing No.

OB/03

Drawn by/Checked by

HD

Rev

A

Date

161025

Details

Formal scheme proposal (draft)

Dimensions to be verified on site
by contractor prior to
commencement of work.

This is the copyright of the practice
and may not be reproduced in part
or in whole without the prior
written consent of the practice.