
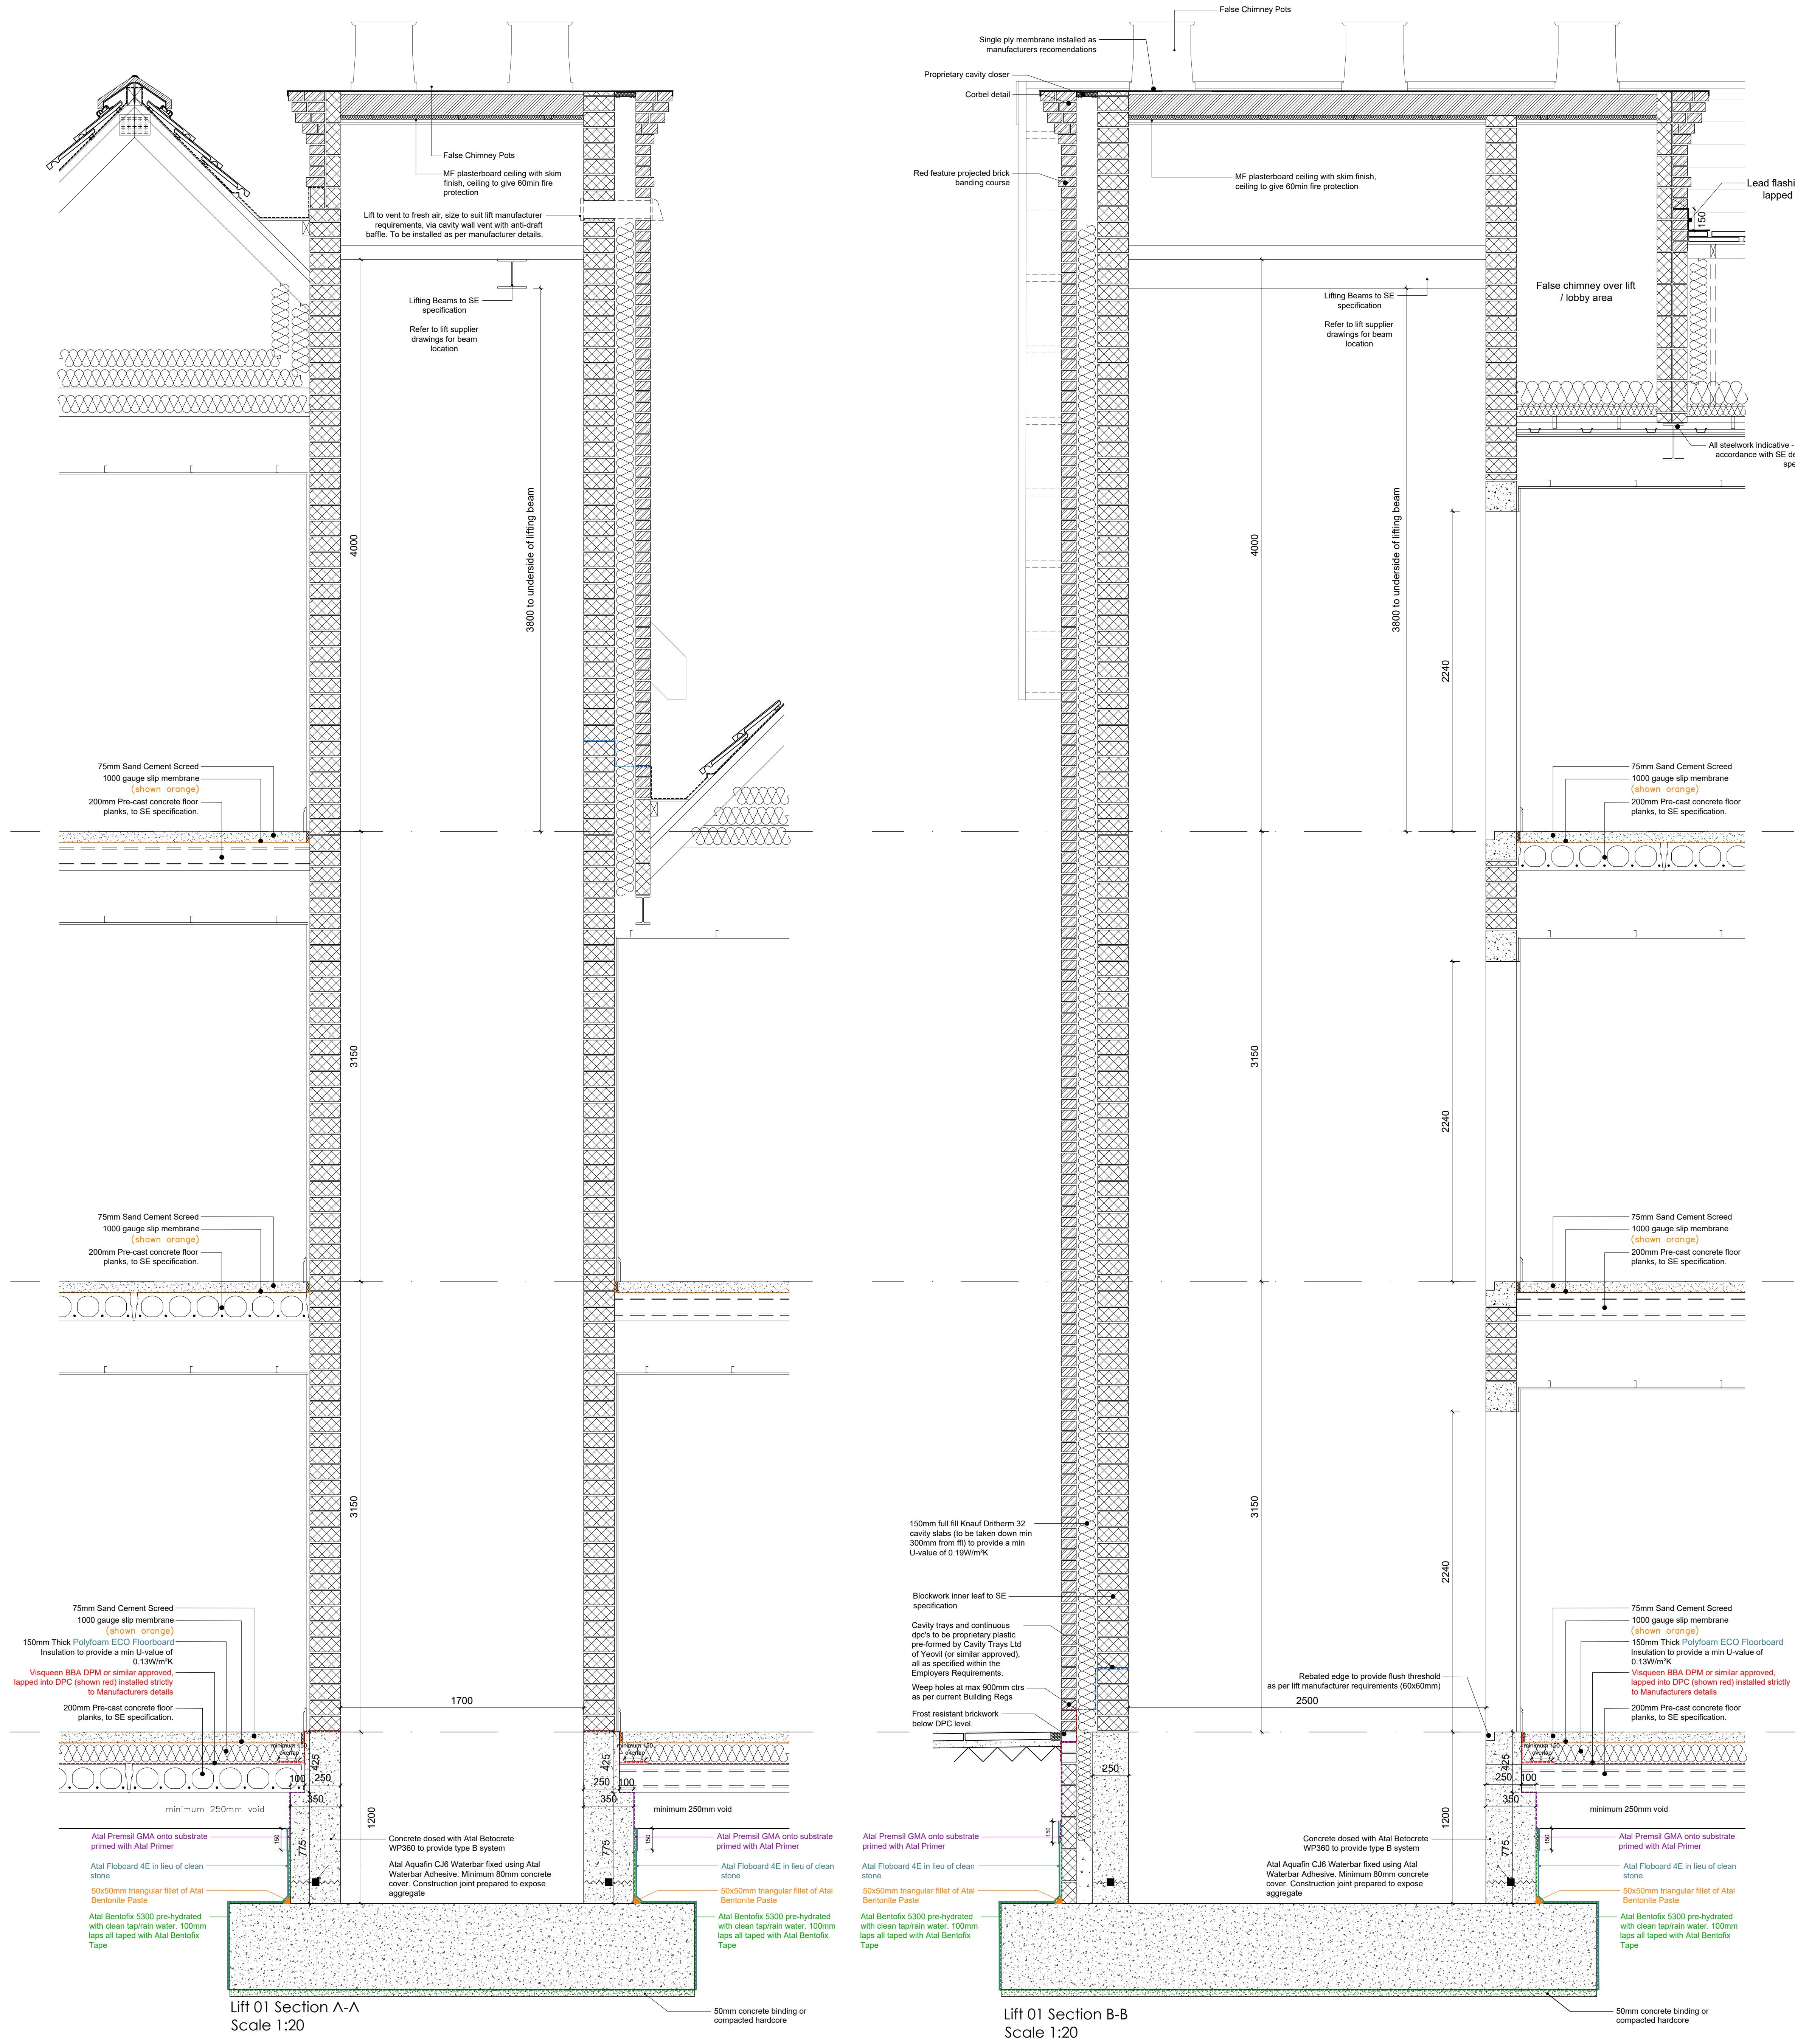
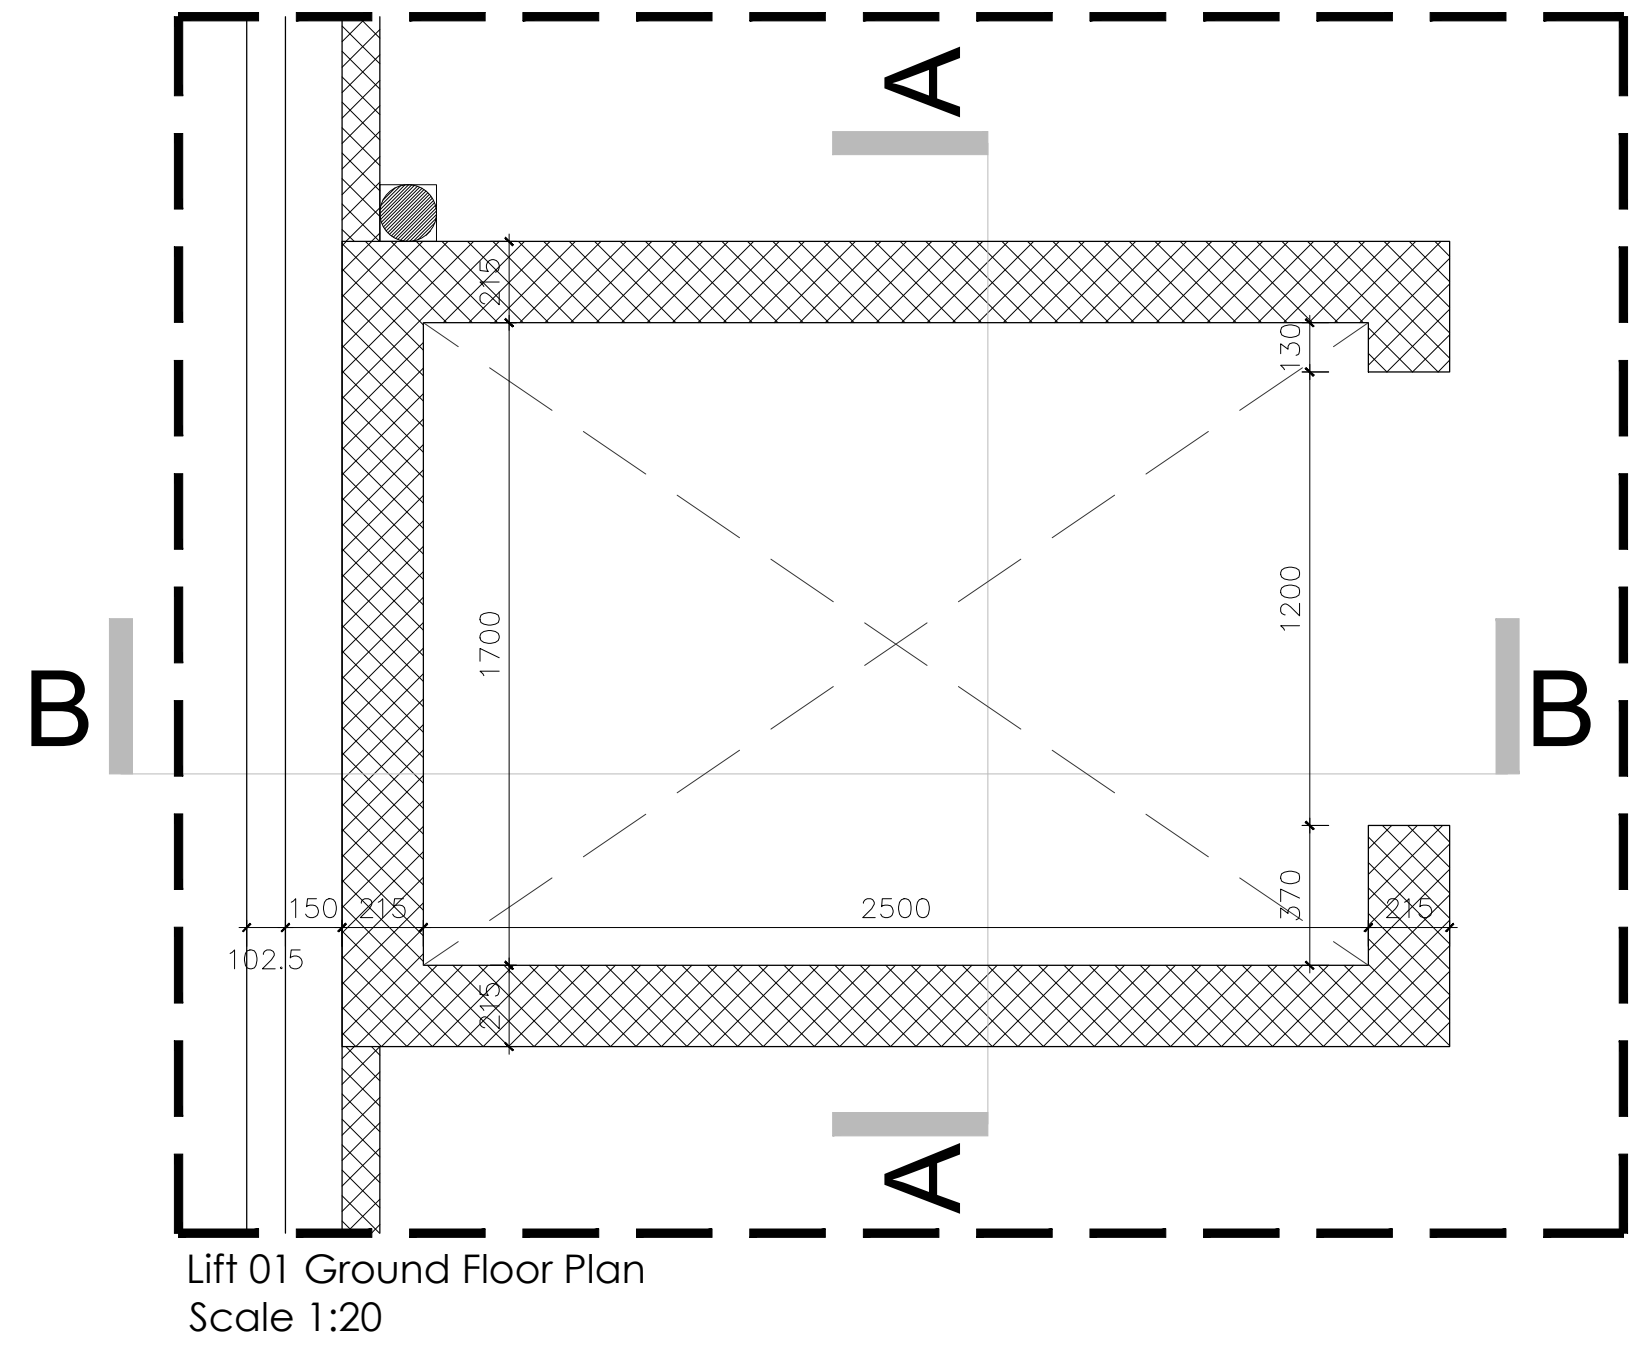
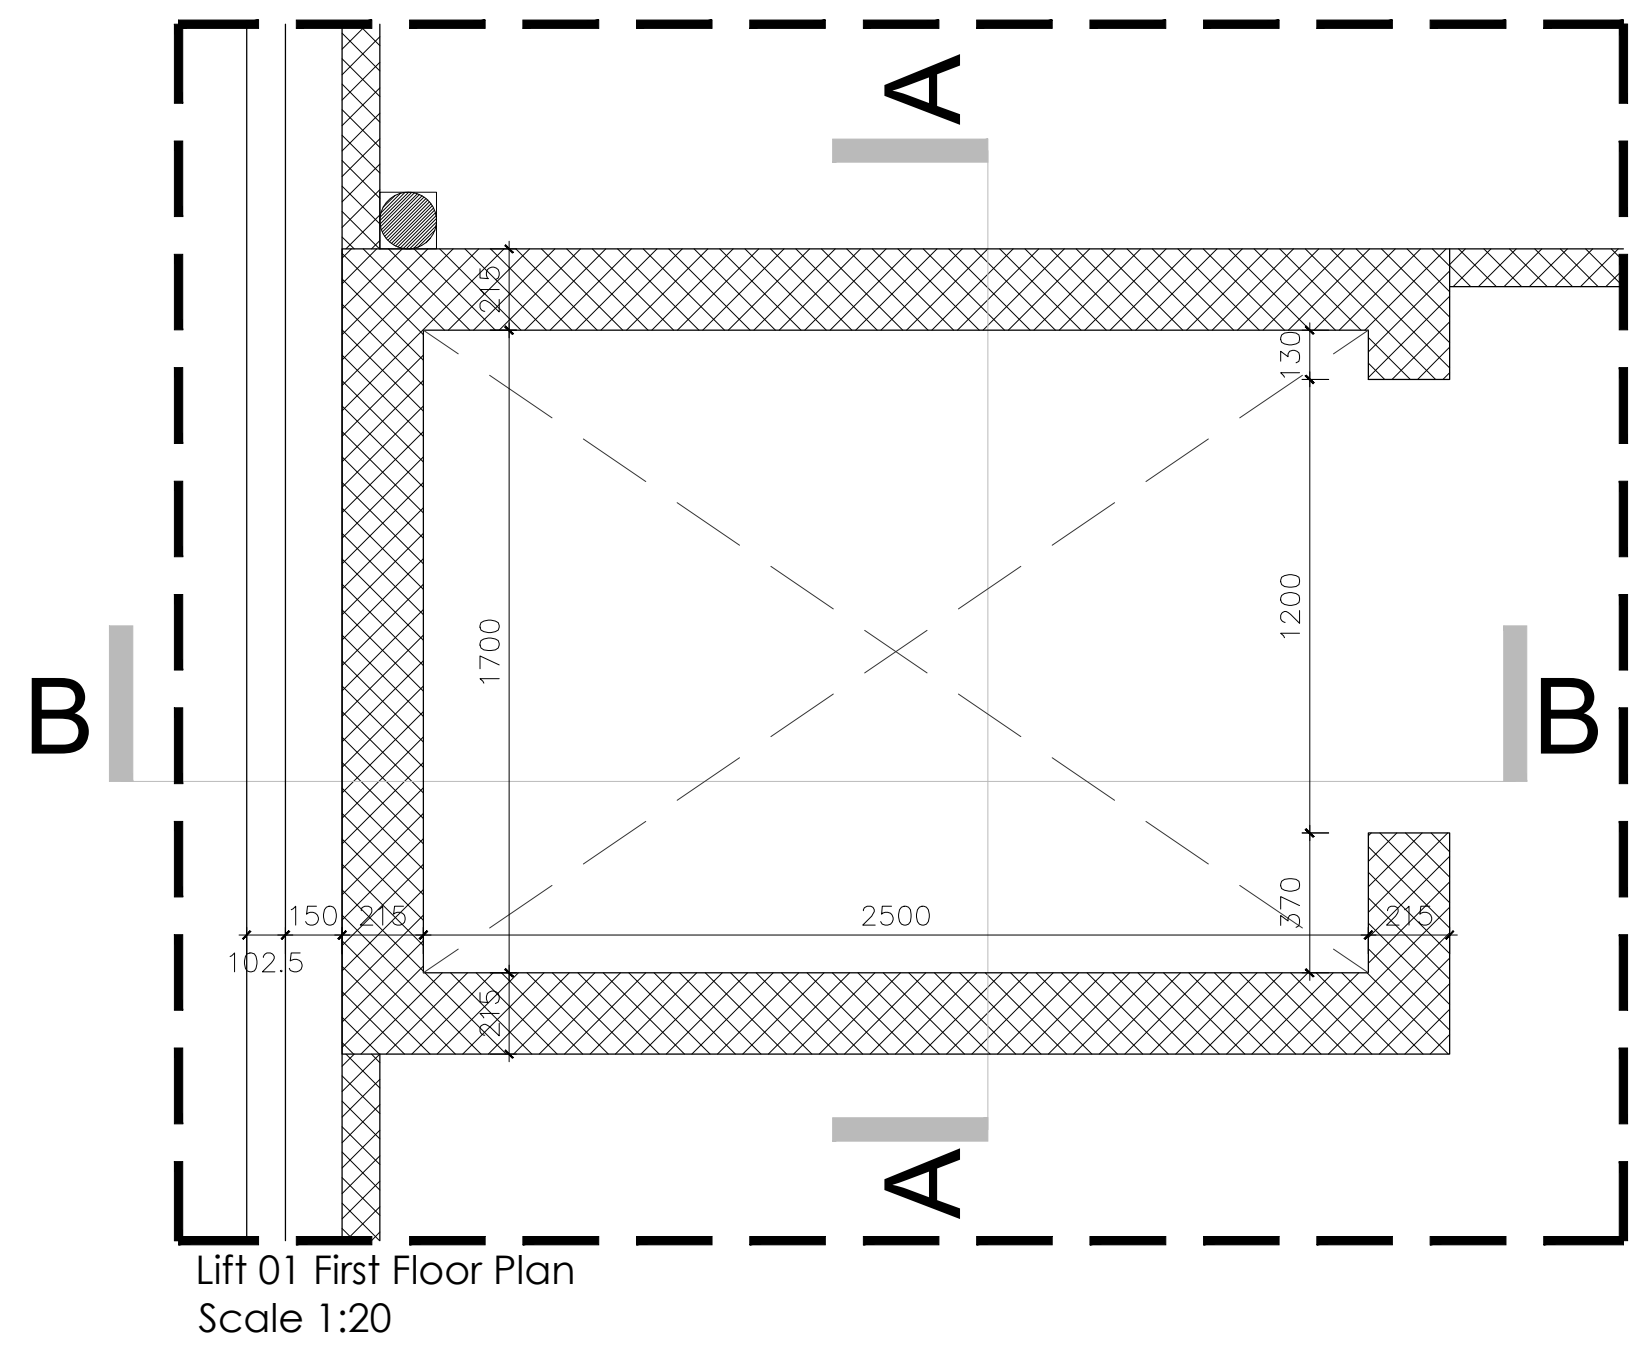
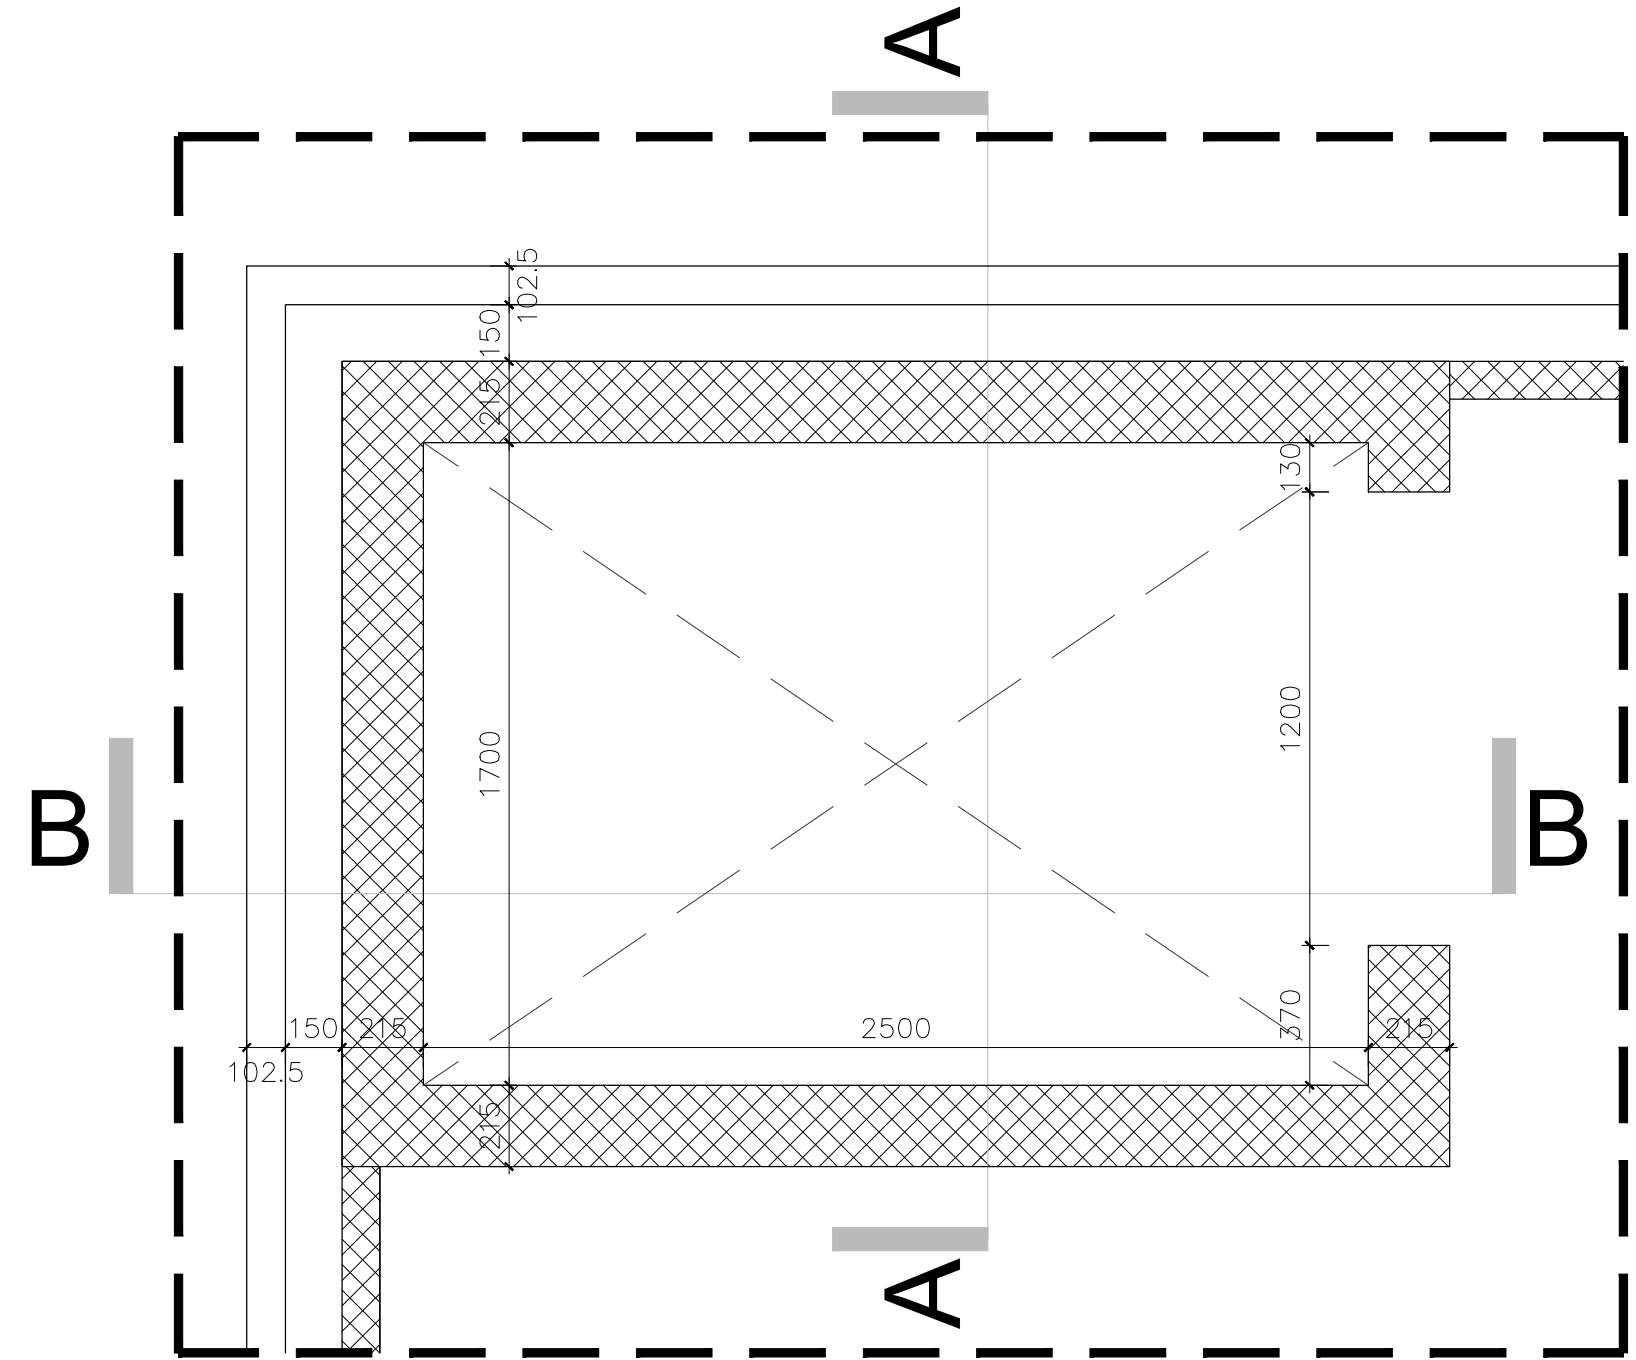


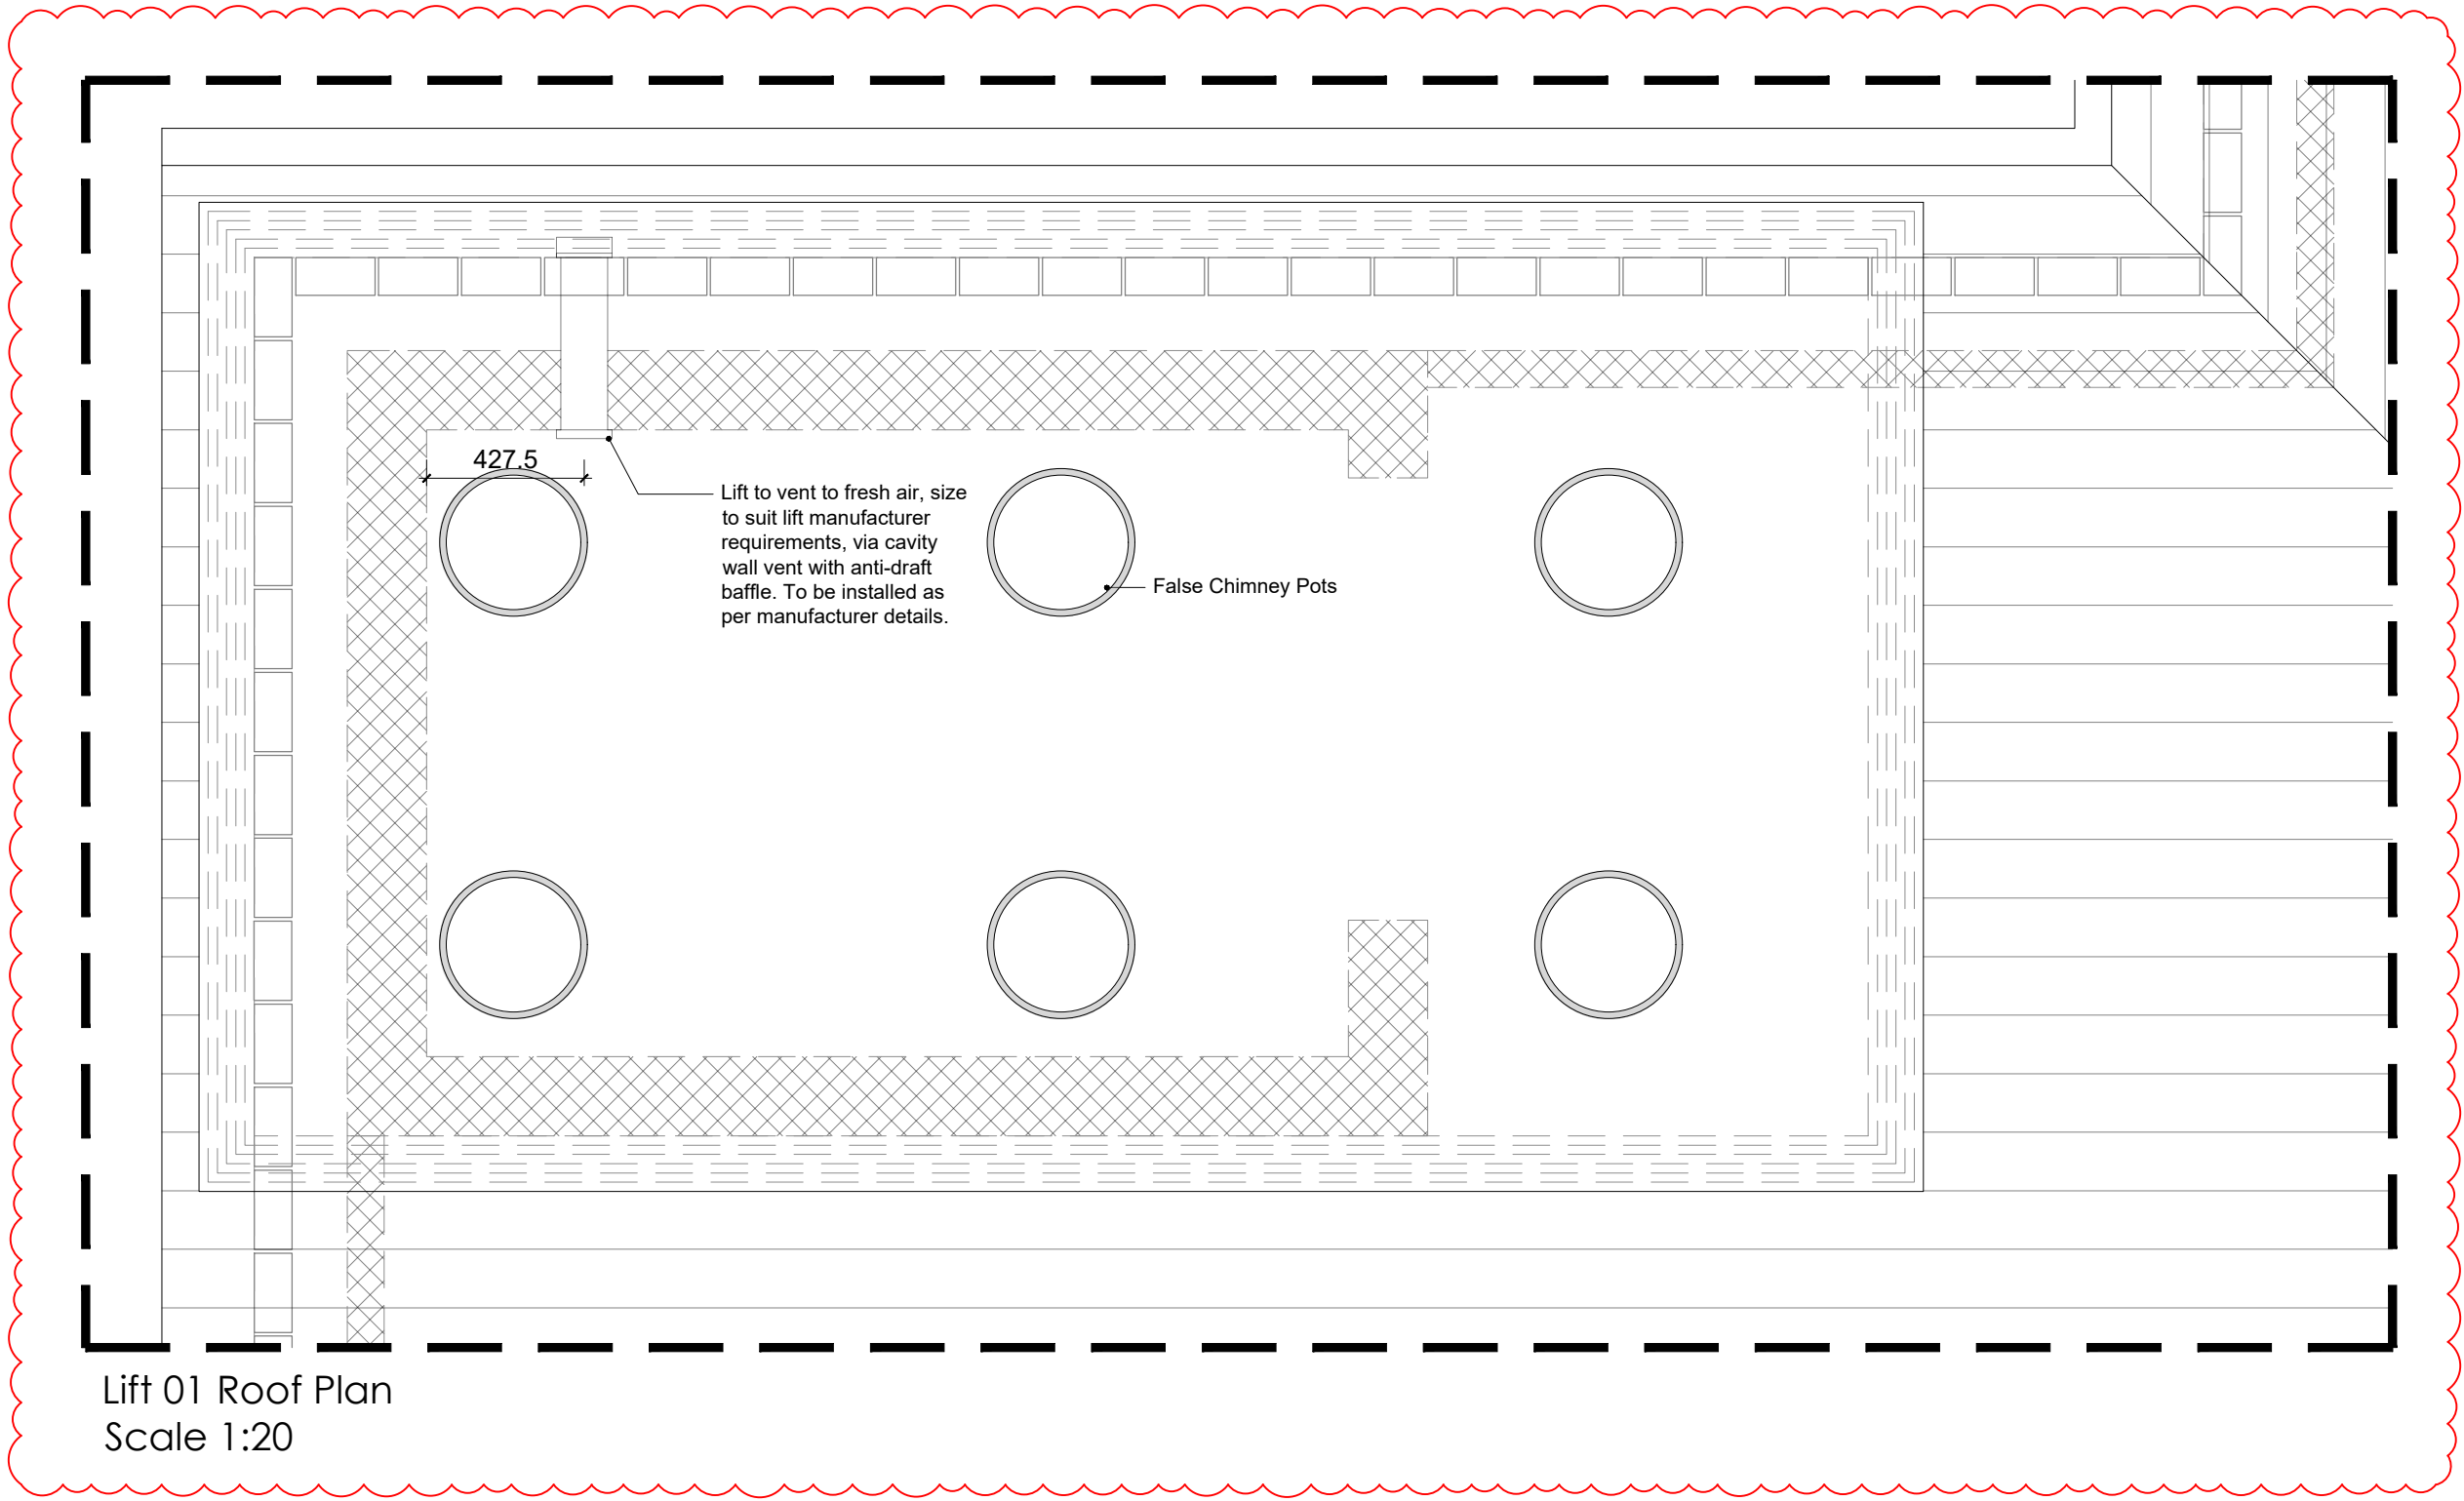

Notes


Do not scale, use figured dimensions only.

All dimensions to be verified on site prior to the commencement of any work or the production of any shop drawing. All discrepancies to be reported to the Architect.

This drawing is to be read in conjunction with all related Architect's and Engineer's drawings and any other relevant information.

This drawing is copyright © of TDC Architects Ltd.

REV	DATE	REVISION	INITIALS	CHECK
A	24.05.2023	CONSTRUCTION ISSUE Lift size amended following input from lift manufacturer	TP	SEL
B	14.07.2023	Waterproofing to lift pit amended to Atal system at contractor request	TP	SEL
C	20.07.2023	Land drains omitted following input from engineers & contractor	TP	SEL
D	21.07.2023	References to Radon barrier removed	TP	SEL
E	07.08.2023	Additional dims added to lift pit	TP	SEL
F	24.08.2023	Additional dims added for rebated edge to lift	TP	SEL
G	11.10.2023	Opening dims added	RMJB	SEL
H	18.10.2023	Lift door nibs amended to reflect lift manufacturer details	TP	SEL
J	24.01.2024	Lift capping detail updated to reflect elevations	TP	SEL
K	04.06.2024	Lift chimney detail updated to reflect sections, ventilation indicated to lift shaft as per manufacturer requirements	TP	RMJB
L	06.06.2024	Roof plan added	TP	SEL

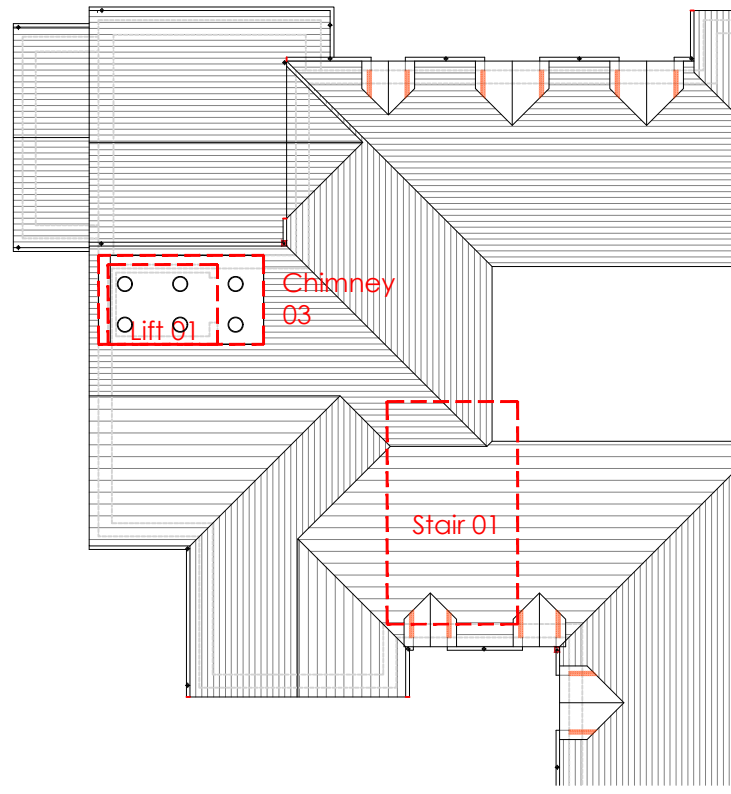

DRAWING STATUS

AS-RECORDED	
AS-BUILT	
FOR CONSTRUCTION	
FOR COORDINATION	
FOR PLANNING	
FOR DISCUSSION	
FOR TENDER	



2nd Fl. | 13 Museum St.
York | YO1 7JT
info@tdc-arch.design

www.tdc-arch.design



Project
Proposed Care Home,
Central Avenue, Gravesend

Drawing Title
Lift 01 Details

Scale
1:20 @ A0
Date
March 2023
Drawn by
TP
Checked by
SEL

Job No.
A202043
Drawing No.
AL(2)230
Rev.
L